



6 MAPLE CLOSE, EMSWORTH PO10 7RJ.

PROPOSED REAR AND SIDE EXTENSIONS. Scale 1:50

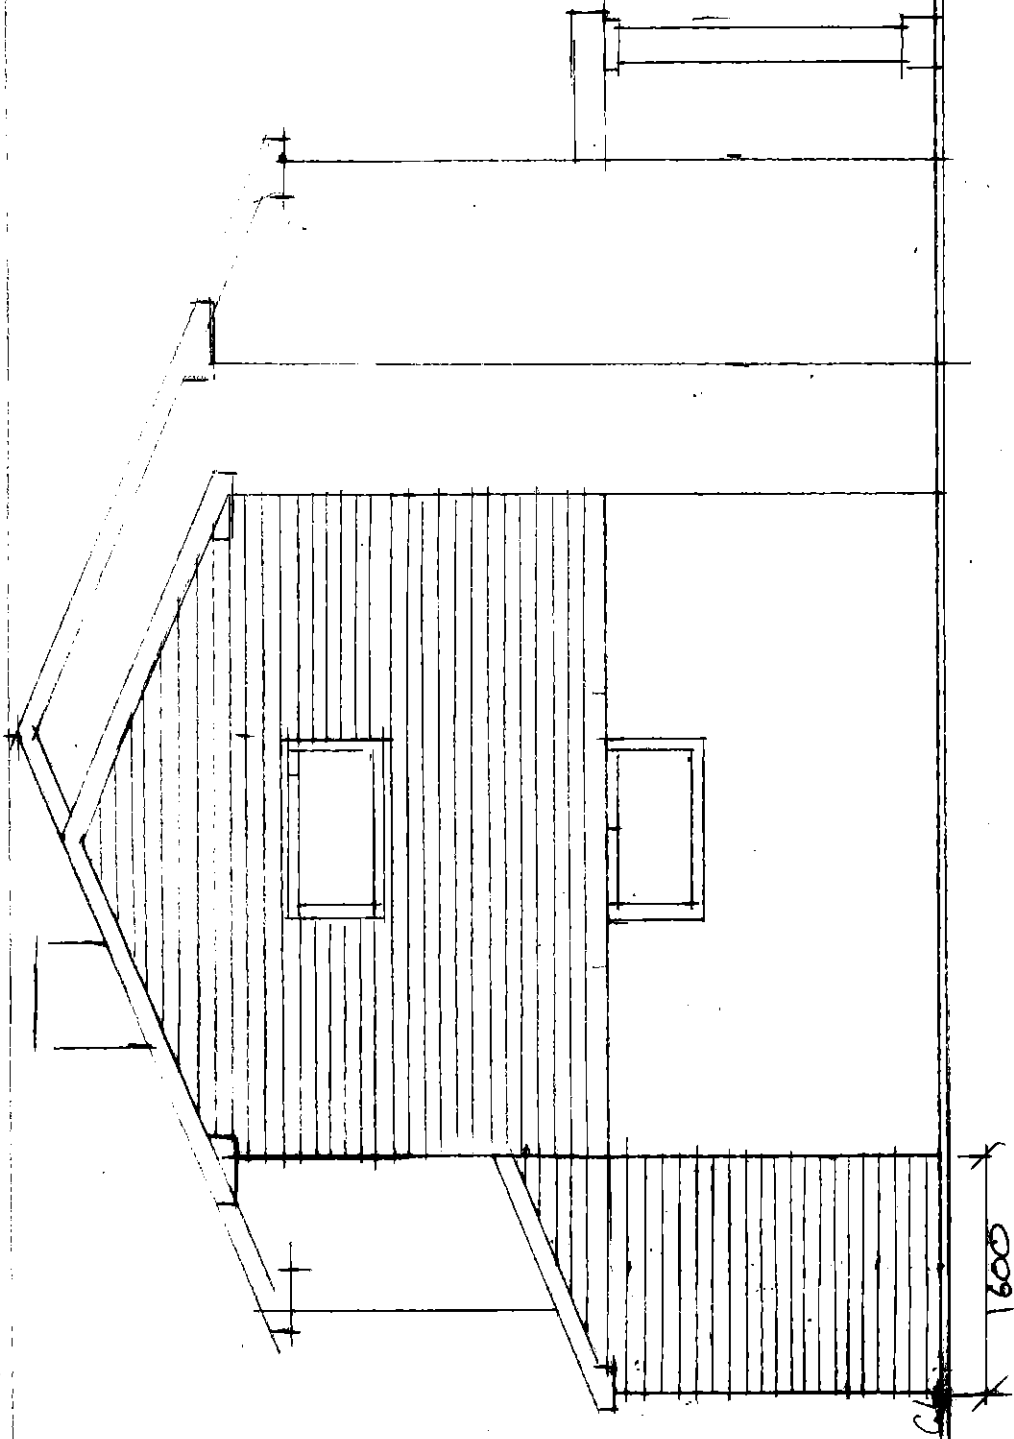

SIDE ELEVATION

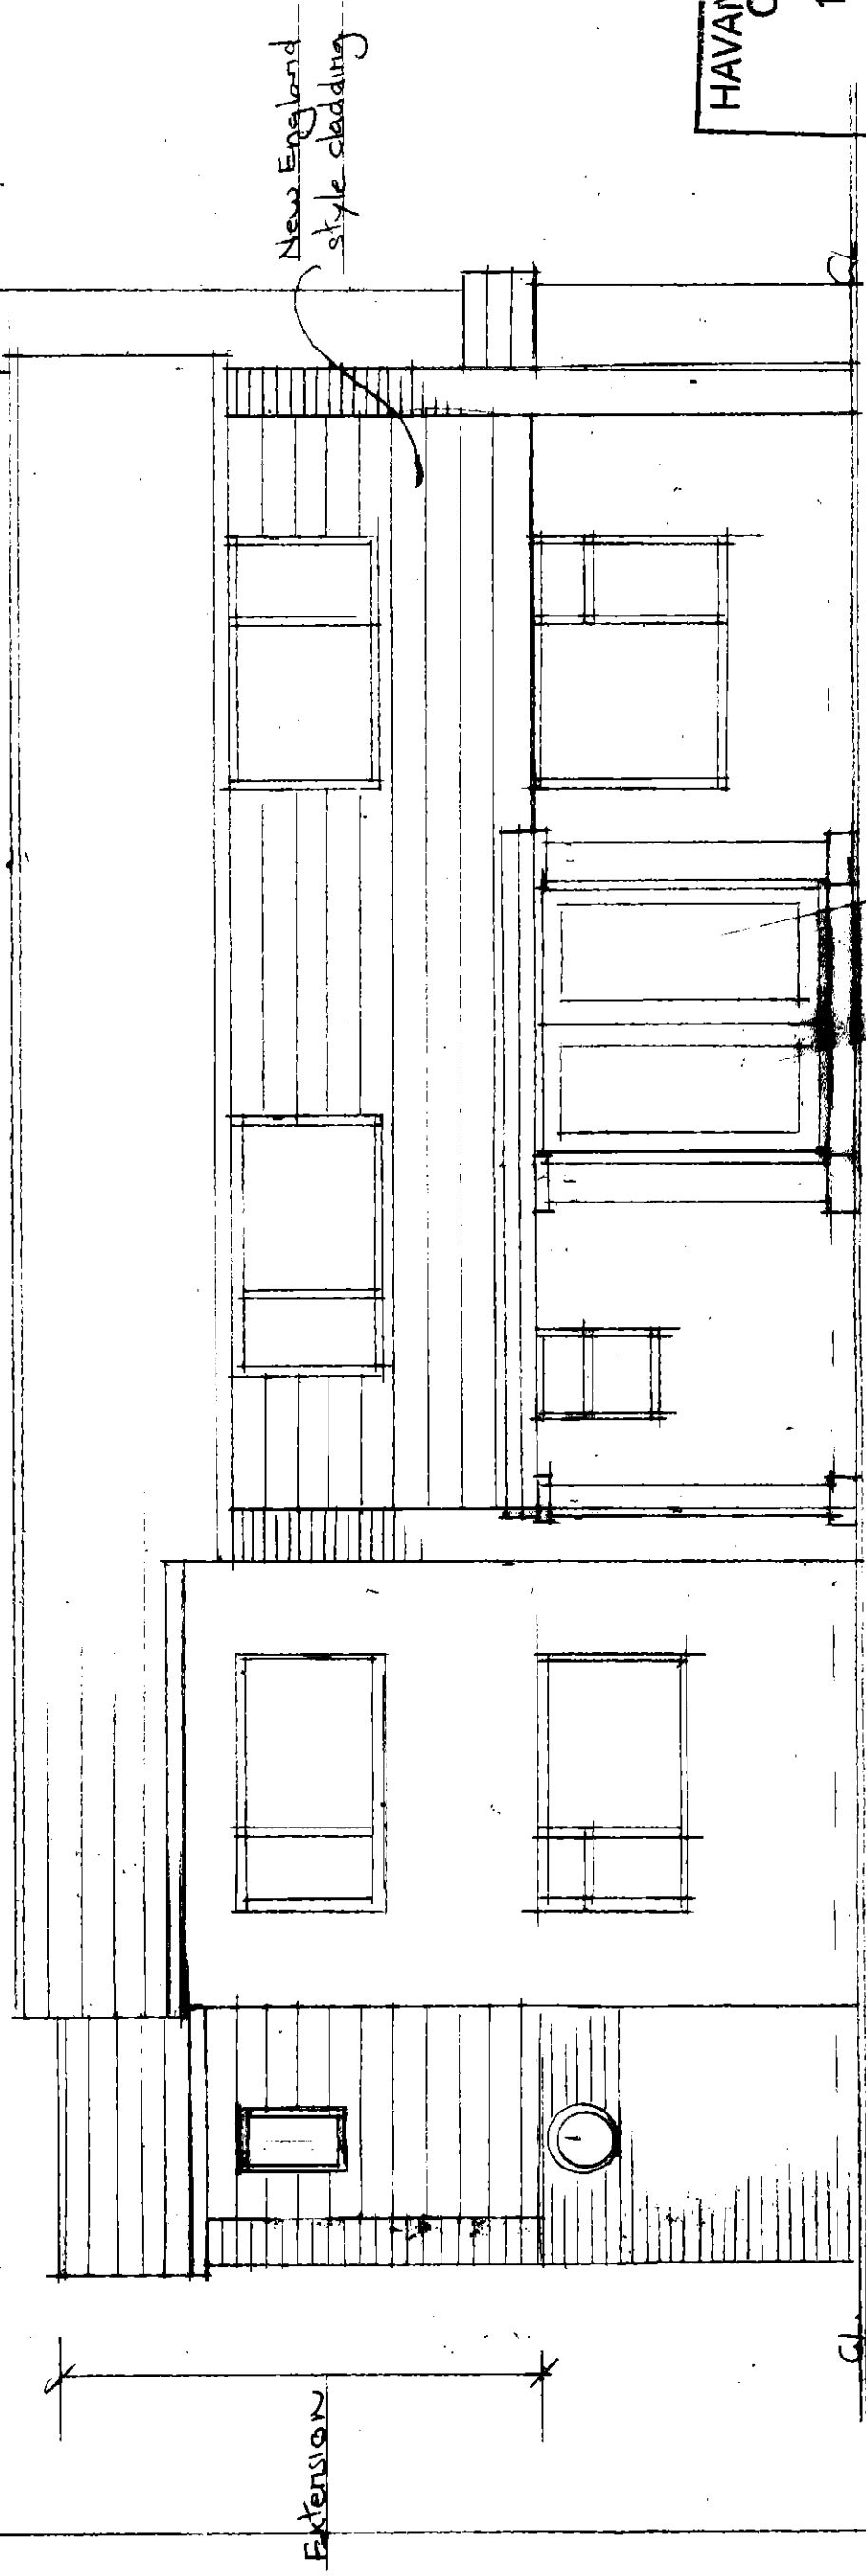

FRONT ELEVATION

HAVANT BOROUGH
COUNCIL

12 FEB 2019

RECEIVED