



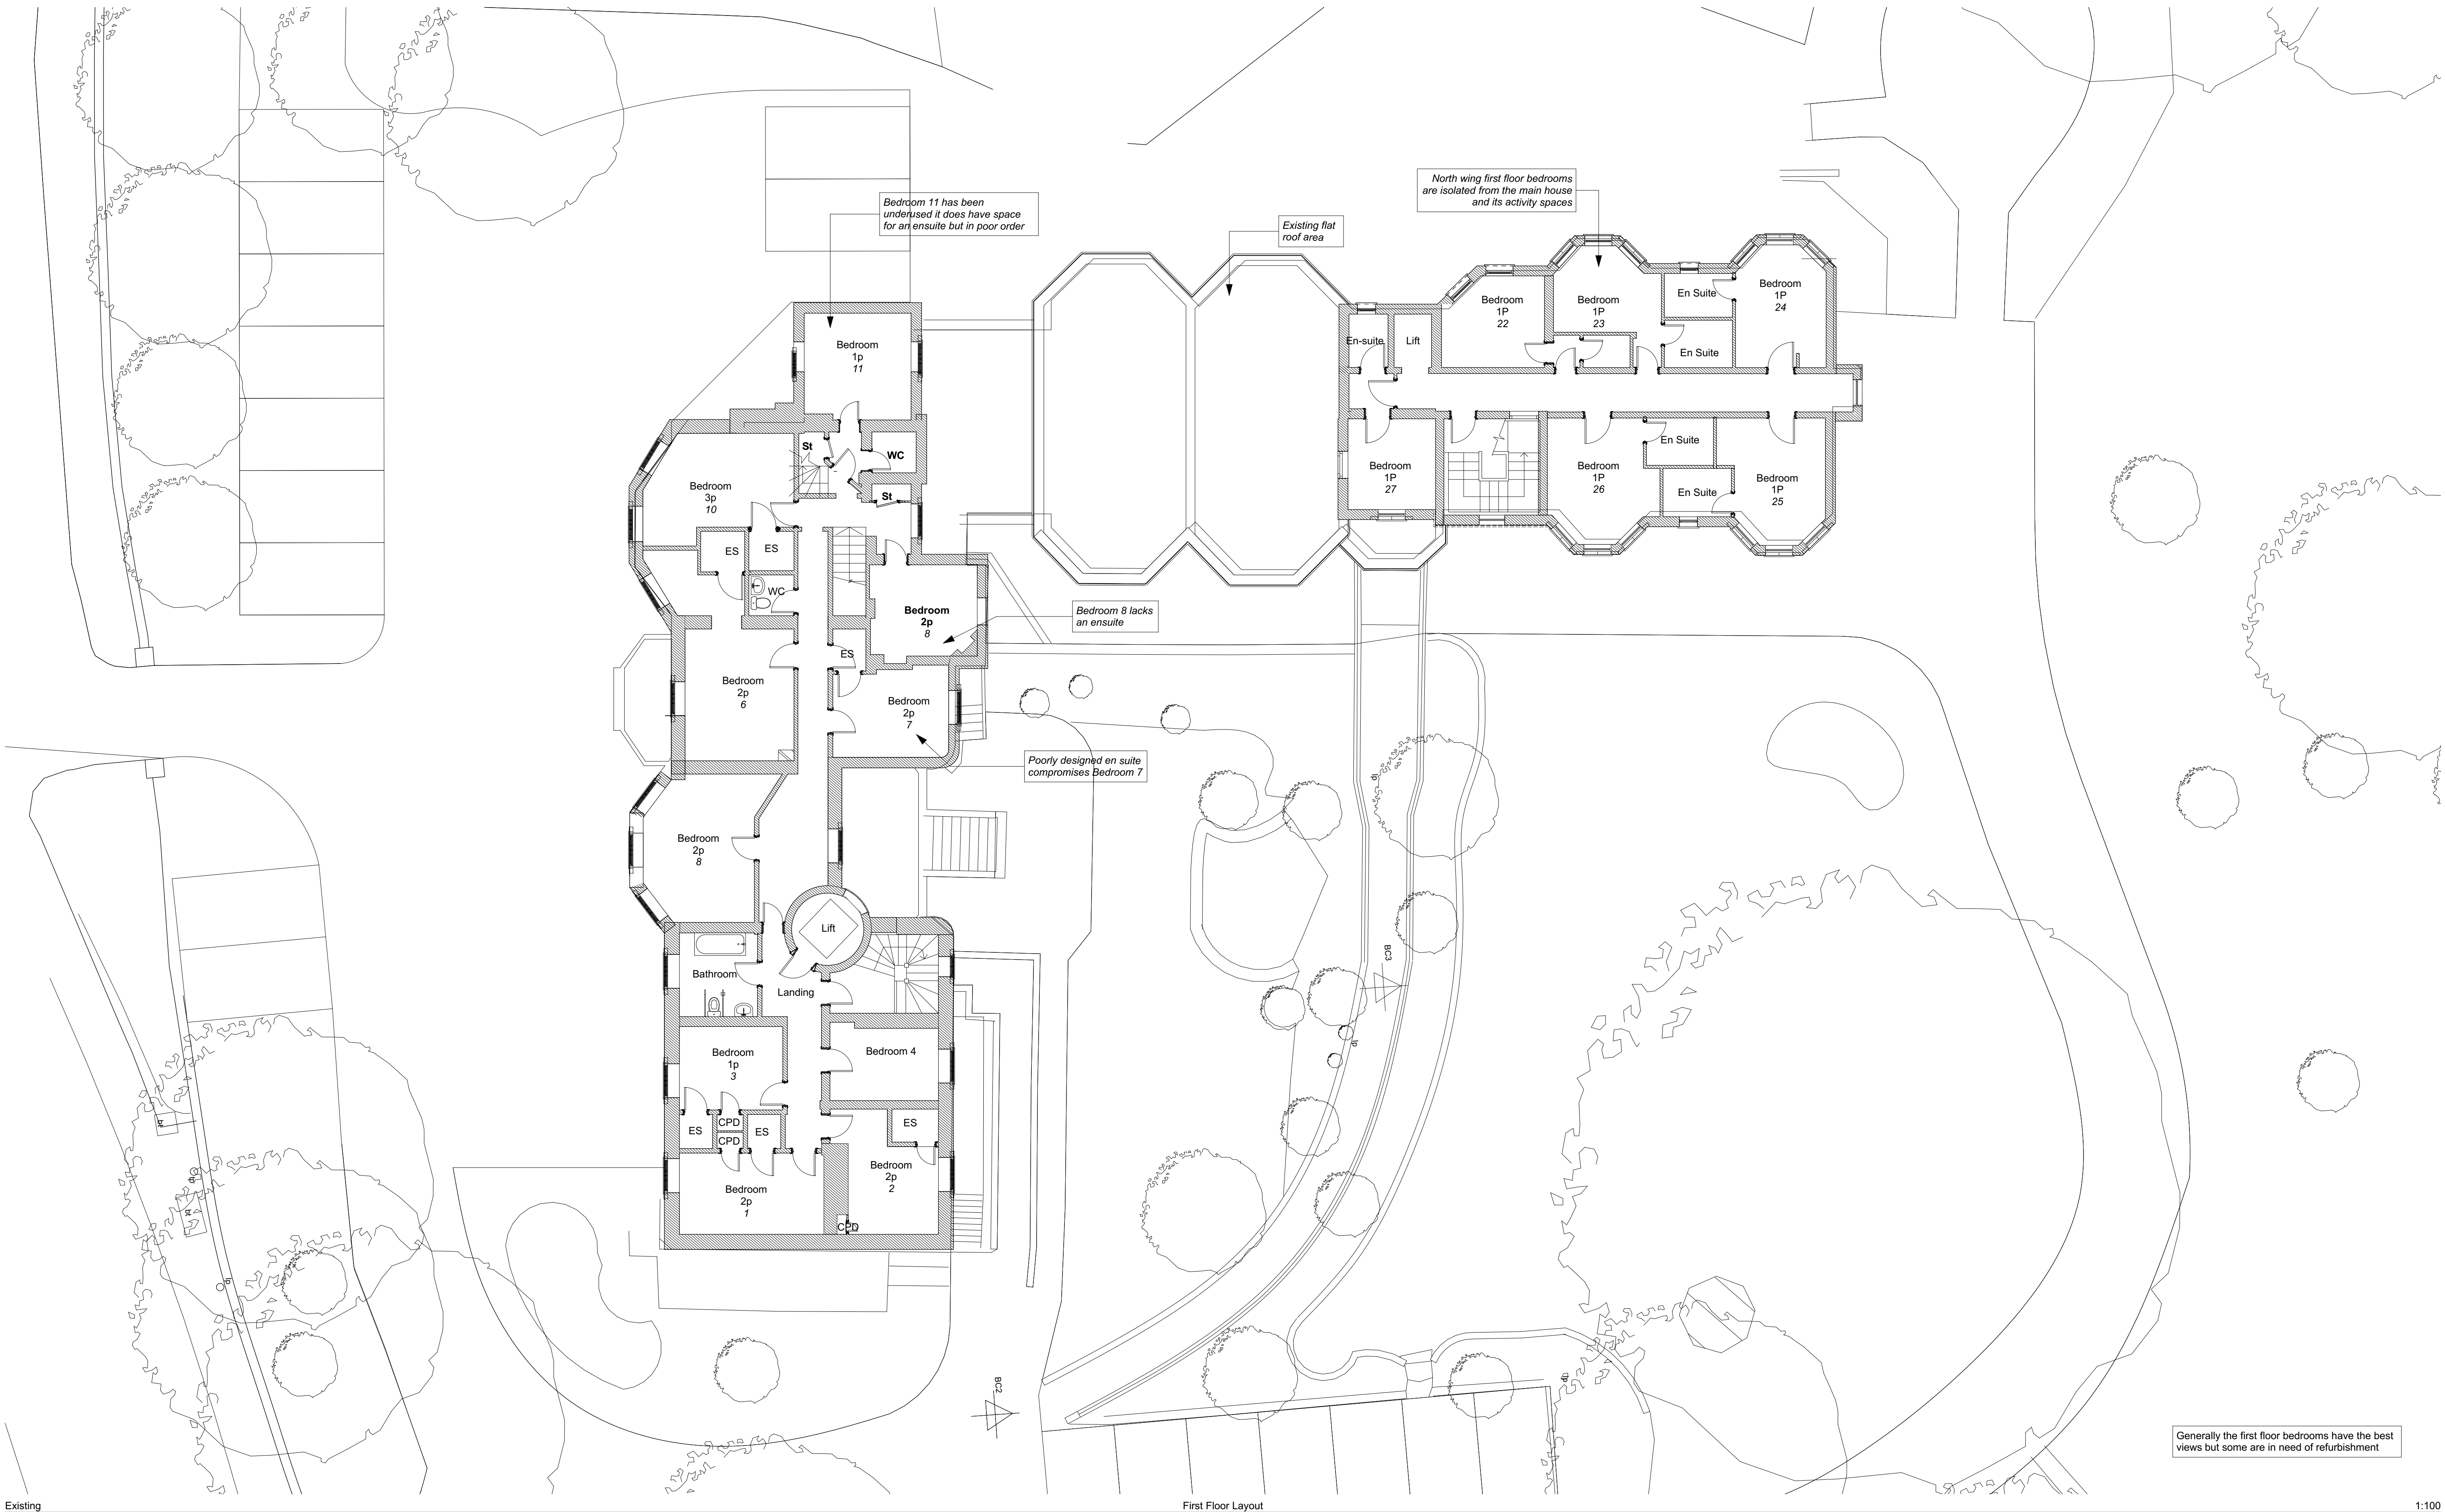

Existing

First Floor Layout

1:100

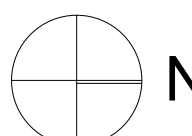

N

0 100mm @A1

Note: All dimensions to be checked on site by the contractor before fabrication and erection. Figured dimensions to be taken in preference to scaled dimensions. This drawing is the copyright of the architects and must not be reproduced or used without their express consent, except for the purposes of a planning application. Electronic issue of this drawing to be confirmed by paper hard copy only.

revisions & notes:

A	05.10.18	LMW	Issued to HBC (Planning)
C	28.01.19	SAB	Revised after measured survey and Issued to HBC (Planning)

project: Belmont Castle Nursing Home
Portsdown Hill Road
Bedhampton

drawing name: Existing First Floor Plan
(with analysis of current building)

status: PLANNING

date: OCT 2018

scale: 1:100

drawn: LMW



61 South Street, Havant, Hampshire PO9 1BZ
t: 023 9248 2494
e: design@pwp-architects.com
f: 023 9248 1152
w: www.pwp-architects.com

Project No. **4055** drawing No. **1220** rev **C**