


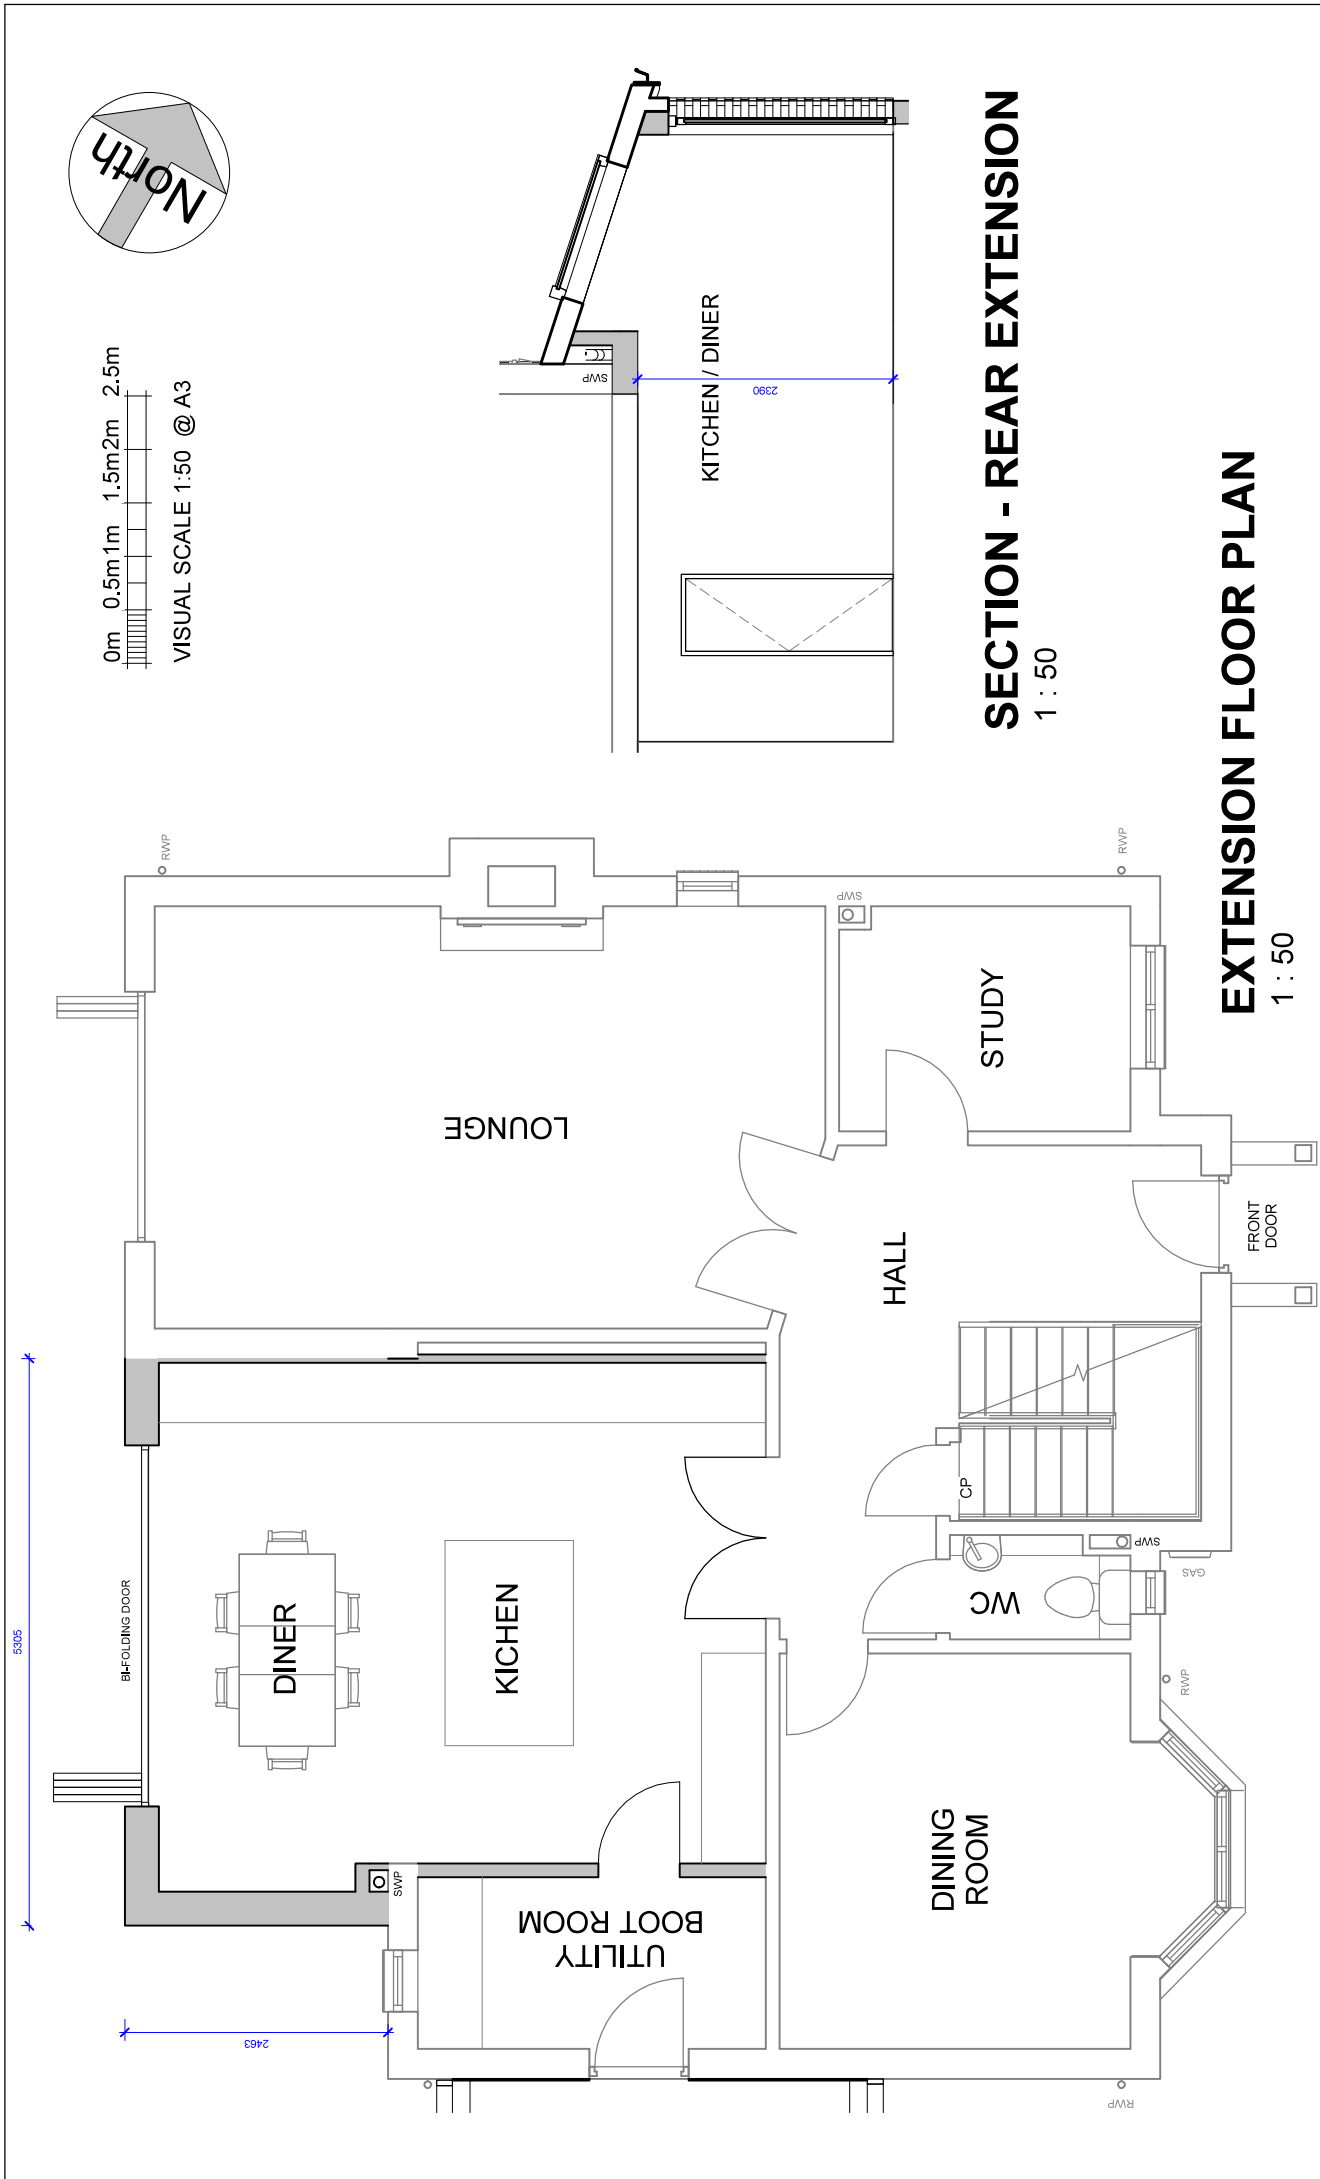

 The Planning Service Studio, Old Hints 134 North Lane Clanfield, Waterlooville Hampshire PO8 0RL T: 023 92 597364 F: 0845 519 1103 E: info@theplanningservice.co.uk	PROPOSED REAR EXTENSION FLOOR PLAN & CROSS SECTION			
	Project number	0226 - v2	P011	
	Date	18/03/2019	JJ	
	Drawn by	JJ	Planning	
Status		Scale 100% @ A3	1 : 50	

Simon Wilson

16a Beeches, Emsworth Road, Havant PO9 2SS

Scale is correct when printed to the stated ISO size. Figured dimensions are to be used in preference to scaled sizes and all dimensions must be checked on site by the contractor before ordering materials and/or commencing work. All dimensions in this drawing are to the internal face of walls unless otherwise stated. The contractor is responsible for ensuring that the construction of the building complies with building regulations or a party wall award / agreement is not to be assumed.

No deviation from this drawing will be permitted without the prior written consent of the designer. Under the provisions of the copyright act 1988, the copyright of this drawing and the work contained therein remains the property of the designer (the planning service), and may not be reproduced in any form whatsoever without prior written consent.

Under the construction (design and management) regulations 2015 (CDM2015) all design work for both domestic and commercial development(s) are to conform to these regulations, E&EO.