



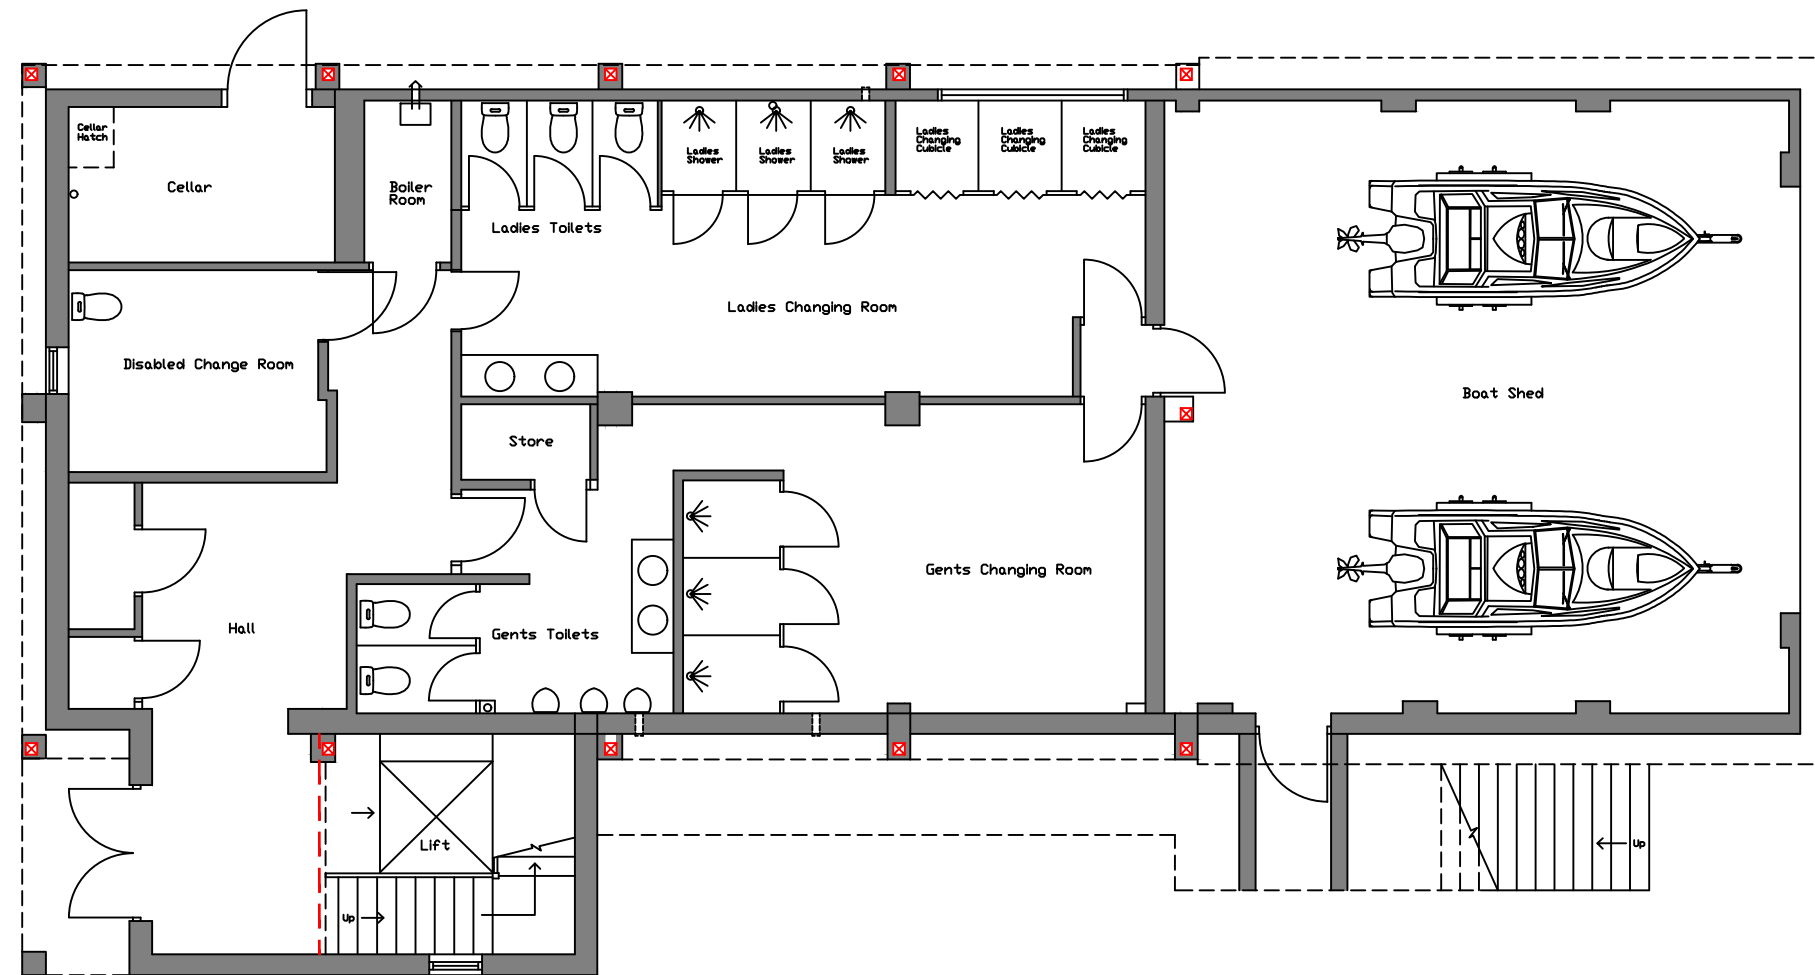


PROPOSED GROUND FLOOR PLAN

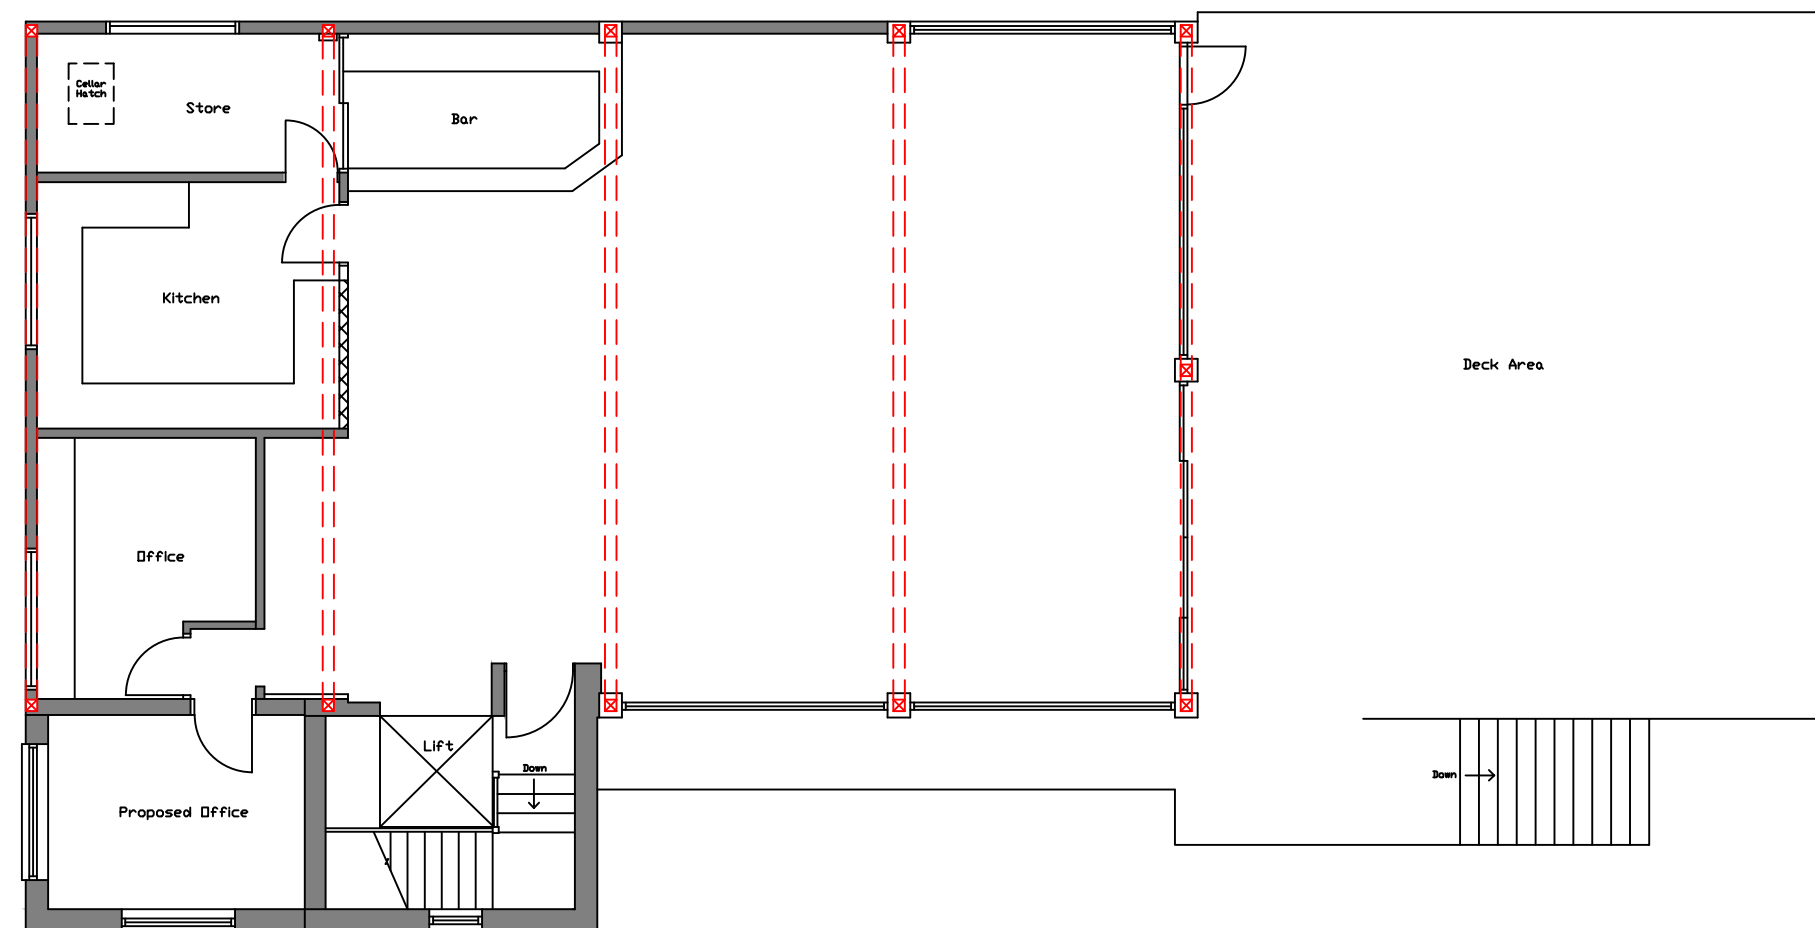

PROPOSED FIRST FLOOR PLAN



NORTH ELEVATION

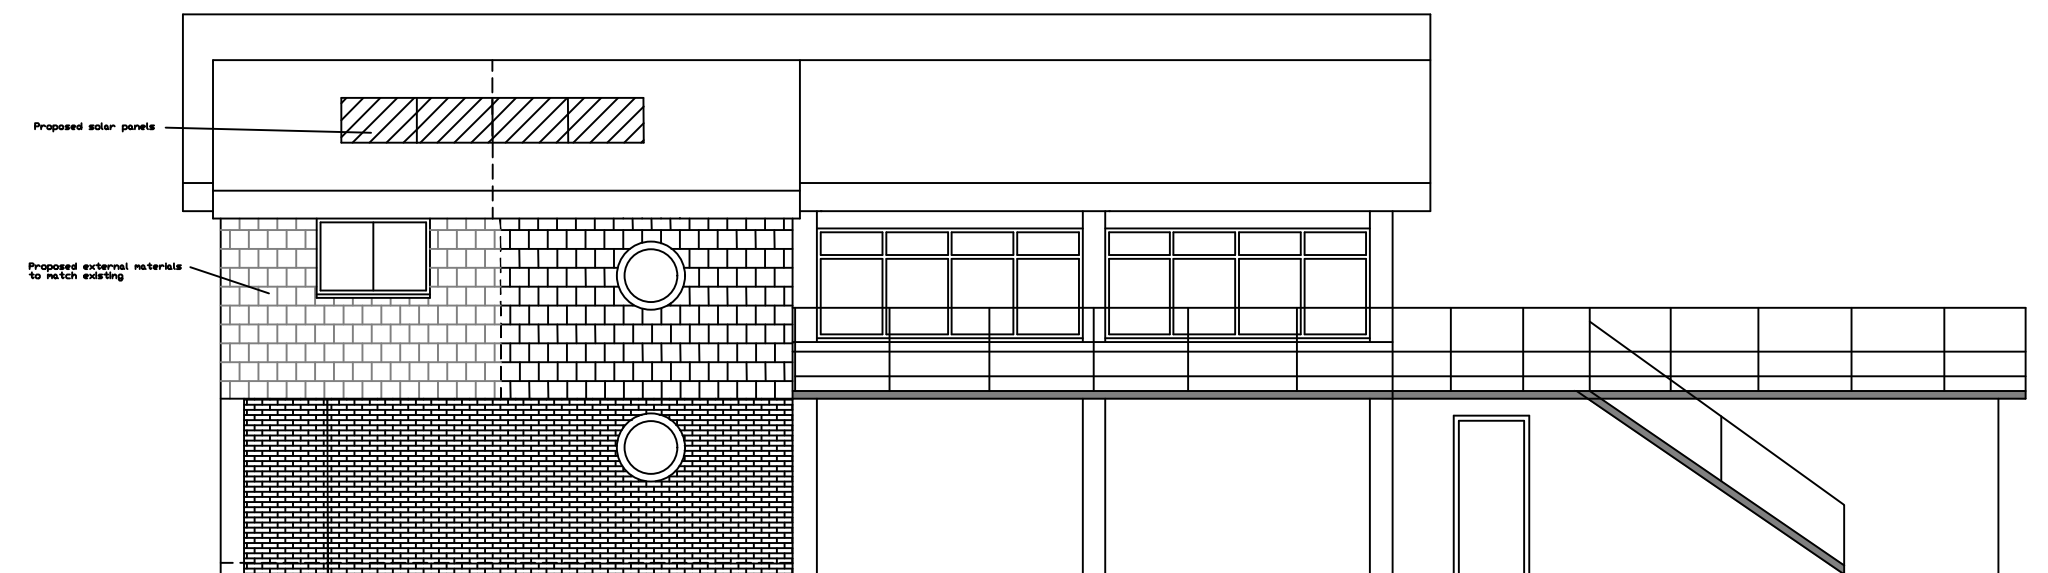

WEST ELEVATION




PROPOSED PHOTO



PROPOSED PANELS

Scale Bar 1:100

 

A: Solar Panel details added Feb 2019	
Address: Proposed First Floor extension to Langstone Sailing Club Langstone Road Havant PO9 1RD	
Drawing Title: Proposed Plan & Elevations	
Drawing Number Planning002	Scale: 1:100 @ A2
Date: Dec 2018	Rev: A