
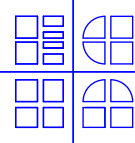


NOTES:  
This drawing is the copyright of  
EDWARD CAUSH + ASSOCIATES  
All dimensions must be checked on site prior to the  
commencement of construction and the Architect notified of any  
discrepancy. Figured dimensions are to be used in preference to  
scaled dimensions. The Local Planning Authority may scale from  
this drawing as the only exception. No deviation from the  
drawing will be permitted without the written consent of the  
Architect.

| REVISIONS |             |                            |            |
|-----------|-------------|----------------------------|------------|
| Issue ID  | Revision ID | Change Name                | Date       |
| 01        | 01          |                            | 22/11/2018 |
| 03        | 03          | Balcony amended            | 18/01/2019 |
| 04        | 04          | Bed 3 window amended       | 22/01/2019 |
| 06        | 06          | drainage/foundations added | 06/05/2019 |
|           |             |                            |            |
|           |             |                            |            |
|           |             |                            |            |
|           |             |                            |            |

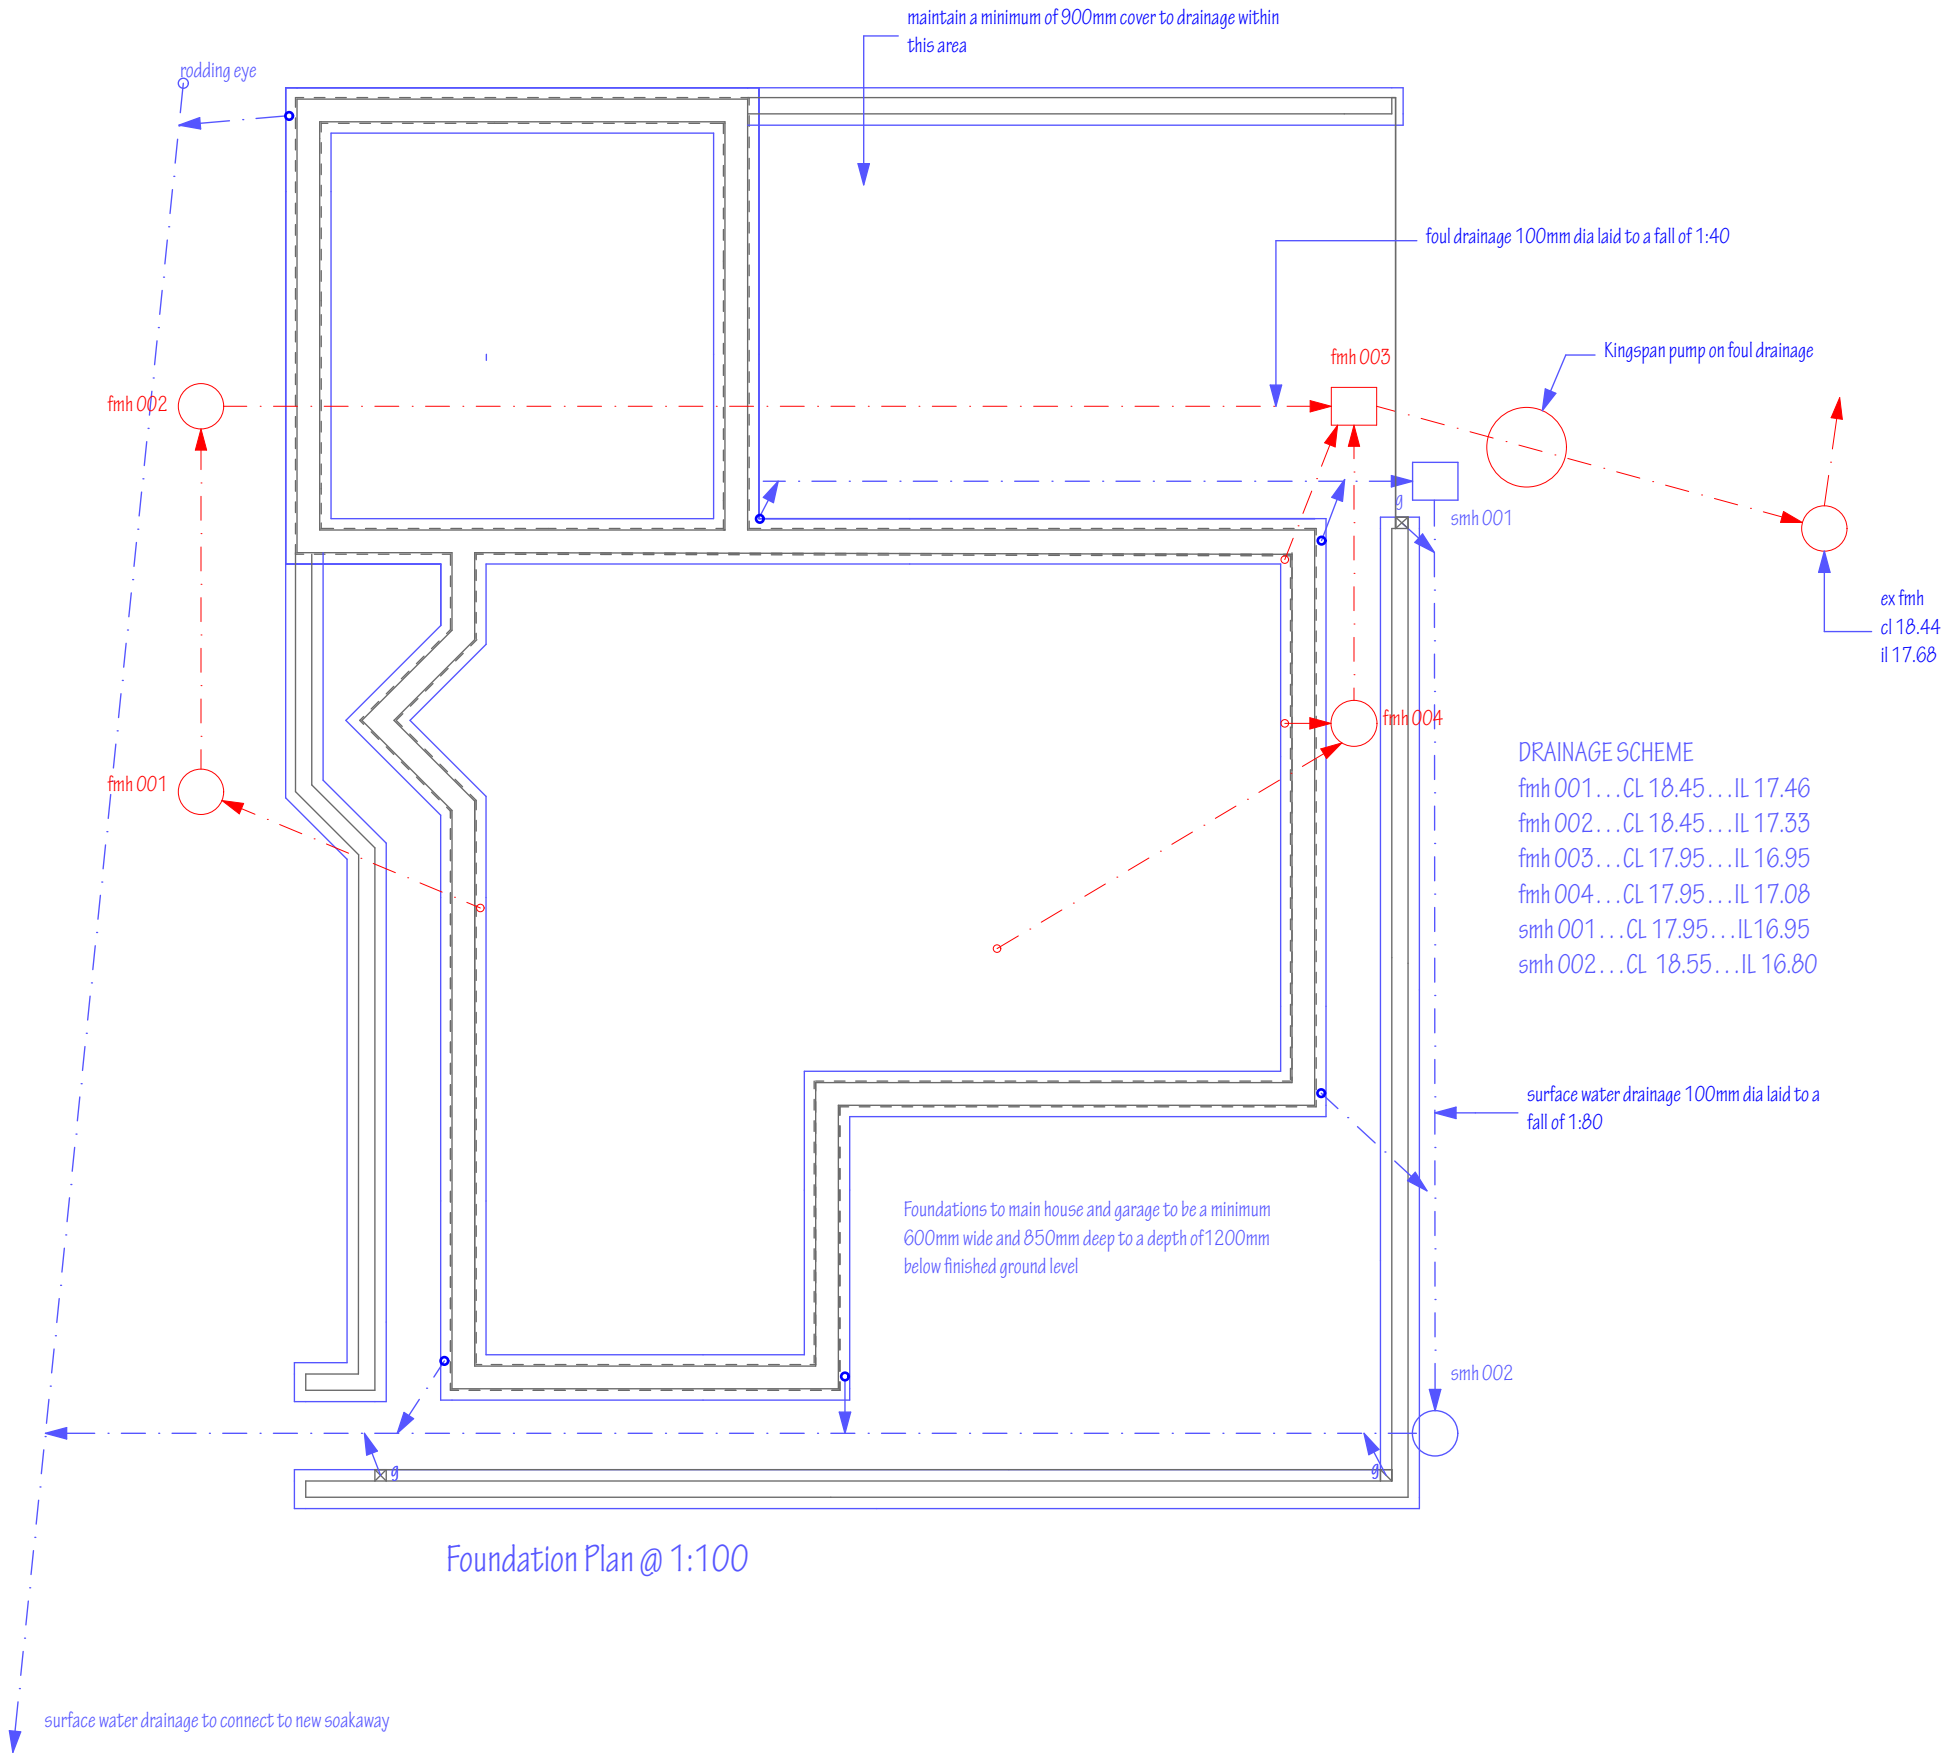

EDWARD CAUSH + ASSOCIATES  
ARCHITECTS

11 SOUTHDOWN ROAD COSHAM PORTSMOUTH  
PO6 2EB

phone 023 92 384477  
fax 023 92 361582  
email: eca@south-down.demon.co.uk

CLIENT  
Preston Carvalho & Bhavika Patel

JOB TITLE  
1 Maylands Road  
Bedhampton  
Havant  
PO9 3NP

DRAWING TITLE

Foundation Plan Section XX as  
Proposed

SCALE  
1:100 @ A2

DATE  
13:11:2018

DRAWN BY  
EC

CHECKED BY  
EC

| DRAWING NUMBER   | LAYOUT ISSUE | DRWG REVISION |
|------------------|--------------|---------------|
| 18:2070:L(2-)102 | 08           | D             |

