
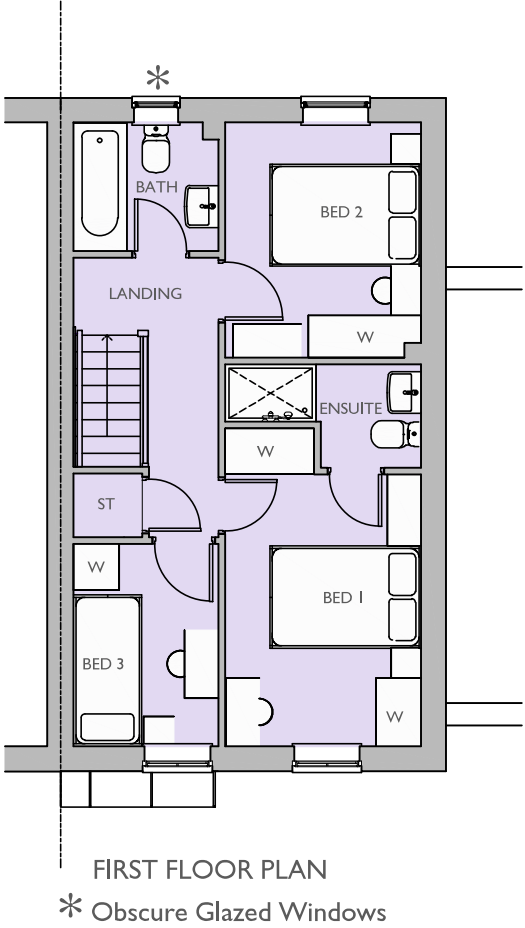


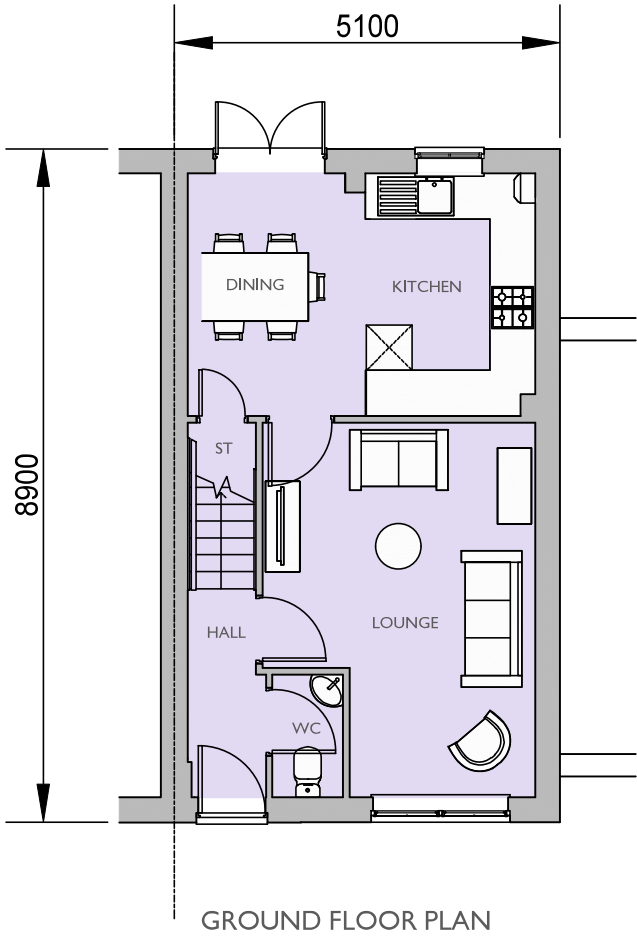

PLOT 73 (AS)

3 BED (5 PERSON)
HOUSE
2.0 STOREY
830 SqFt

Project:
HAVANT ROAD,
EMSWORTH

Title:
MAINSTONE
FLOOR PLANS

Drawn by : RKDB Checked by : MAH

Scale @ A3:

0 1 2 3 4 5m

Scale 1:100

Date: OCTOBER 2017

Rev	Date	Drawn	Checked
A	19.02.19	RKDB	MAH

UPDATED TO LATEST WORKING DRAWINGS.

Drg No: CB_I5_I05_MA_P05 Rev: A

Client:

 **BARRATT**
HOMES

