


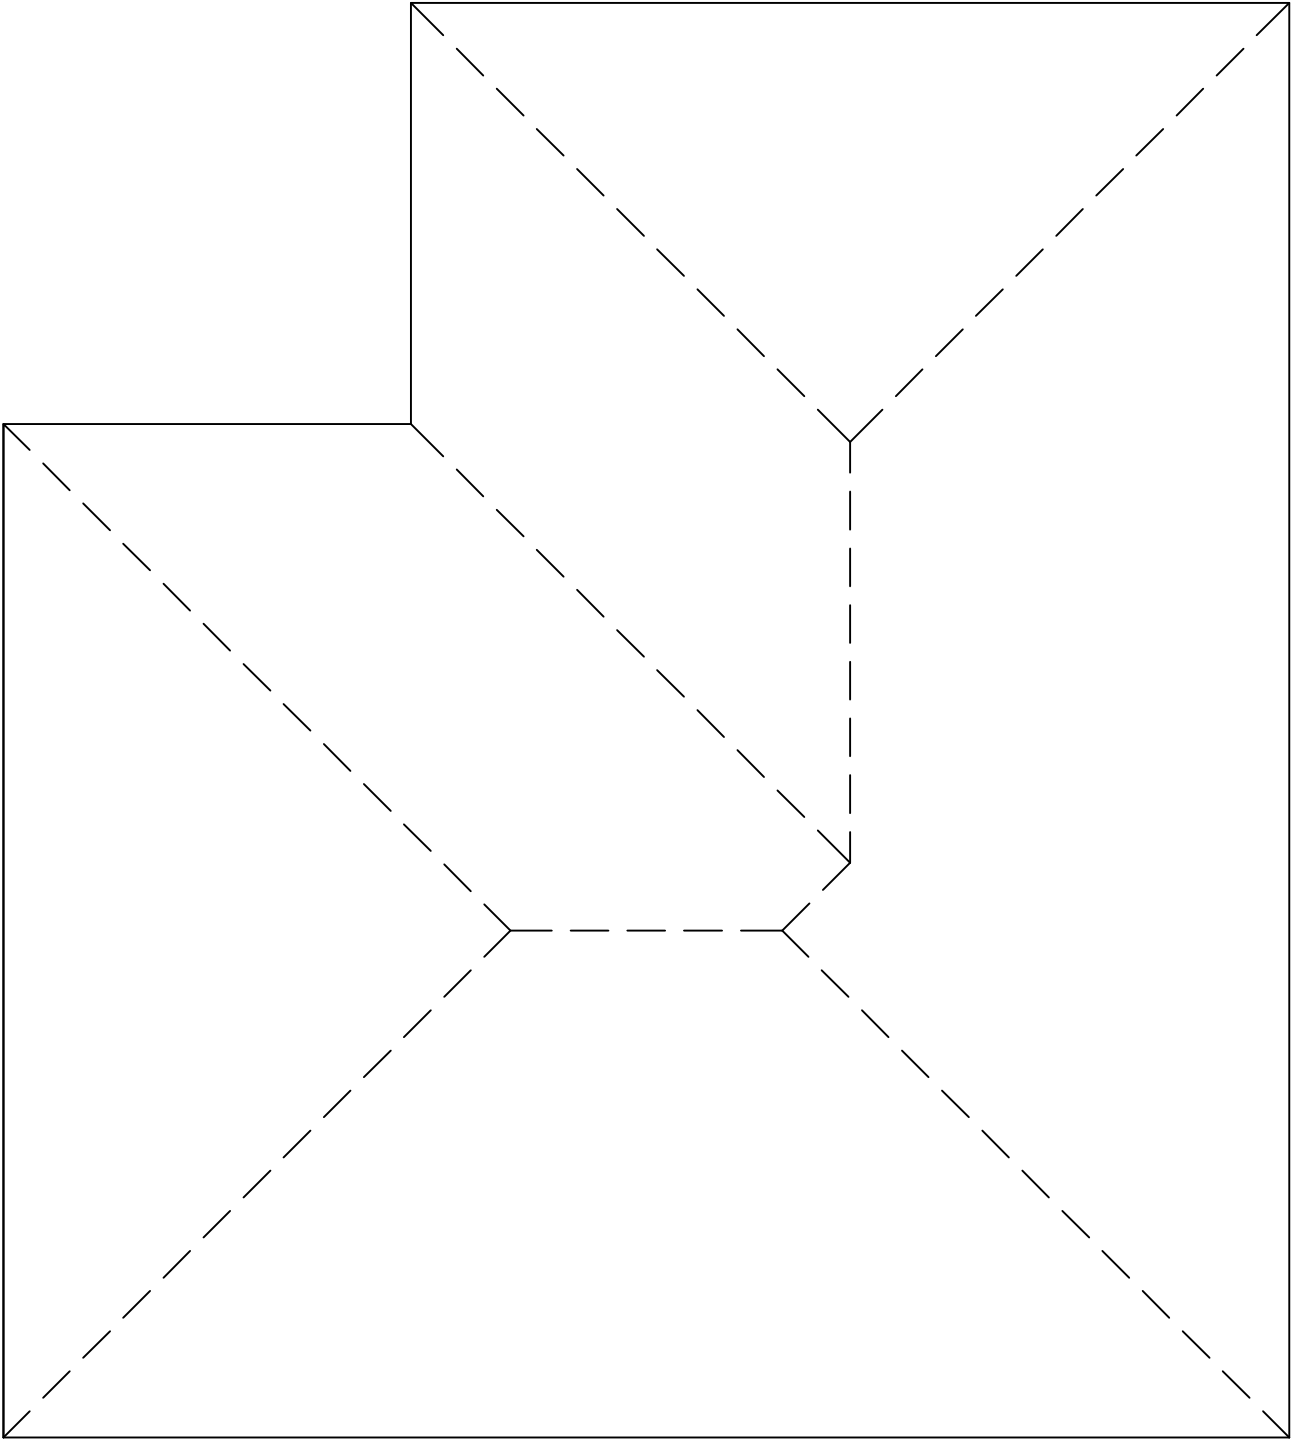

PROPOSED ROOF PLAN
SCALE 1:50



The drawing is the copyright of CMCDesign and may not be copied, altered or reproduced in any form without the written consent of CMCDesign.

It is the sole responsibility of the building owner to draw up all legal agreements with adjoining property owners to cover the over hanging of any fascias, gullies, balconies or any part of the building. CMCDesign cannot be held responsible in any way, whatsoever for any legal costs or other costs incurred through any neighbouring disputes.

It is the sole responsibility of the building owner to comply with the party wall act 1996. CMCDesign cannot be held responsible in any way if non compliance is adopted.

Use figured dimensions only, in millimetres only unless stated otherwise.

all clients and contractors to check all drawings and to verify all dimensions on the plot to avoid commencing any discrepancies if dimensions or boundary locations are to be brought to the attention of CMCDesign immediately before any other work takes place on the

revision

client

Mr. Andrews

stage

planning

date

Oct 2015

scale

1:50 @ A3

address

10nd 10nd of
35 Blackthorn drive

hempshire

po 11 9po

drawing no.

254/10/25

drawing

roof plan



CMC DESIGN architectural services

11th studio, 22 Haddon road
Higfield, Southampton, SO17 1HY

07968 997654

studio@cmc-design.co.uk
www.cmc-design.co.uk