




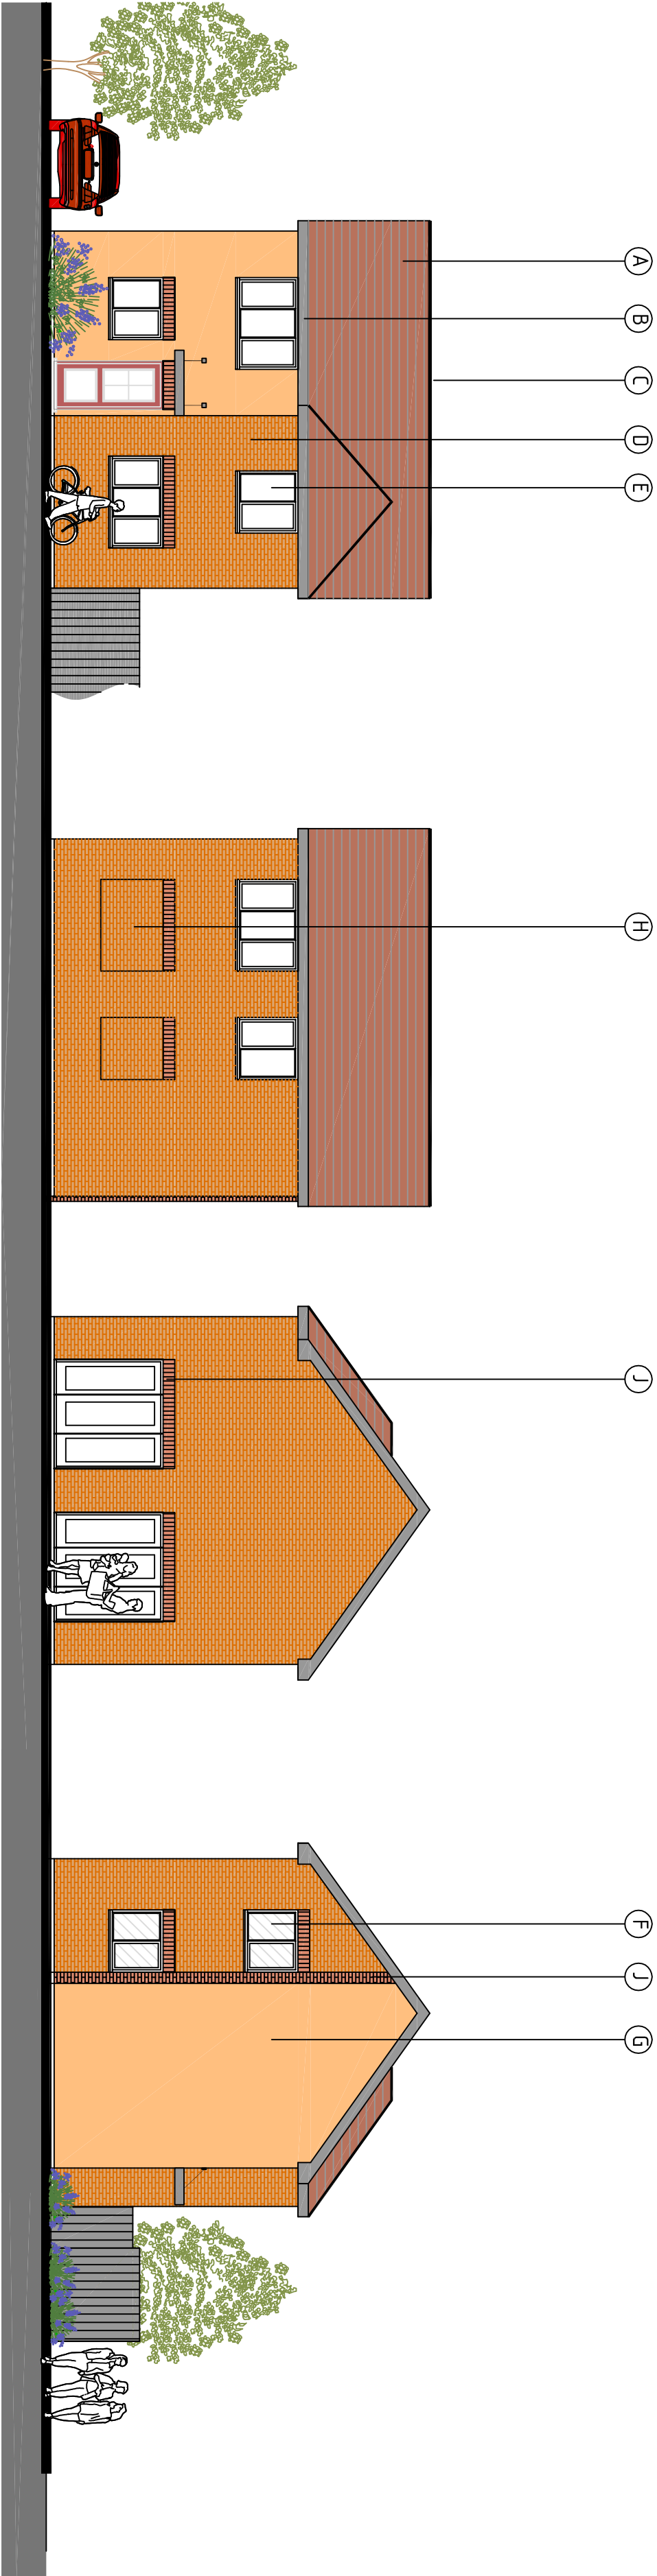


South Elevation

North Elevation

East Elevation

West Elevation

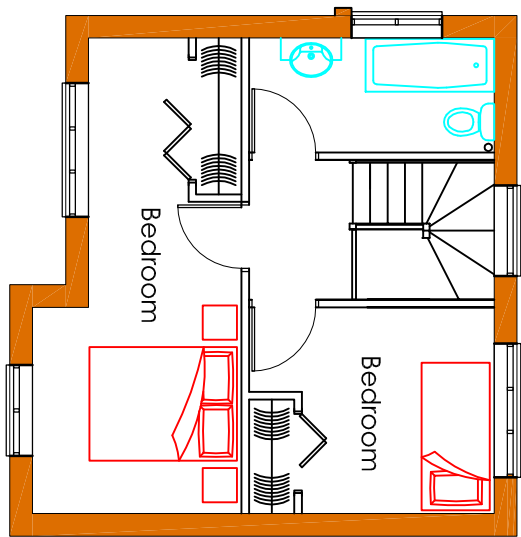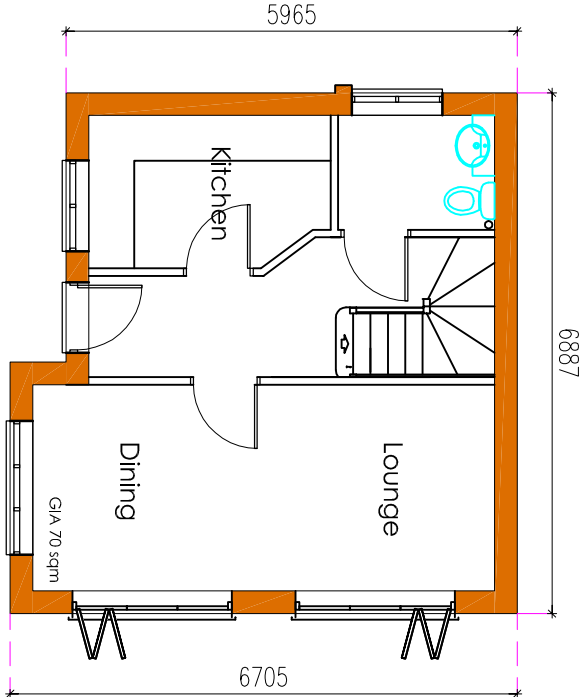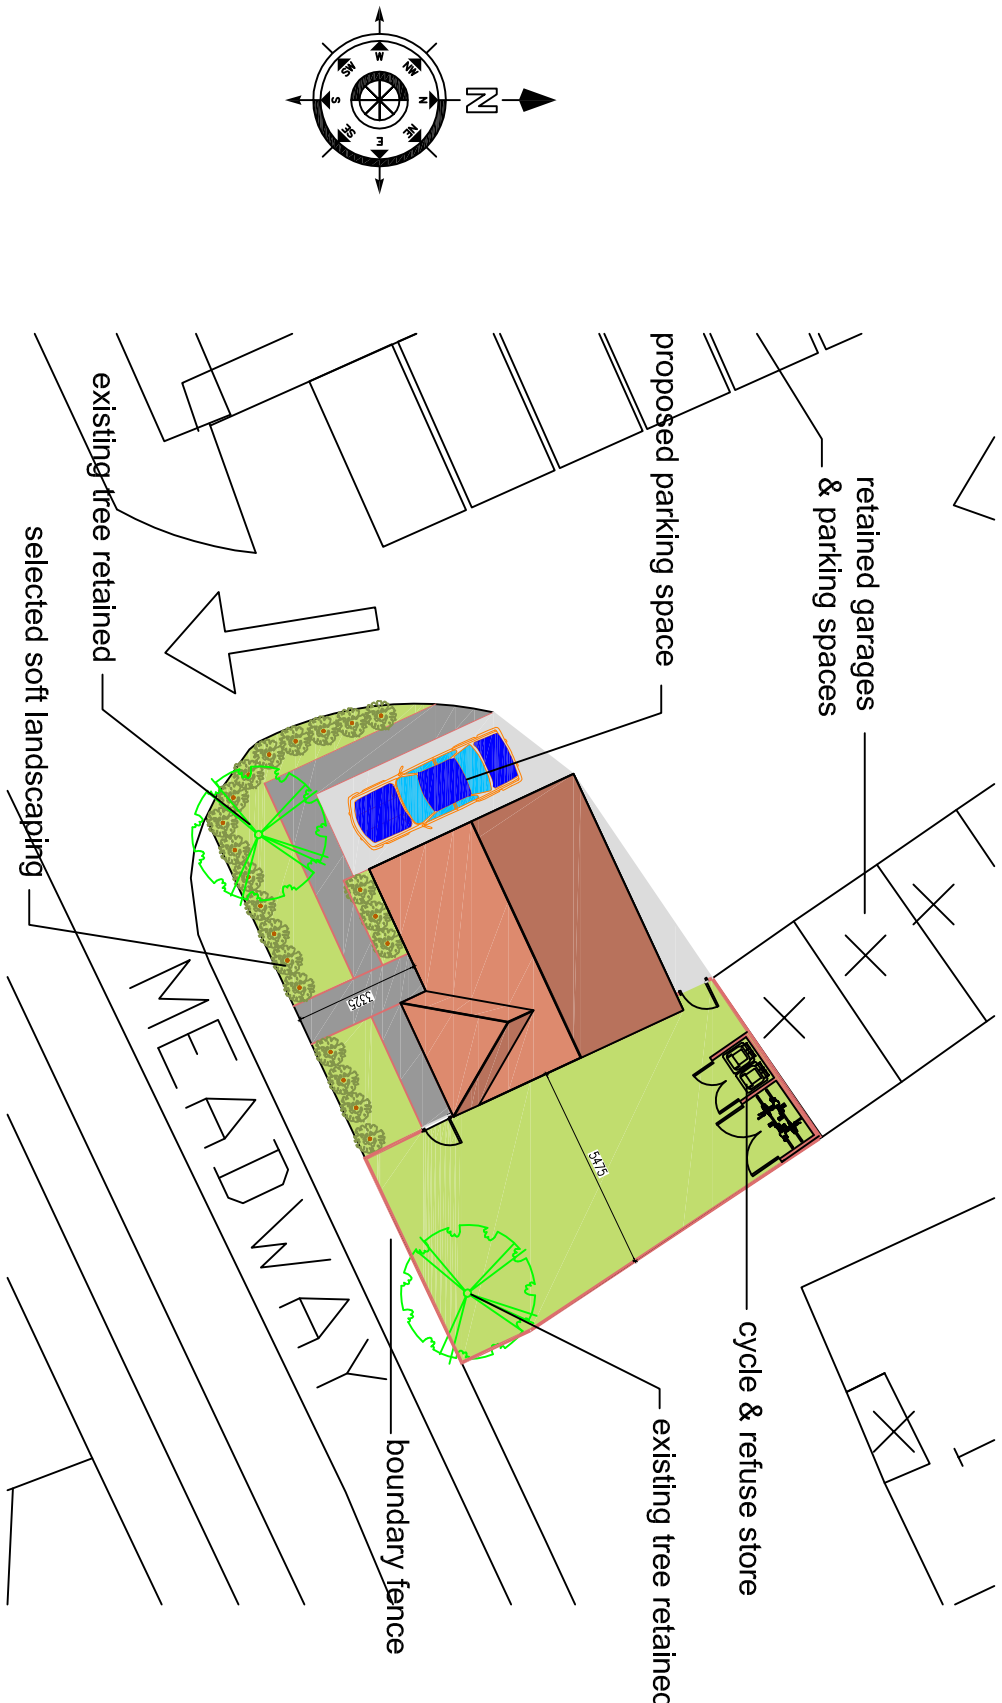

Materials

- A concrete interlocking tile
- B grey fascia and soffit board
- C contrasting ridge & hip tiles
- D quality stock brick
- E grey upvc double galzed windows & doors
- F obscured glazed windows
- G smooth render
- H Blind windows to ground floor
- J contrasting brick & soldier course

Scale in Metres
0 1 2 3 4 5
for 1:100

REVISION:

Drawing Title :

Proposed Dwelling

Project :

T Ware Developments Ltd
Highfield Parade

Drawn By
CRF

Date
20/06/18

SHEET SIZE
A2

Approved By Date

Drawing No.
CFA | FULL | BS

Revision:
1/100

Scale:
1/100

PLANNING

Chris Flint Associates Ltd

CHARTERED SURVEYORS - PROJECT MANAGERS
DEVELOPMENT CONSULTANTS

2 Emerald Close Waterlooville Hants PO7 8NZ
tel: 023 92 432484 fax: 023 92 355554
Email: chrisflintassociates@gmail.com