

Plots
As -
Opp - 49




Front Elevation
* Obscure glass


Side Elevation
* Obscure glass

Rear Elevation


Side Elevation

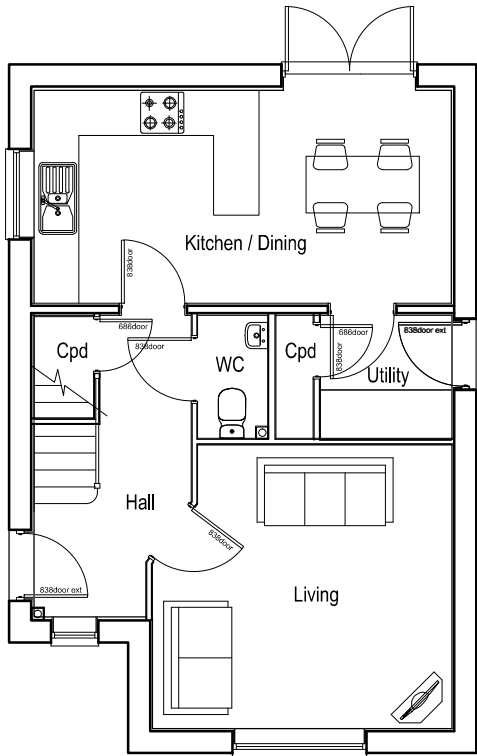

Ground Floor Plan

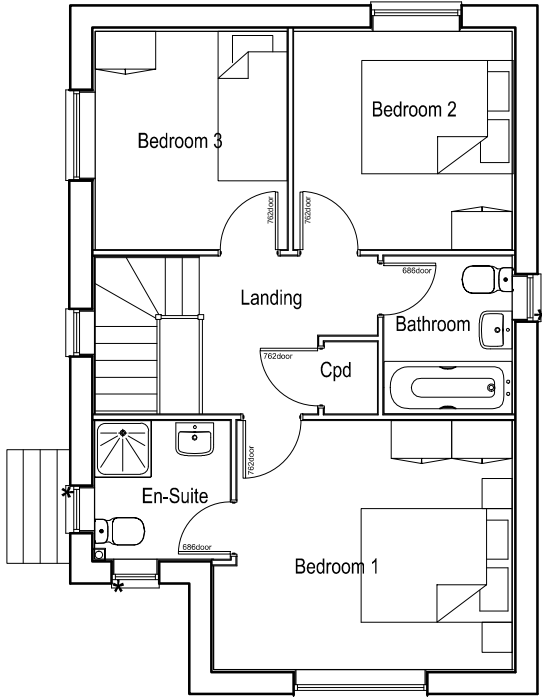

First Floor Plan
* Obscure glass

 Drawing Title Hatfield Corner - Private	Job No -	Drawing No HAT-C-001	Rev -	Rev	Date	Revision Details	Dr	Ch
	Drawn CD	Checked BR	Date 25.06.18	PERSIMMON Together, we make a home				
Job Title Land east of Castle Avenue, Havant	Scale 1:100 @ A3 		Status APPROVAL					