



 

Proposed Second Floor Plan

1:200

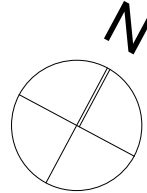

Note: All dimensions to be checked on site by the contractor before fabrication and erection. Figured dimensions to be taken in preference to scaled dimensions. This drawing is the copyright of the architects and must not be reproduced or used without their express consent, except for the purposes of a planning application. Electronic issue of this drawing to be confirmed by paper hard copy only.

revisions & notes:	A	19.02.2018	LMW	Issued to JLL
	B	21.02.2018	LMW	Revision to Parking Layout
	C	19.10.2018	LMW	Issued to JLL
	D	12.03.2019	LMW	Proposed re-design following planning comments
	E	18.04.2019	JS	Proposed re-design following planning comments

project: **The Southern Cooperative**
222-224 Dunsbury Way
Havant
PO9 5BQ

drawing name: **Second Floor Layout**

status: **PLANNING**

date: **February 2018**

scale: **1:200**

drawn: **LMW**



61 South Street, Havant, Hampshire PO9 1BZ
t: 023 9248 2494
e: design@pwp-architects.com
w: www.pwp-architects.com

f: 023 9248 1152

Project No. **5264** drawing No. **1203** rev **E**