


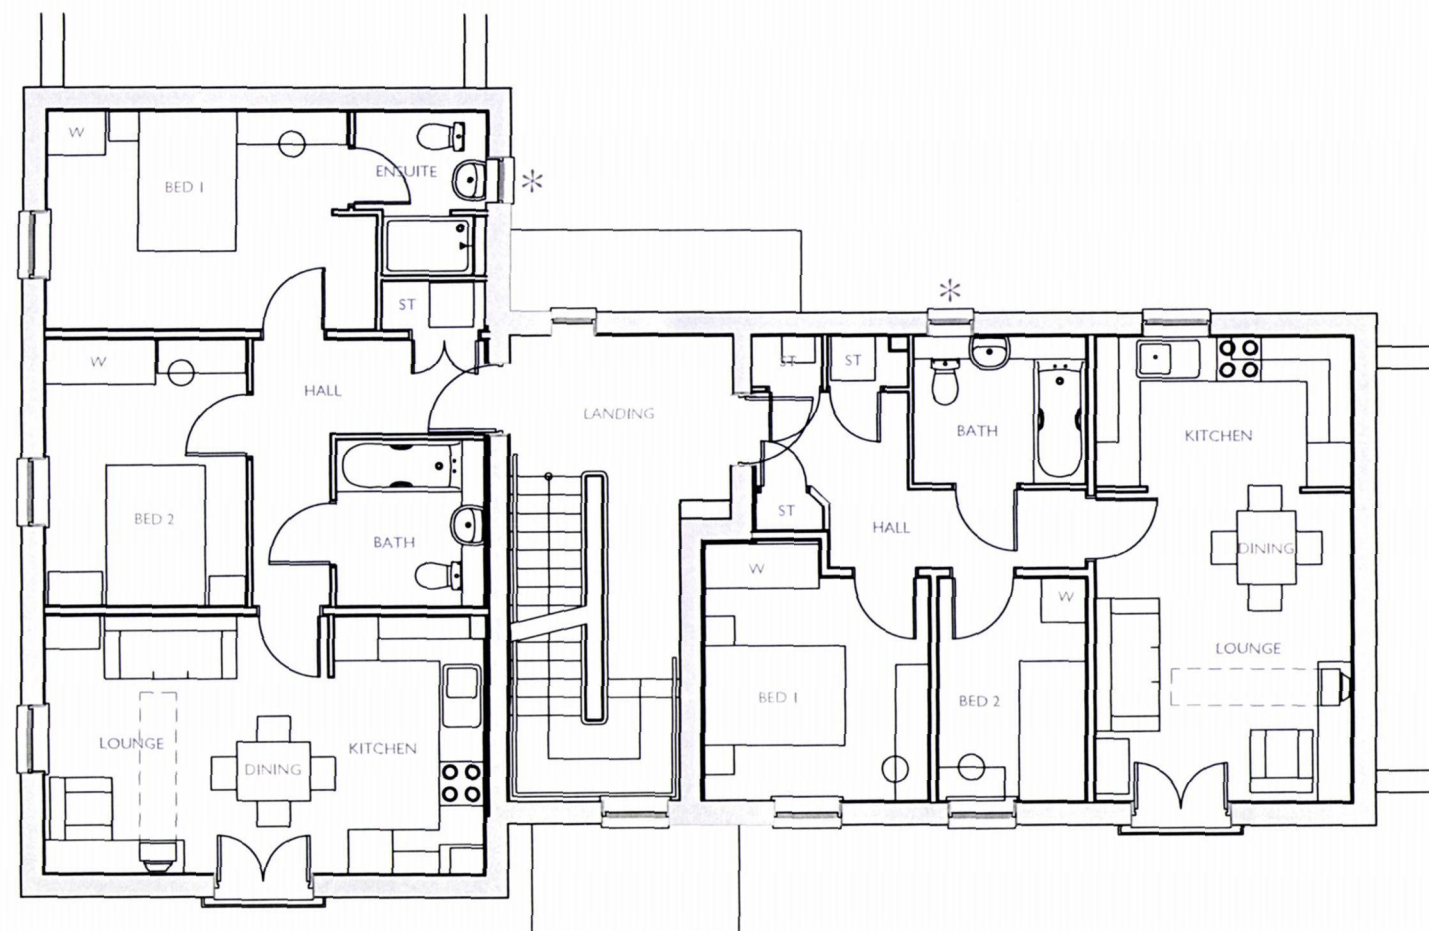

FIRST FLOOR PLAN
* Obscure Glazed Windows

HAVANT BOROUGH
COUNCIL
07 MAR 2019
RECEIVED

PLOTS 54-59 (AS)

2 BED (4 PERSON)
& 2 BED (3 PERSON)
FLAT
3.0 STOREY
676 & 584 SqFt

Project:
HAVANT ROAD,
EMSWORTH
Title:
AMBERSHAM & MALDON
ELEVATIONS

Drawn by : RKDB Checked by : MAH

Scale @ A3:
0 1 2 3 4 5m
Scale 1:100

Date: OCTOBER 2017

Rev Date Drawn Checked

Drg No: CB_15_105_AM_ML_P02 Rev:

Client:

BARRATT
HOMES

