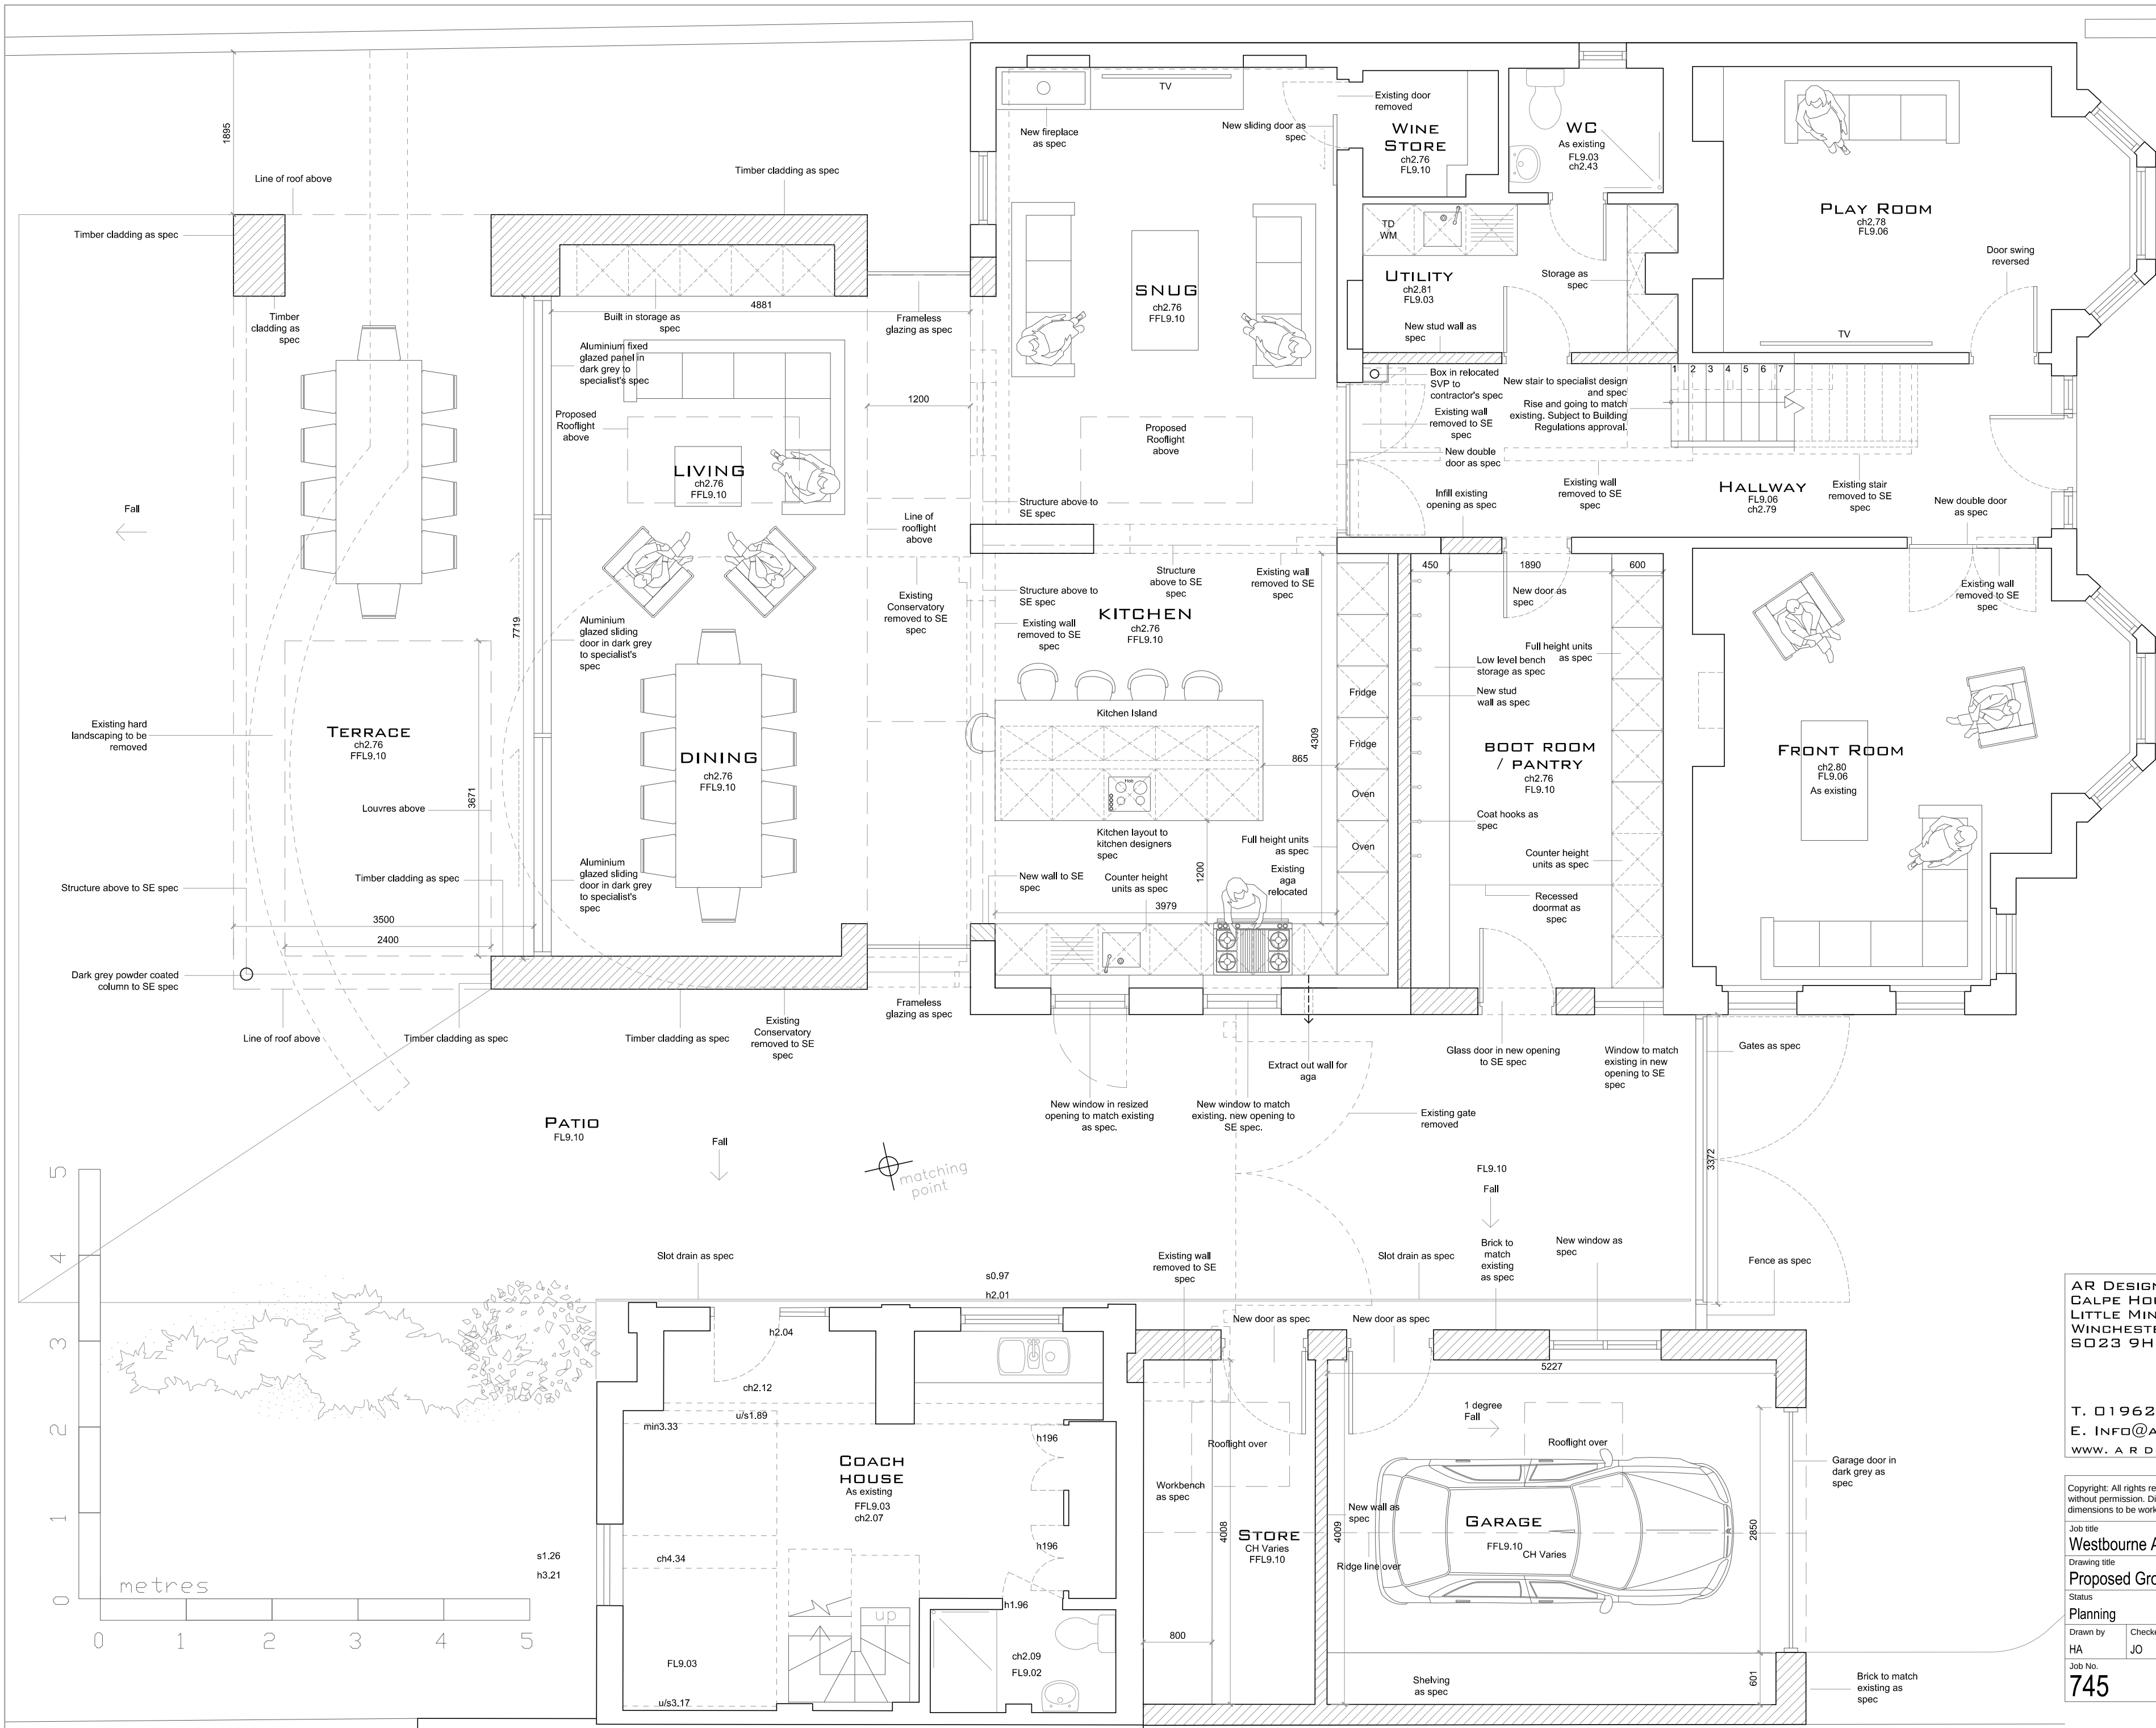


Draft
AR

AR DESIGN STUDIO LTD
CALPE HOUSE
LITTLE MINSTER ST
WINCHESTER
SO23 9HB

T. 01962 864545
E. INFO@ARDESIGNSTUDIO.CO.UK
WWW.ARDESIGNSTUDIO.CO.UK

Copyright: All rights reserved. This drawing and design must not be reproduced without permission. Dimensions are in millimetres unless specified. Only written dimensions to be worked from. Do not scale from this drawing.				
Job title Westbourne Ave				
Drawing title Proposed Ground Floor Plan				
Status Planning				
Drawn by HA	Checked by JO	Date June 2018	Scale at A3 -	Scale at A2 1:50
Job No. 745	Dwg No. P105	Revision A		