



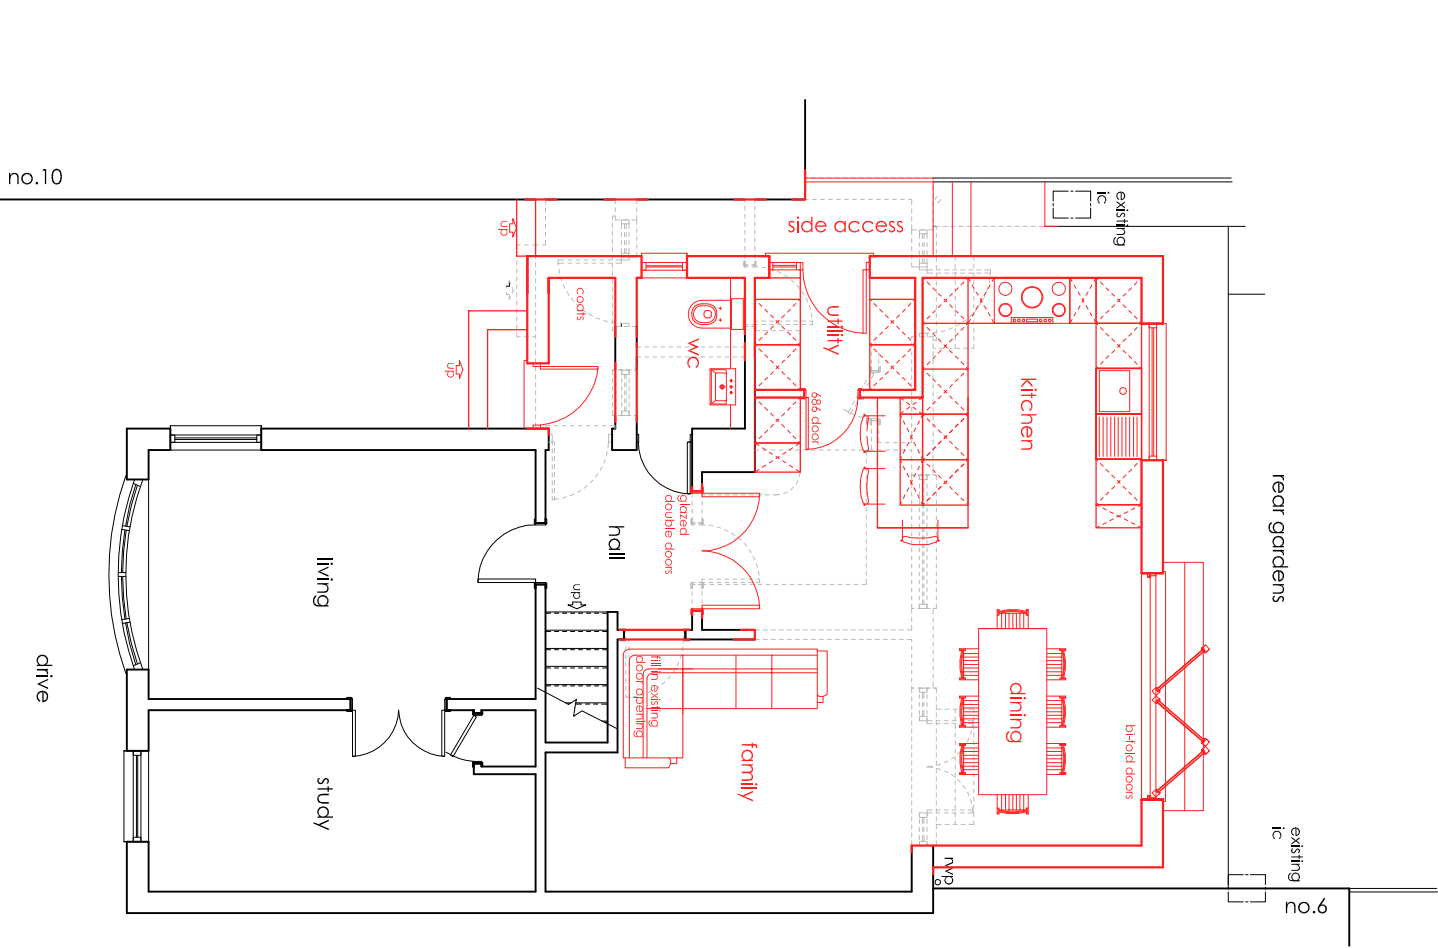

PROPOSED GROUND FLOOR PLAN  
SCALE 1:100

0 2 3 4 5m

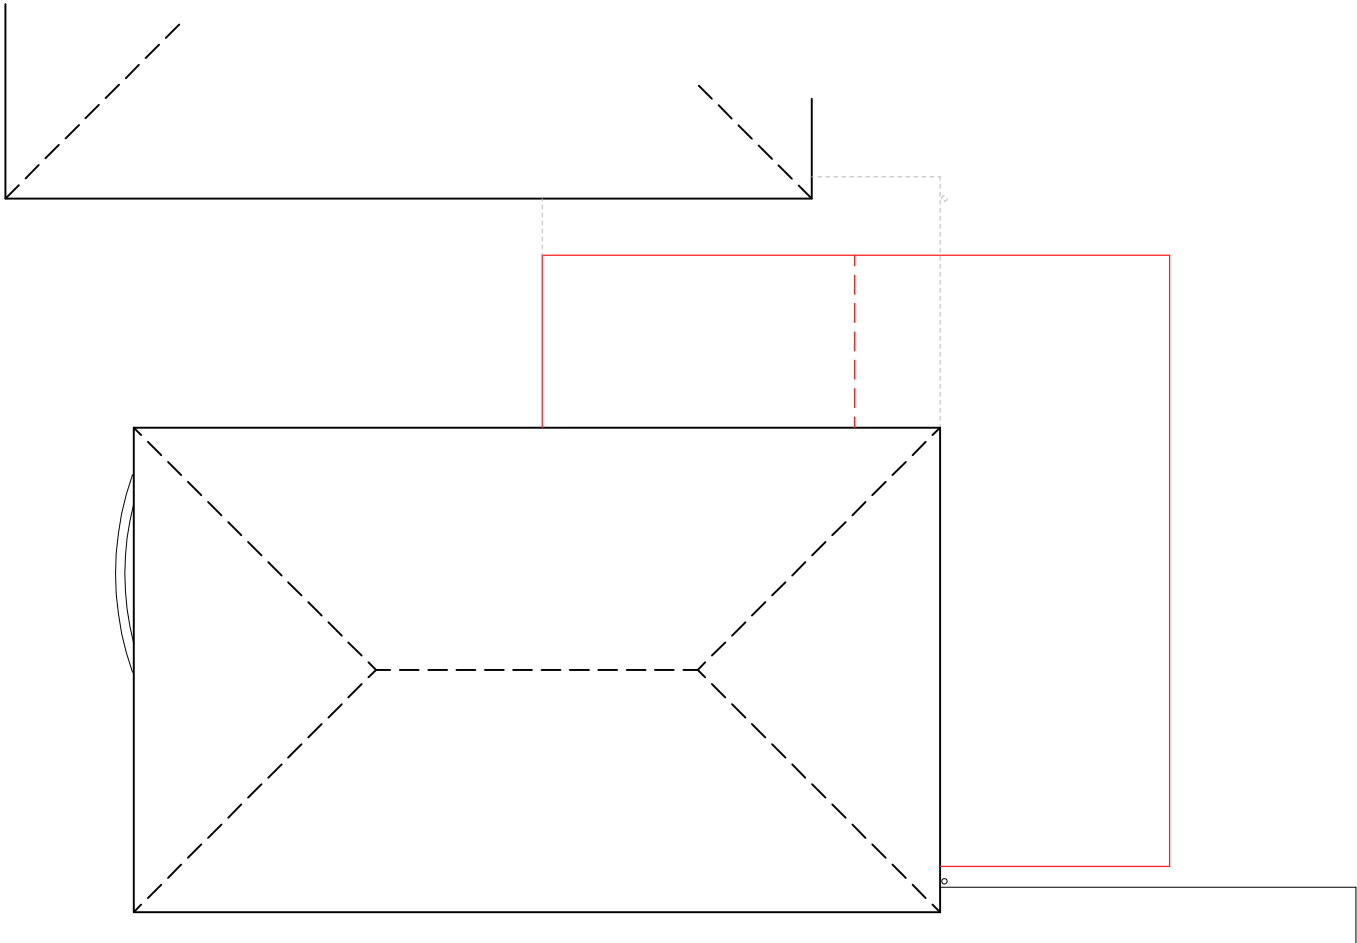

PROPOSED ROOF PLAN  
SCALE 1:100

This drawing is the copyright of CMCDesign and may not be copied, altered or reproduced in any form without the written consent of CMCDesign.

It is the sole responsibility of the building owner to draw up all legal agreements with adjoining property owners to cover the over-hanging of any fascias, gullies, balconies or any part of the building. CMCDesign can not be held responsible in any way whatsoever for any legal costs or other costs incurred through any neighbouring disputes.

It is the sole responsibility of the building owner to comply with the party wall act 1996. CMCDesign can not be held responsible in any way if non compliance is adopted.

Use figured dimensions only. In all measurements unless stated otherwise, all heights and contours to be checked and verified, all dimensions on the plan to works commencing any discrepancies in dimensions or boundary locations are to be brought to the attention of CMCDesign immediately before any further work takes place on site.

revision

client

elements

stage

planning

date

10/1/2018

scale

1:100 @ A3

address

8 oakdown drive

hempshire

po8 8th

drawing no.

46507704

drawing

proposed



CMCDesign architectural services

the studio, 22 melrose road,  
chandosford, hampshire, SO53 5ds  
t 07968 997654  
e studio@cmcdesign.co.uk  
w www.cmcdesign.co.uk