




Note:

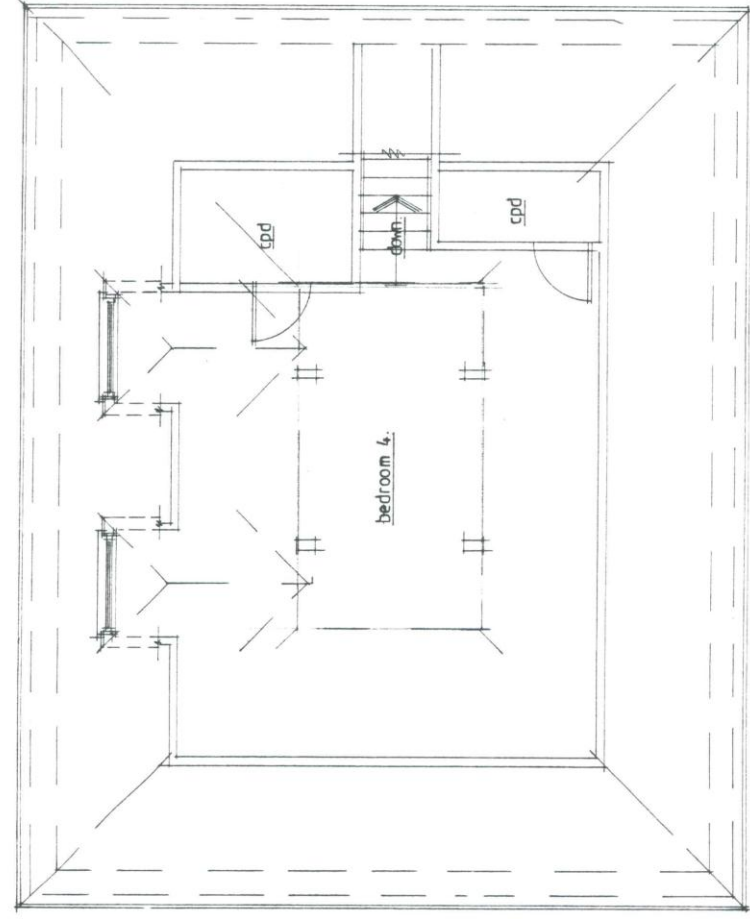


existing second floor plan.

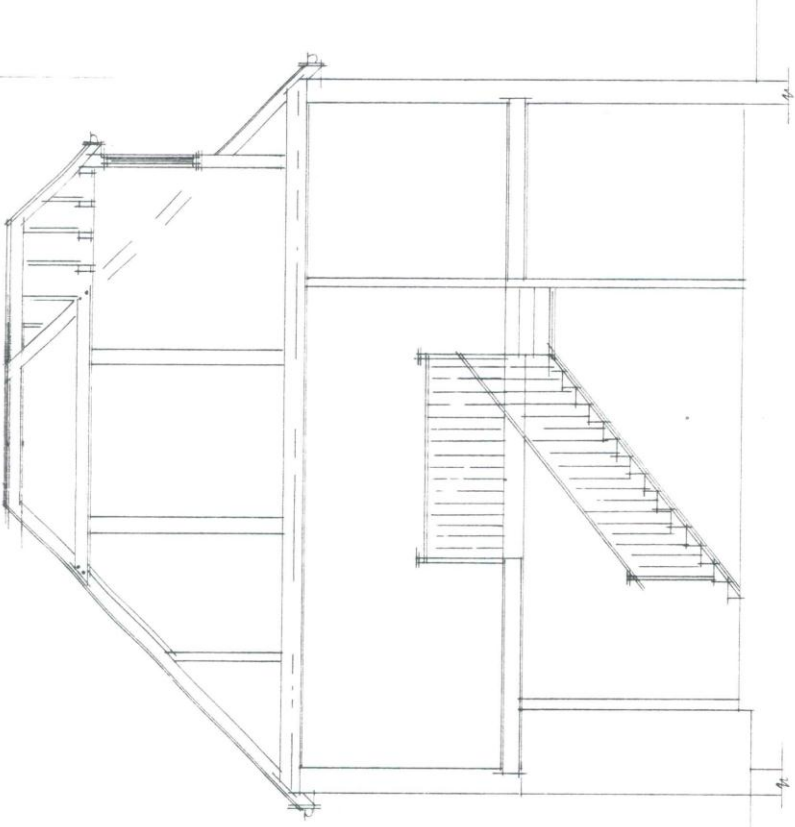

section .aa.

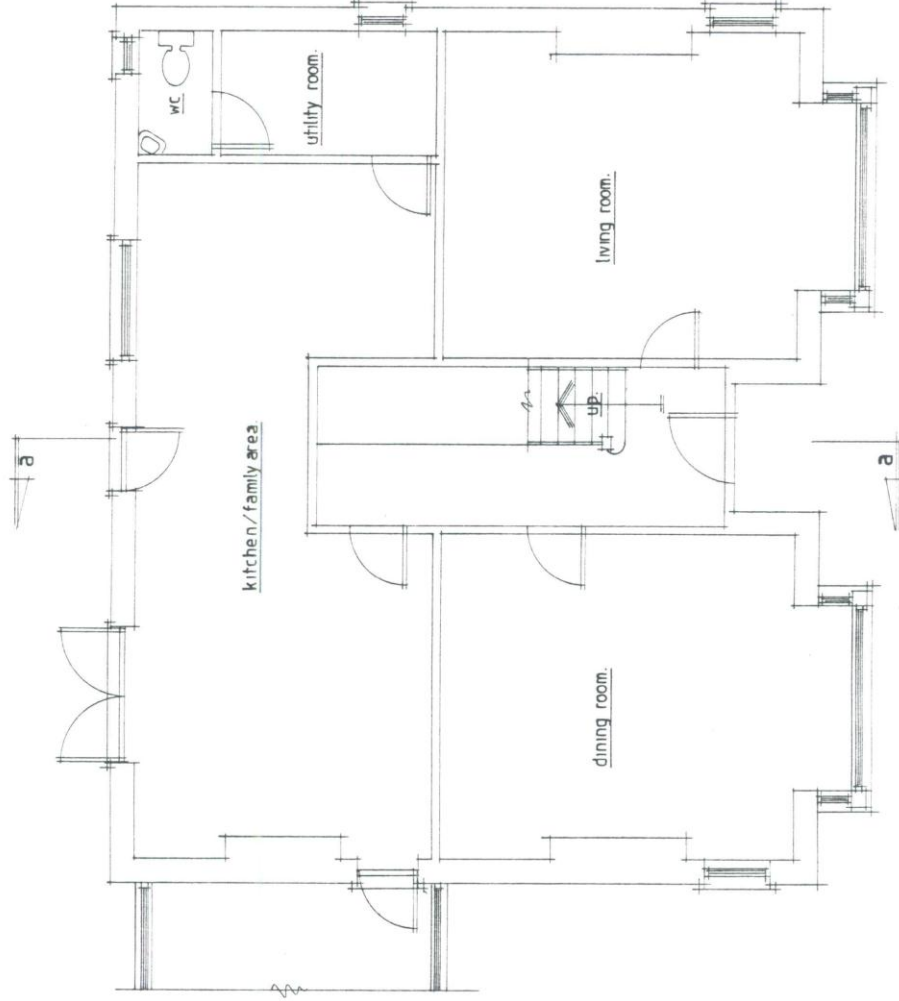

existing ground floor plan.

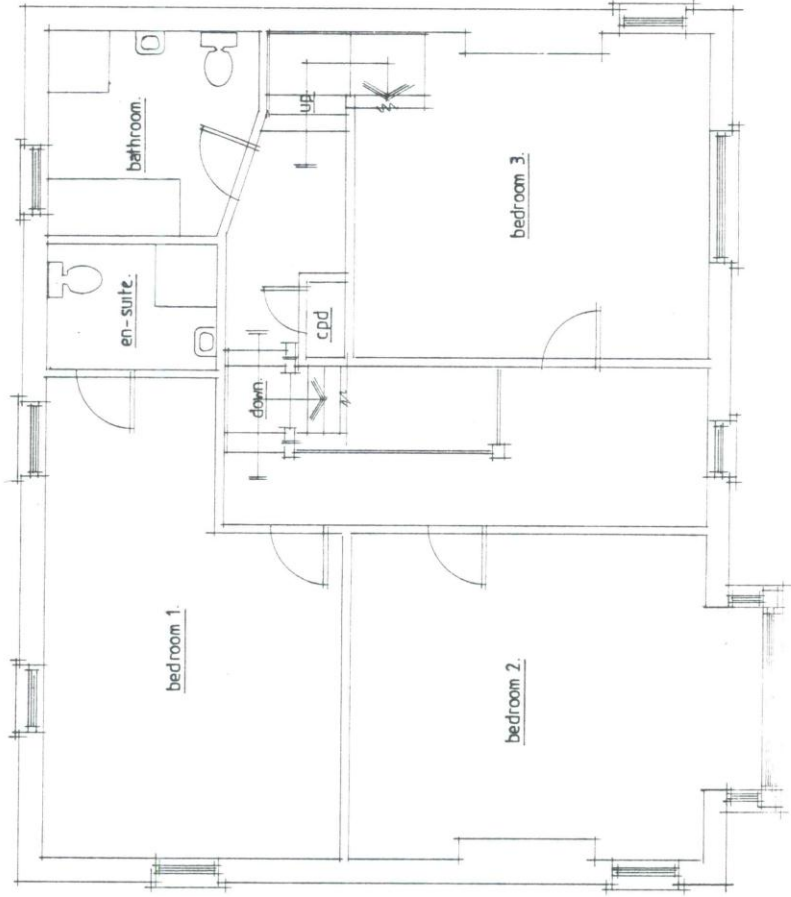

existing first floor plan.

Revision	
A	Oct 2012
© copyright	

THORNS-YOUNG
ARCHITECTURAL

THORNS-YOUNG LTD.
212 London Road, North End, Portsmouth PO2 9DQ
Tel: (023) 9517 2885 Fax: (023) 9566 3457

Client
mr i hunt

Job Title
langstone wharf
34 langstone road
langstone

Drawing Title
existing floor plans &
section.

Scale 1:50 : at A1

Date sept 2012 Drawn by sa

Org. No.	5120-12-1	Rev.	A
----------	-----------	------	---