

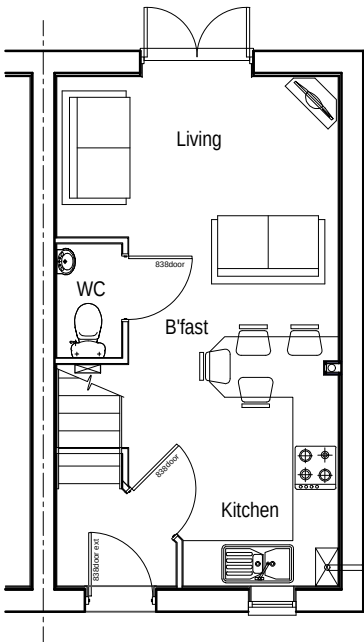



Plots		
As	-	61
Opp	-	60

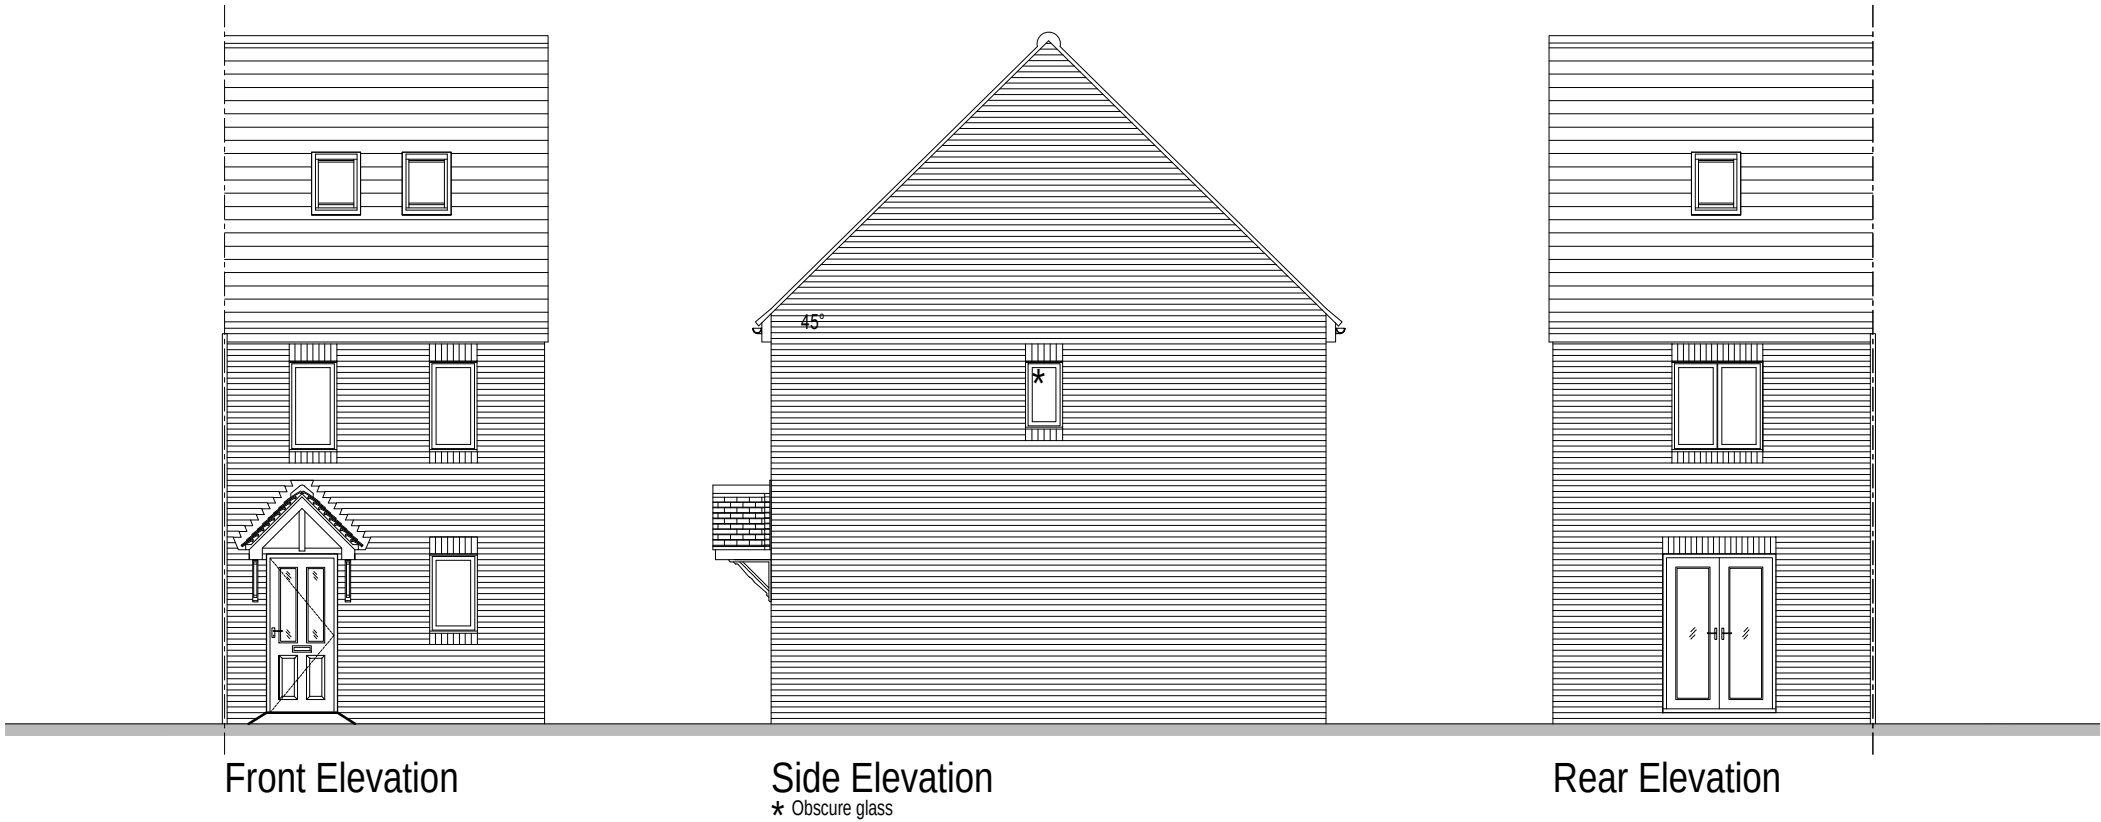

Ground Floor Plan

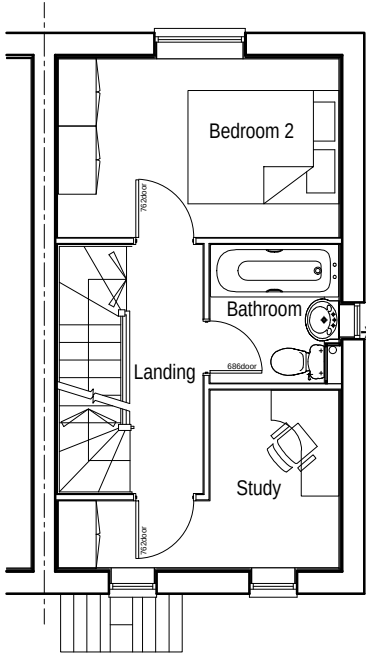

First Floor Plan
★ Obscure glass

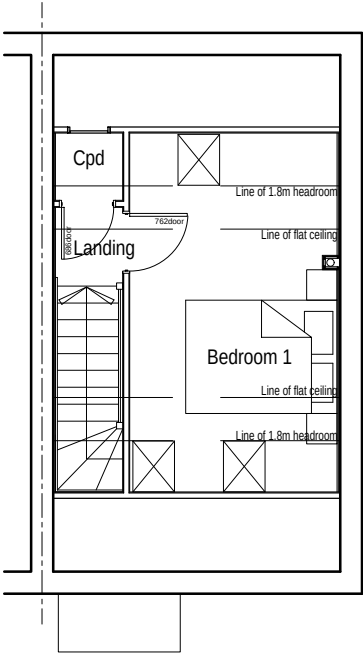

Second Floor Plan

Drawing Title		Job No	Drawing No	Rev	Rev	Date	Revision Details		Dr	Ch
Moseley- Private		-	MOS-001	A						
		Drawn	Checked	Date						
Scale		CD	BR	25.06.18						
1:100 @ A3		APPROVAL								
										
		 PERSIMMON Together, we make a home								