




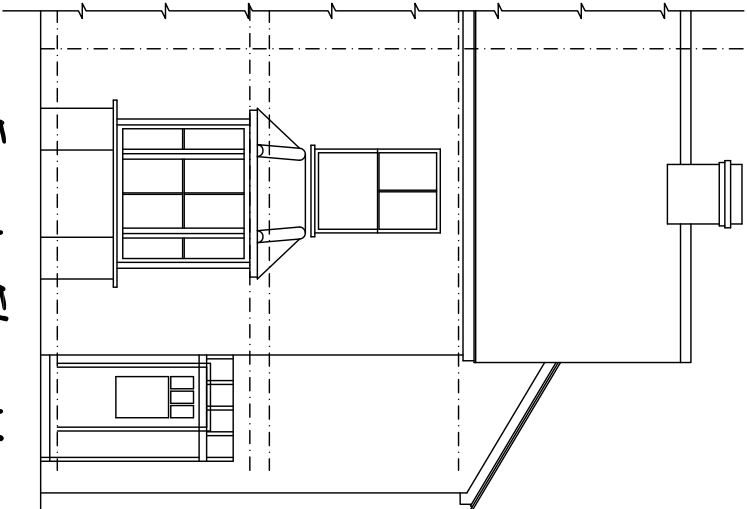



Front Elevation

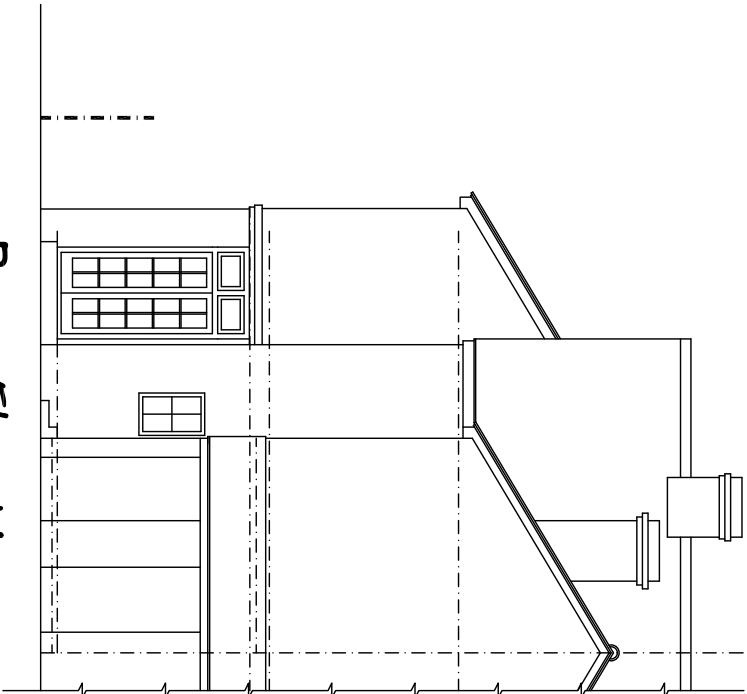


Rear Elevation

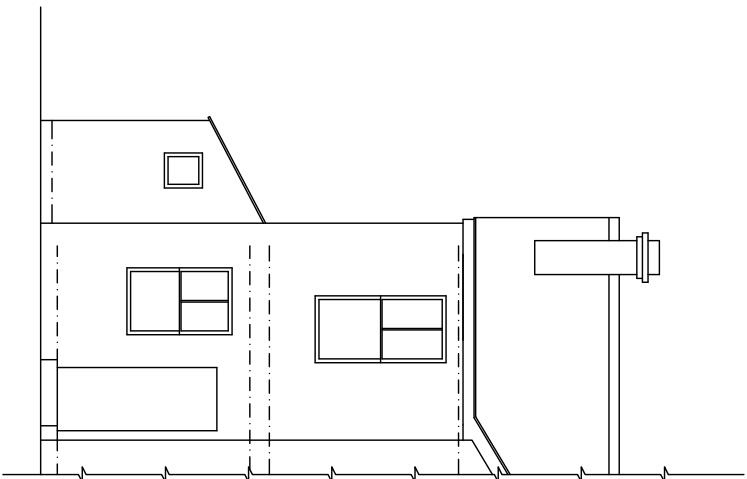

Partial Side Elevation

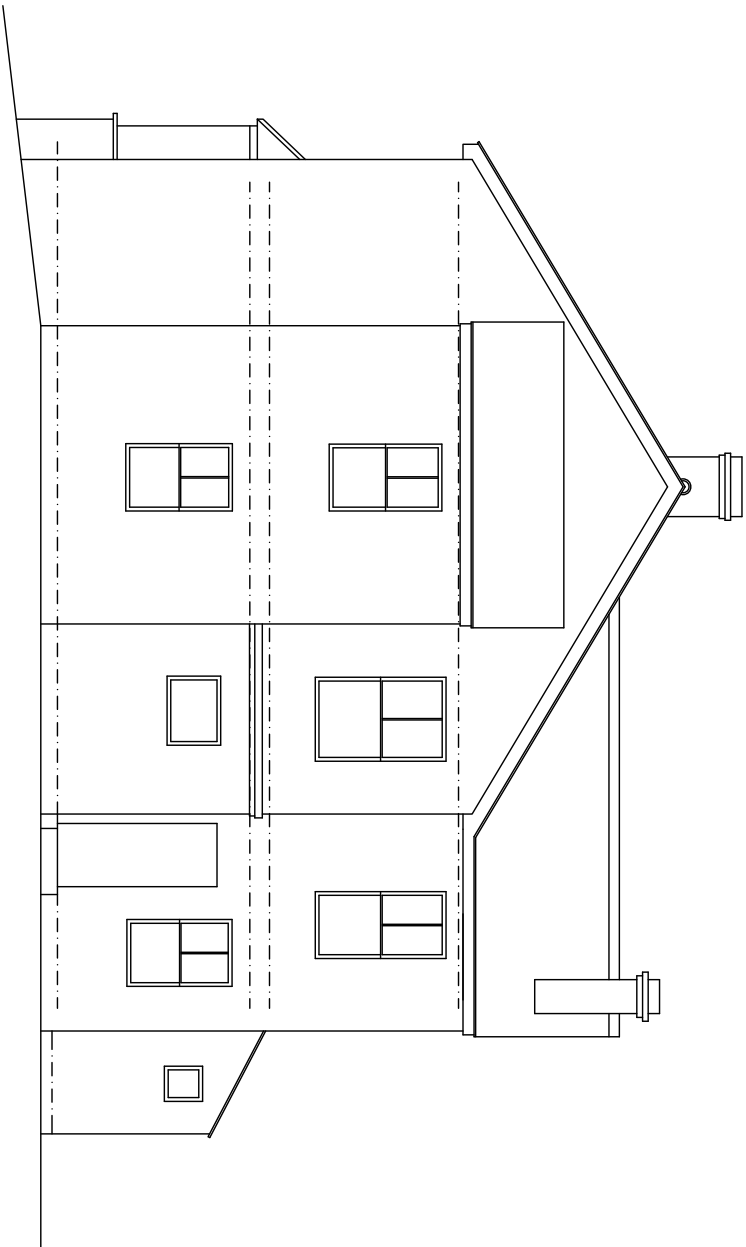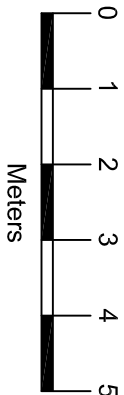

Side Elevation

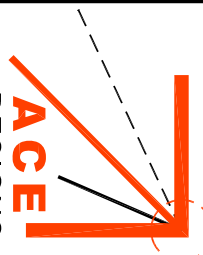	Architectural & Civil Engineering Design 143 Station Road, Liss, Hants. GU33 7AJ Tel 01730 894988 e-mail: enquiries@acedesigns-ltd.co.uk www.ace-designs.co.uk			
	Job Title Proposed extension and alterations at 168 London Road, Waterlooville		Client Mr G Cleverley	
Drawing Title Elevations as existing	Scale 1:100 @ A3		Date Mar 19	Designed n/a
	Drawn EV	Checked GG	Approved	
Job No 190305	Drawing No 190305 / 03		Rev	