


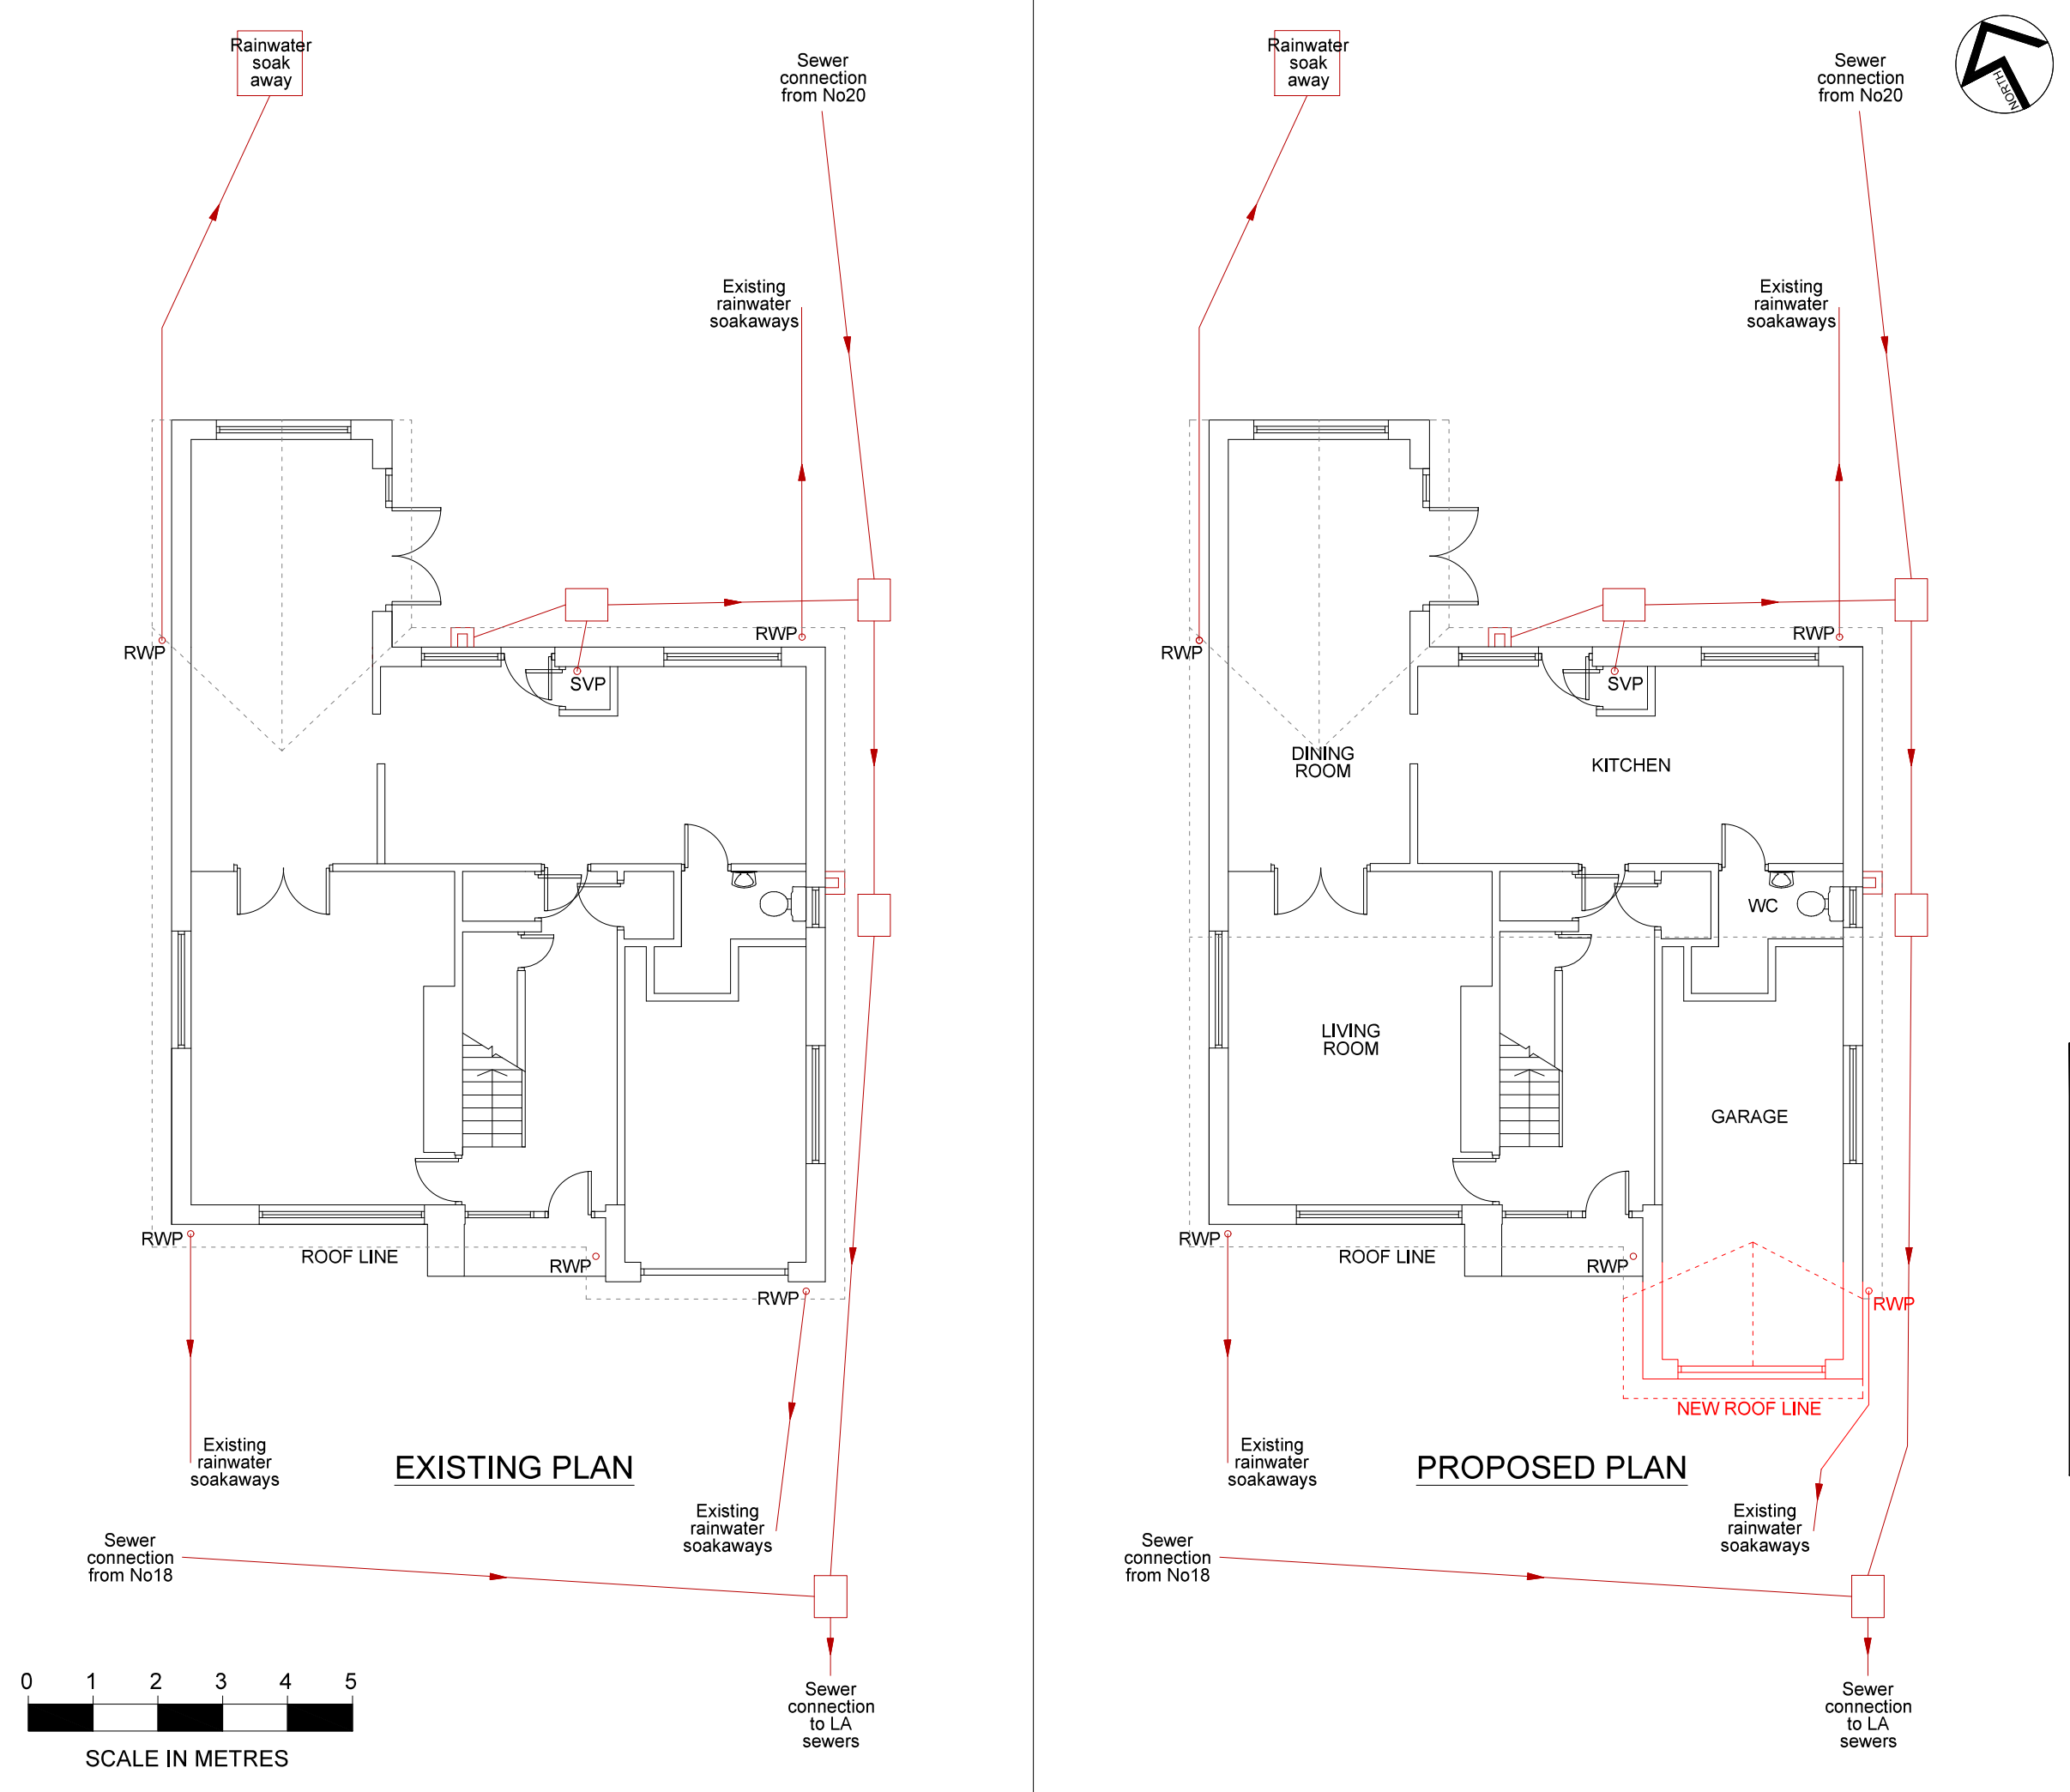

Legend or Notes:			
INFORMATION ONLY FIGURED DIMENSIONS ONLY TAKEN FROM THIS DRAWING. ALL DIMENSIONS TO BE CHECKED ON SITE. THIS DRAWING TO BE READ IN CONJUNCTION WITH DRAWINGS MDP001, 2, 4, 5 & 6.			
01	First issue	14/03/19	M. PLANT
Rev	Description	Date	Approved
AMENDMENT RECORD			
Site/Project:			
MR & MRS PLANT			
16 Third Avenue,			
Denville			
Havant			
PO9 2QS			
Drawing Title:			
PROPOSED GARAGE			
EXTENSION & DORMER			
WINDOW GROUND			
FLOOR PLANS			
Drawing No. or Filename:			Rev:
MDP003			01
Scale: 1:100 @ A3			
Drawn:	Alex Tucker	Date:	14/03/2019
Checked:	Mike Plant	Date:	14/03/2019
Approved:	NA	Date:	NA