


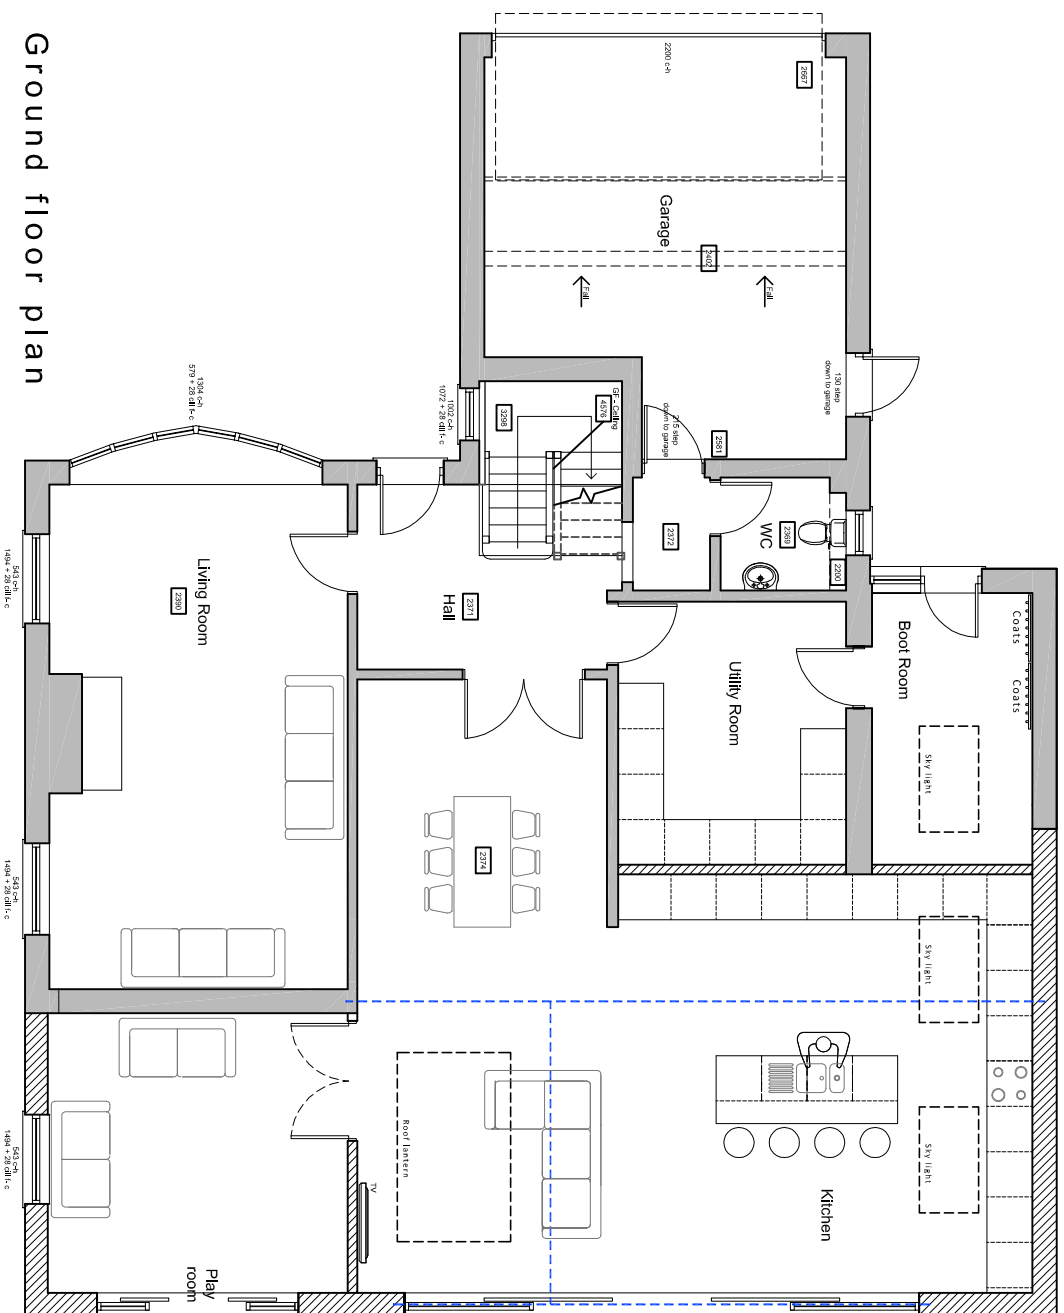

Ground floor plan



Proposed floor plans scale 1:100



Location plan

scale 1:1250


Ordnance Survey, (c) Crown Copyright 2018.
All rights reserved. Licence number 100022432

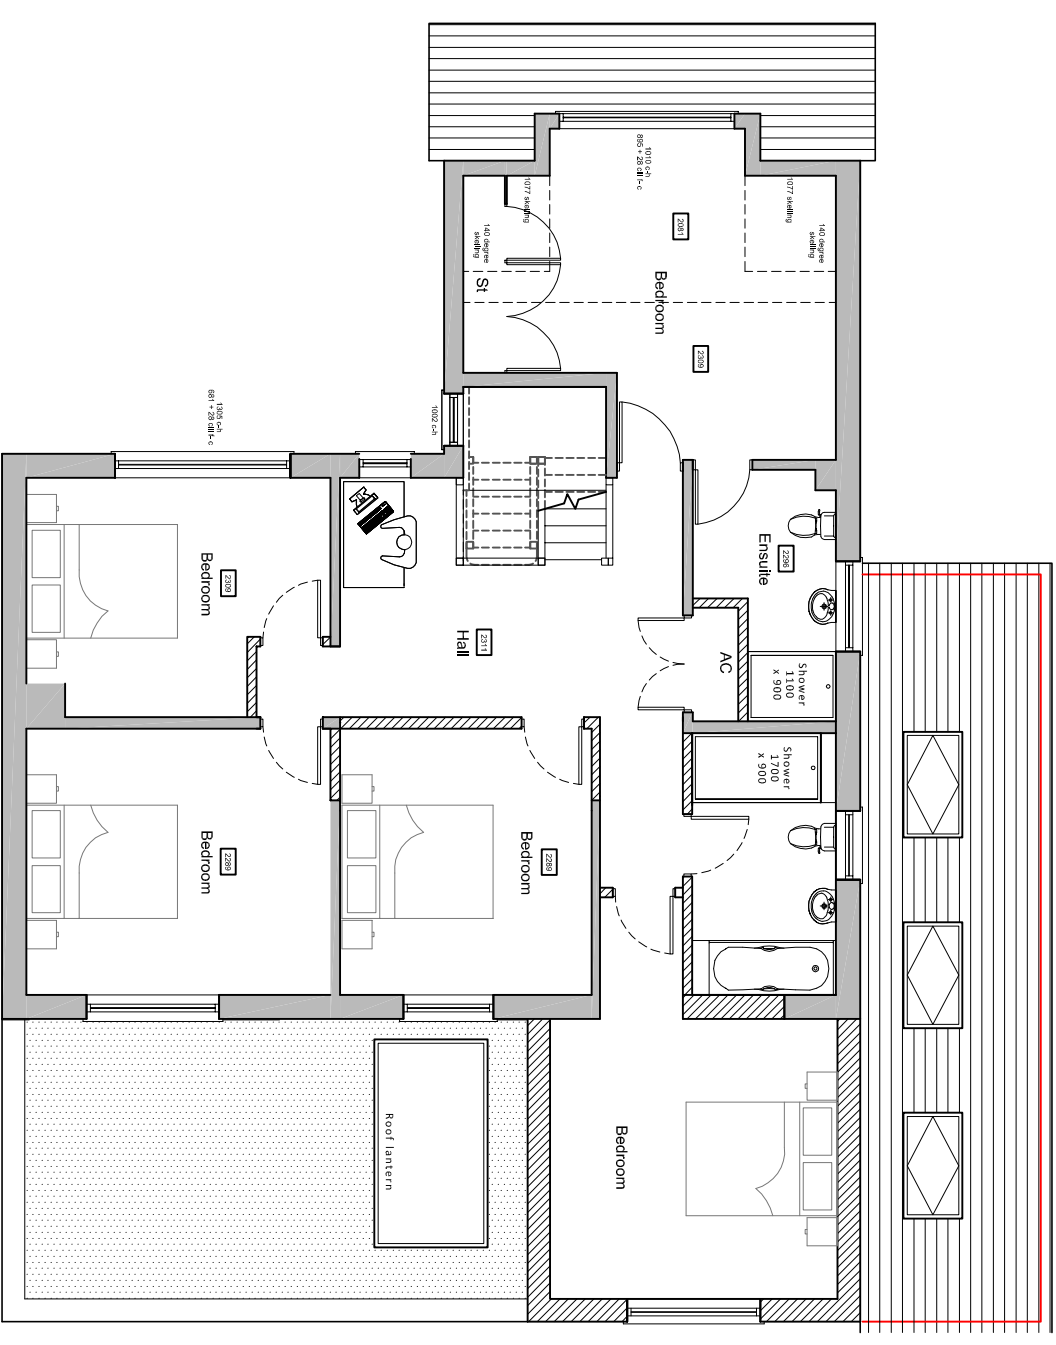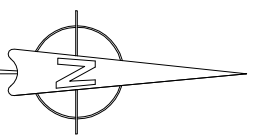


First floor plan

Key:


Proposed walls

 

Existing walls

 


New beams / structural support

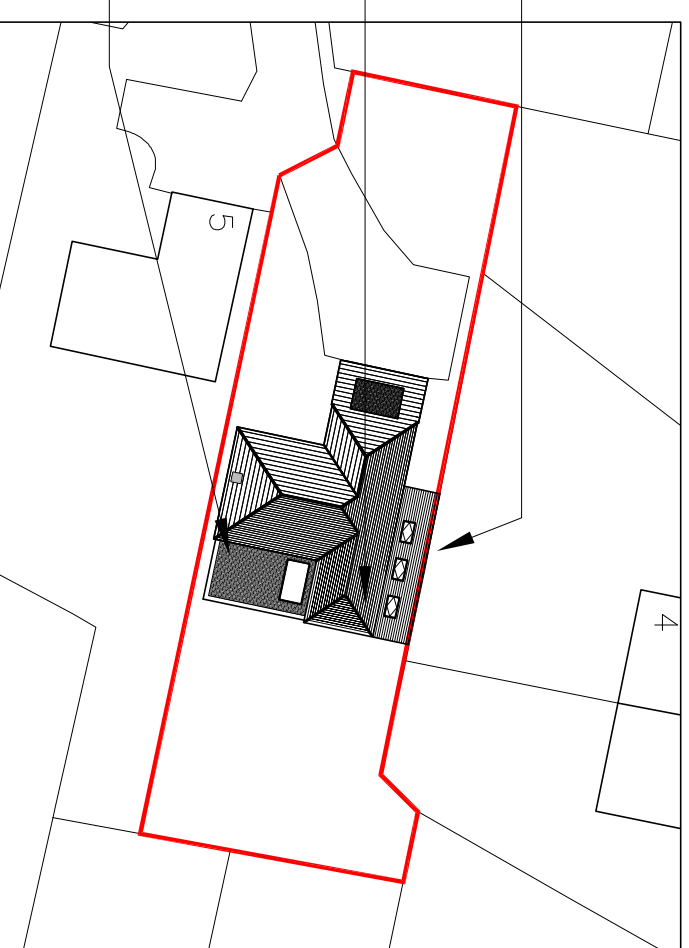

Site plan

scale 1:500

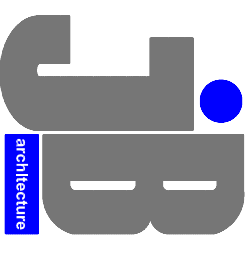

JIMMY BESSANT ARCHITECTURE

TEL: 01243 373620 M: 07769904282

E: jimmy@jb-architecture.co.uk

Web: www.jb-architecture.co.uk

For
MR & MRS WHITE

Project
PROPOSED EXTENSIONS & ALTERATIONS
AT 4 SILVER TREES
EMSWORTH,
PO10 7ST

PROPOSED FLOOR PLANS SITE & LOCATION PLAN

Date	Drawn	Scale	Checked
OCT 2018	J.B	As shown @ A3	-
Job Number		Drawing Number	Revision
PL228.18		-03	