




BLOCK PLAN - AS PROPOSED

0 10 20 30 1:200

WACA CIO WATERLOOVILLE

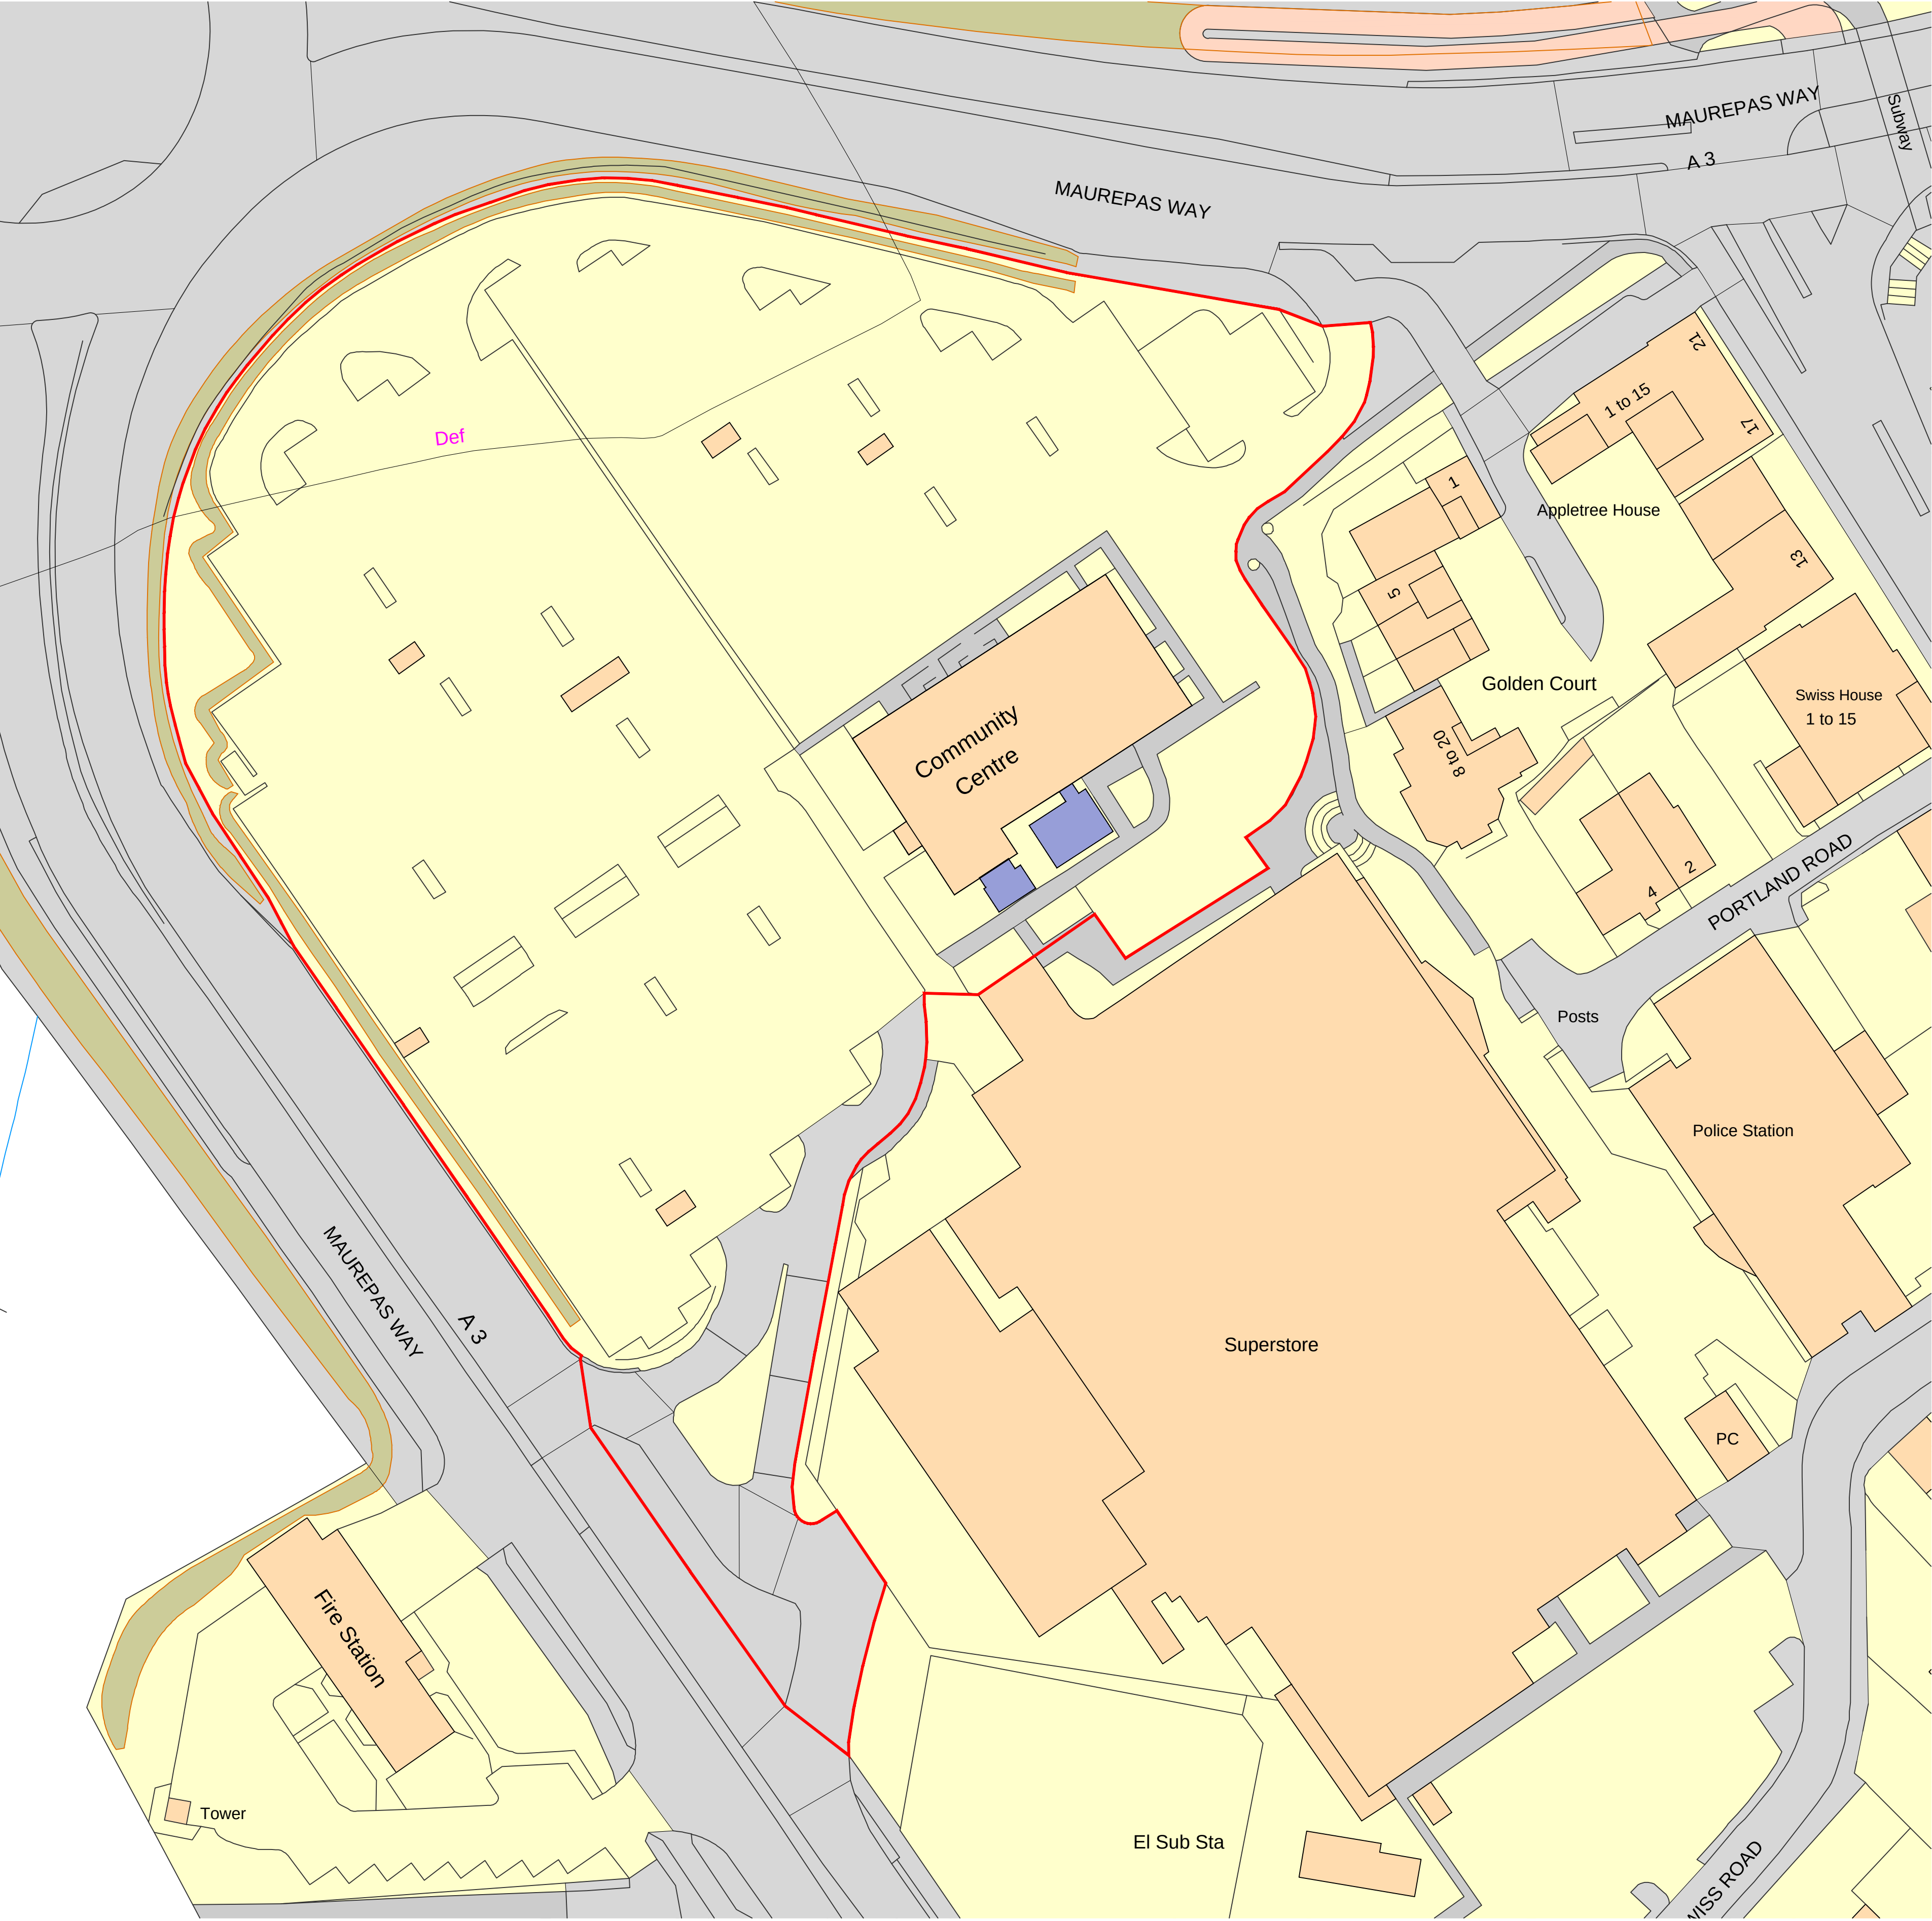

Ordnance Survey, (c) Crown Copyright 2018. All rights reserved. Licence number 100022432

LOCATION PLAN AS EXISTING 1:1250

WACA Community Centre sits within an area owned partially by HBC and ASDA Stores Ltd.

NOTES:
This drawing has been prepared for the purpose of Planning and/or Building Regulations approval only, and is not to be used for any other purpose.
All dimensions to be checked on site and any discrepancy notified to The Martin Ralph Group. Written dimensions are to be used in preference to scaled dimensions.
This drawing is the property of The Martin Ralph Group and must not be reproduced, in part or whole, or deviated from, without their permission.

AMENDMENTS	DATE
E	UPDATED PLANNING
D	Site Boundary amended
C	Site Plan amendments
B	PLANNING APPLICATION
A	General amendments

CLIENT
WATERLOOVILLE AREA
COMMUNITY ASSOCIATION CIO

PROJECT
ALTERATIONS & EXTENSIONS
TO WACA CIO BUILDING
10 Maurepas Way, Waterlooville
Hampshire PO7 7AY

DRAWING TITLE
LOCATION AS EXISTING
BLOCK PLANS AS PROPOSED

DATE
APRIL 2018

SCALE
1:500, 1:1250 @ A1 1:1000, 1:2500 @ A3

DRAWING No. 17A_035 02	REVISION E
---------------------------	---------------

MARTIN RALPH

ARCHITECTS

RIBA CHARTERED ARCHITECTS
SURVEYORS & ENGINEERS

Chartered Practice

Part of THE MARTIN RALPH GROUP

11 Dragoon House
Hussar Court
Brambles Business Park
Portsmouth
Hampshire
PO7 7SF
www.martinralph.co.uk
info@martinralph.co.uk
T. 023 9225 7711
F. 023 9225 7712