


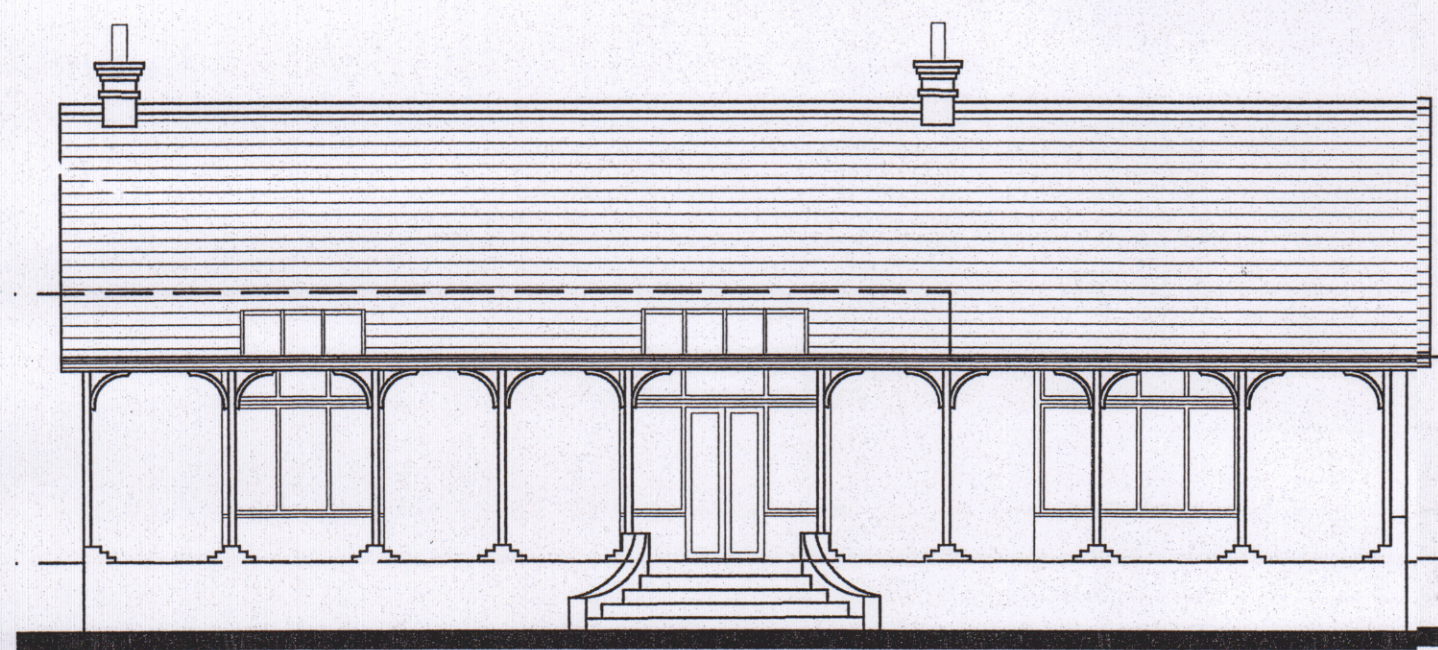

south

e l e v a t i o n s




east




north




west

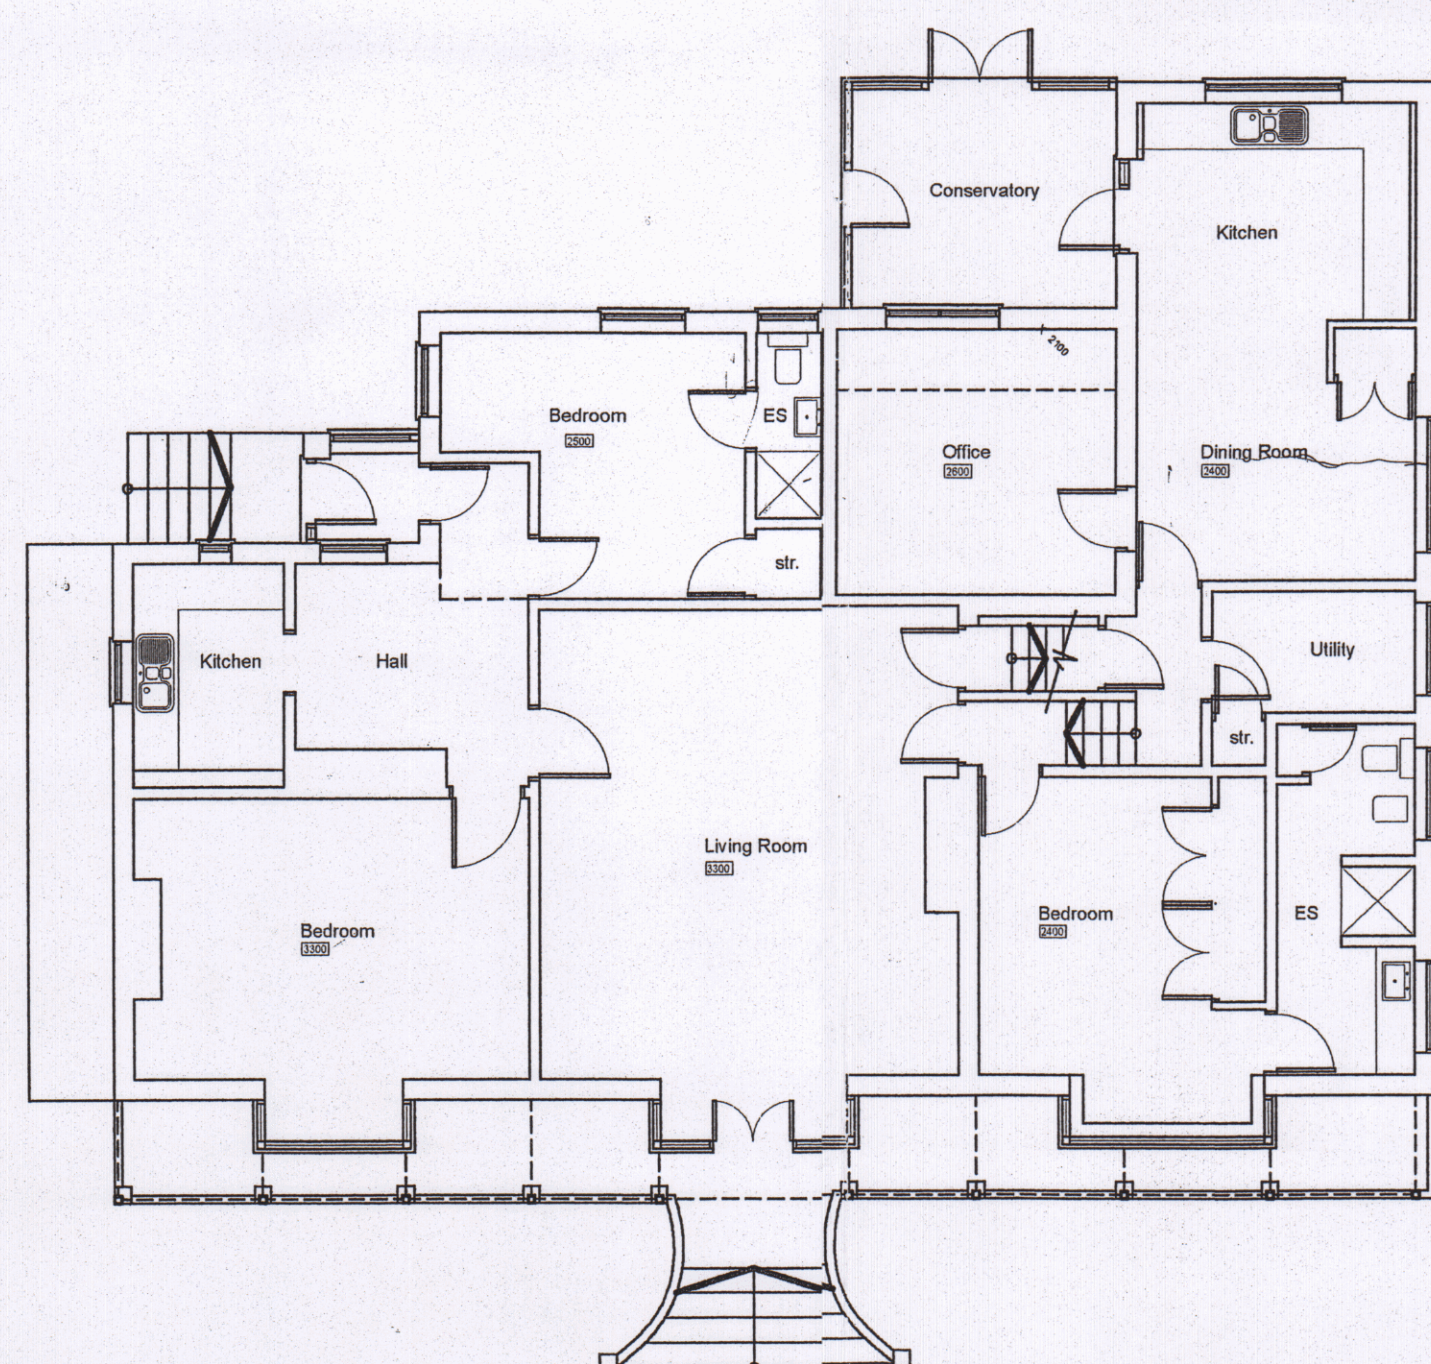

ground floor plan

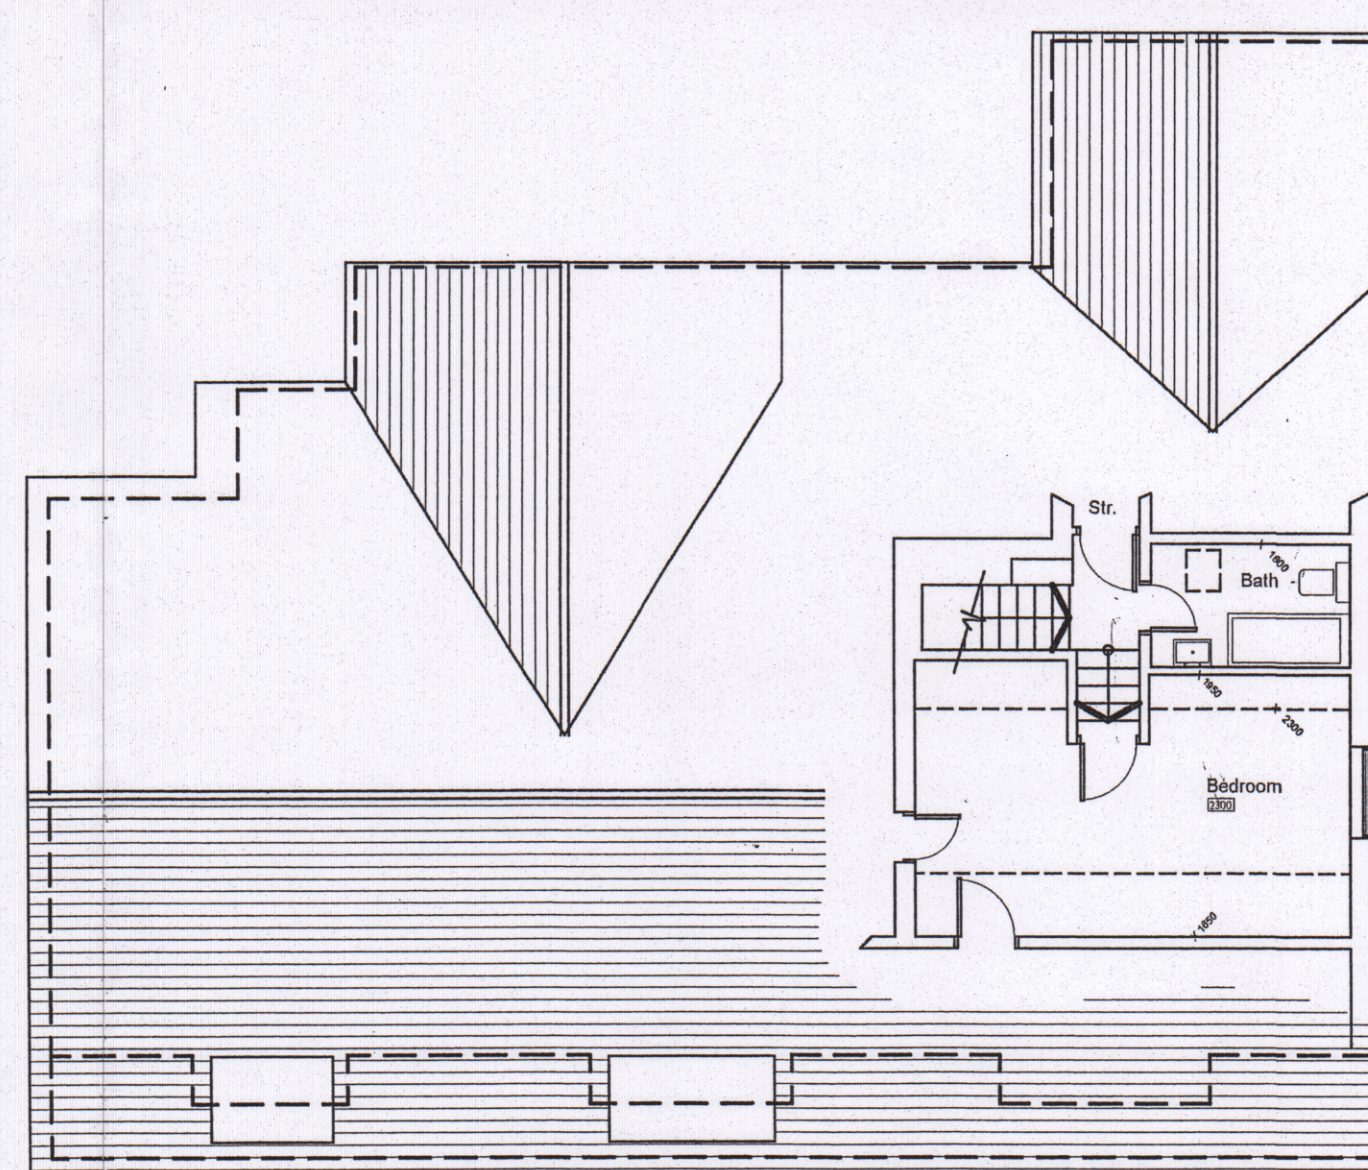

first floor plan

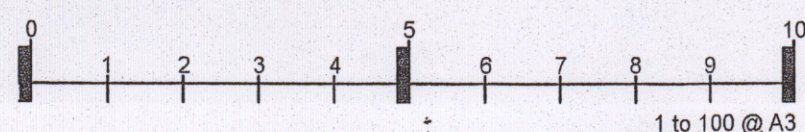

HAVANT BOROUGH
COUNCIL
11 APR 2019
RECEIVED

	
Architectural Designs 157 Methuen Road, Southsea, Portsmouth, Hants. PO4 9HQ Telephone: 02392 362829	
Project:	31 Park Road Purbebrook
Title:	Drawings as existing
Scale:	1:100
Date:	April 2019
Drawing No:	1904-1555