


PLANNING

1 PROPOSED GROUND FLOOR PLAN
Scale: 1:50

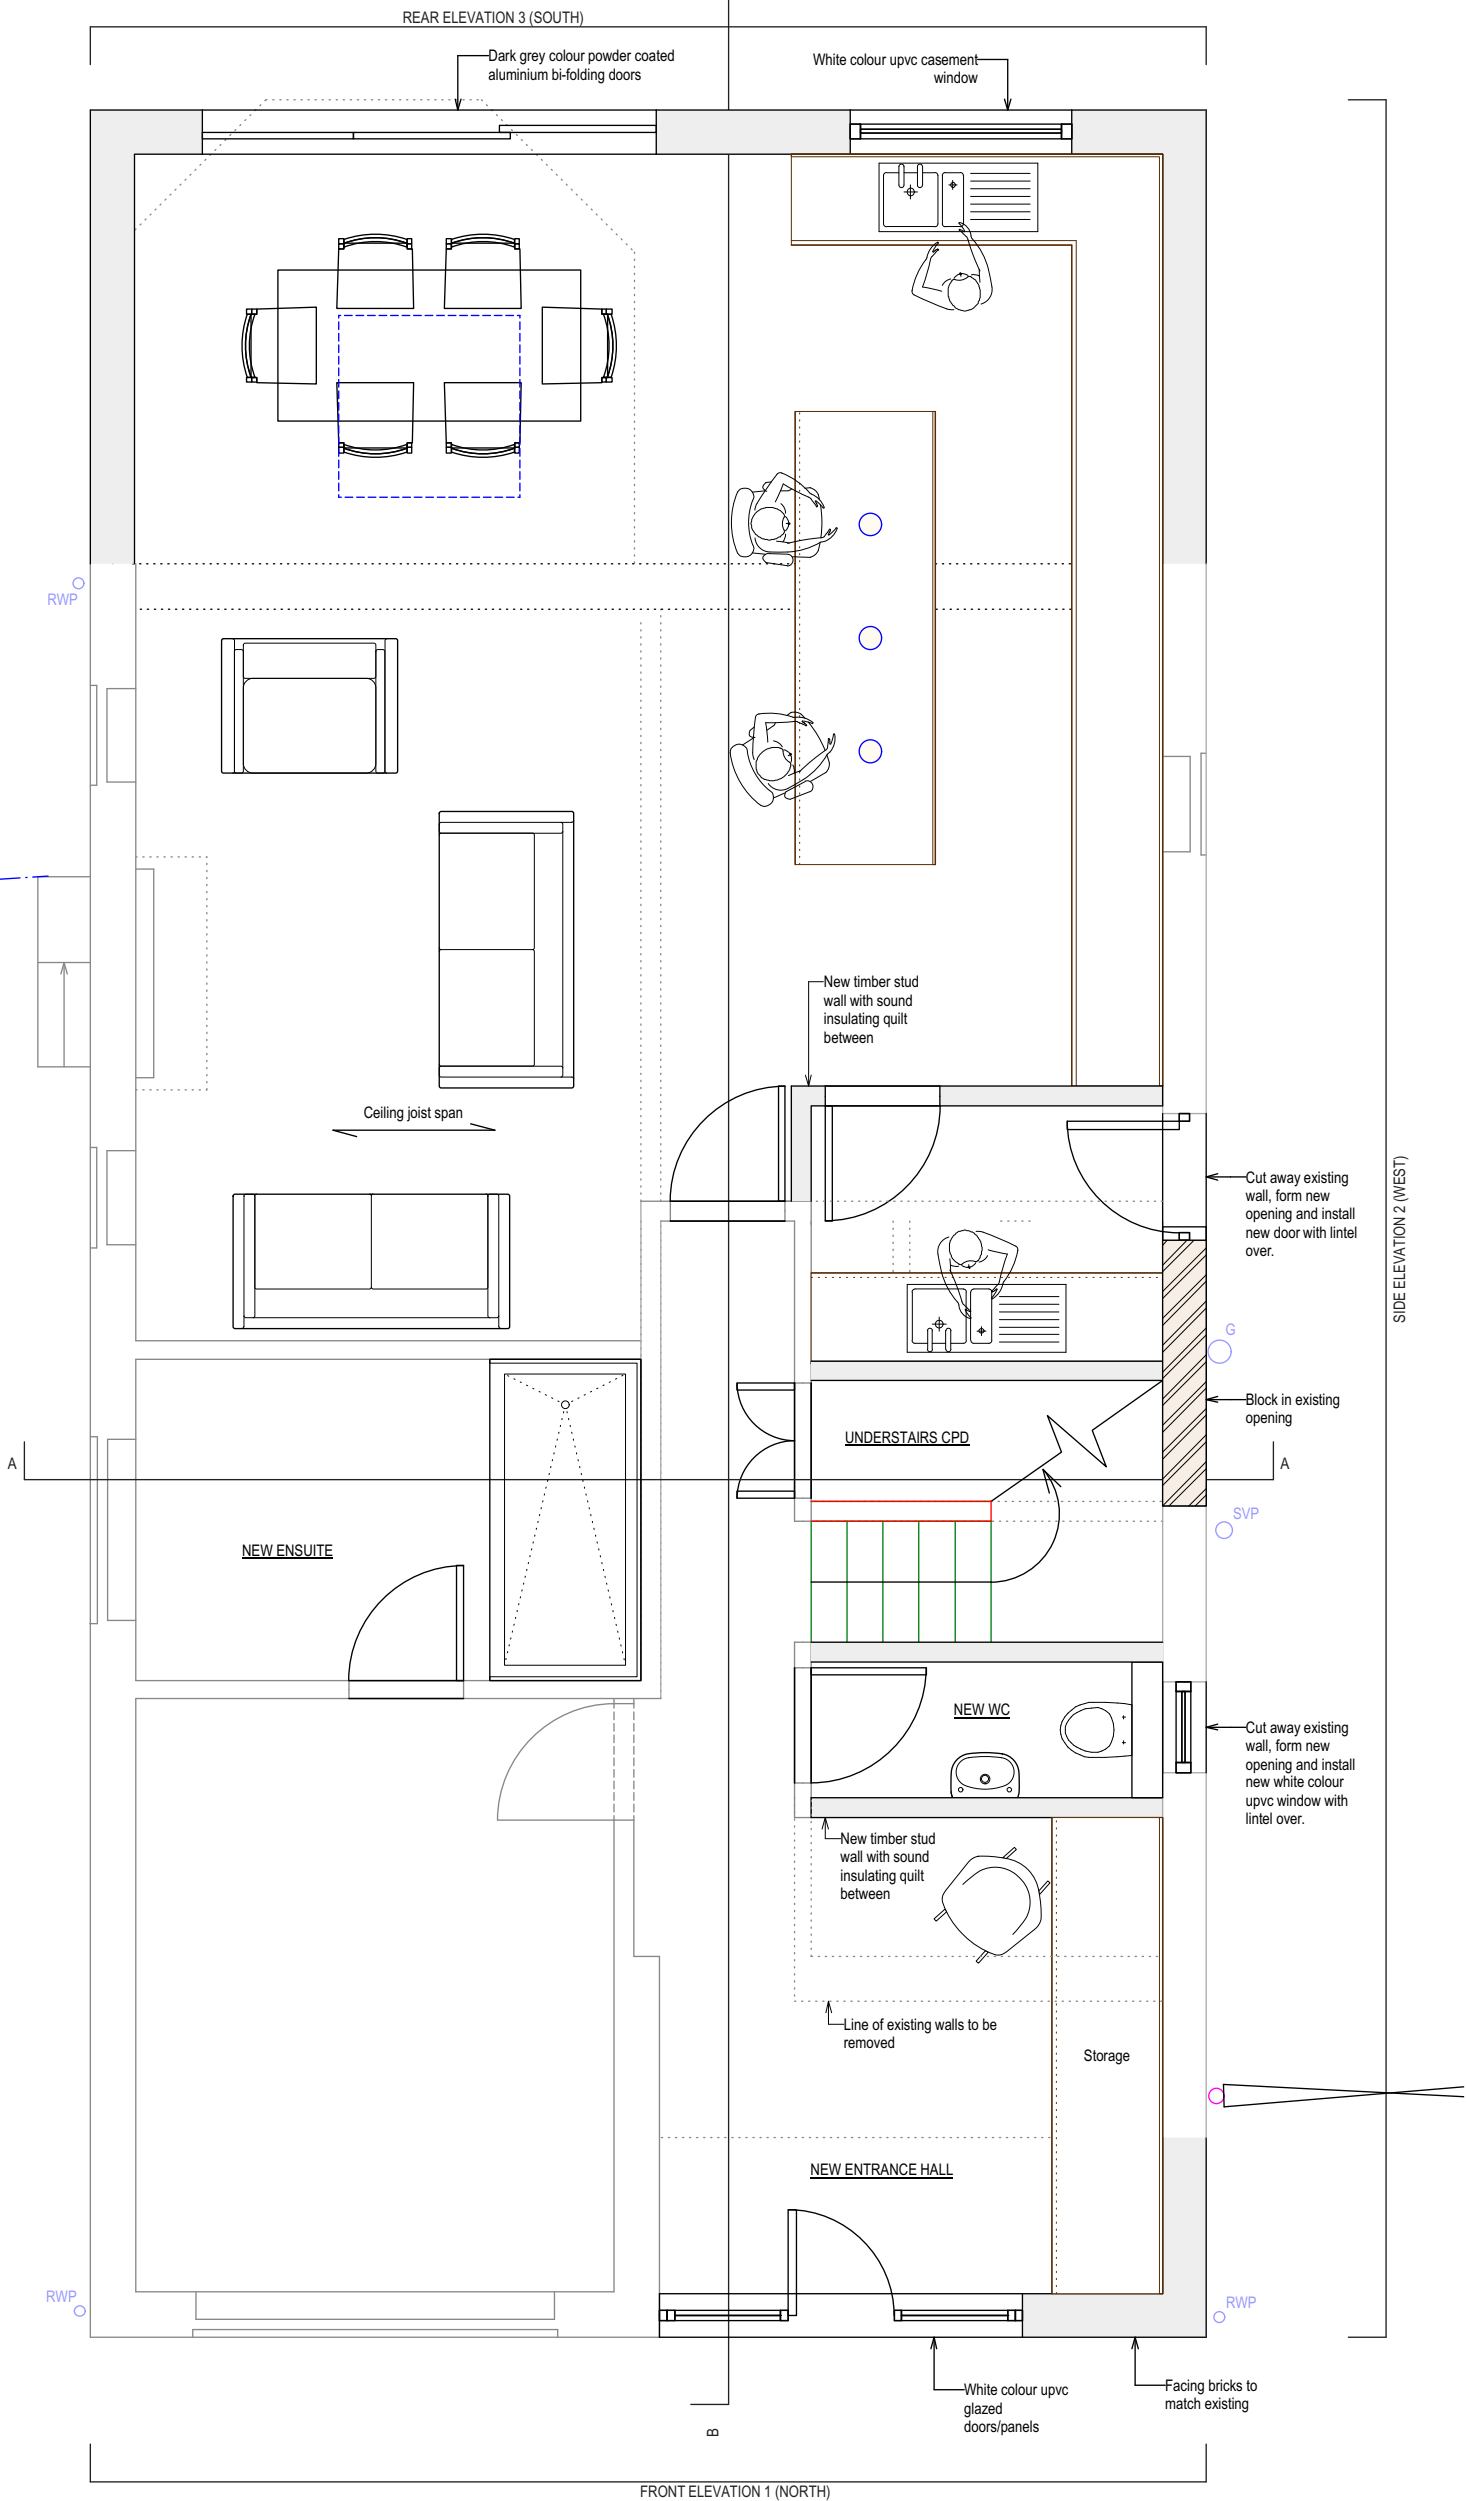

- LEVEL DATUM**
Levels are based on Temporary Bench Mark (TBM) located on Station B, Value = 50.00m
- NOTES**
1. All dimensions and levels to be checked on site by contractor prior to fabrication/construction.
 2. This drawing is to be read in conjunction with all relevant consultant's and/or specialist's drawings and documents. Any discrepancies or variations are to be notified to SurveyCloud Ltd before the affected work commences.
 3. This drawing and the copyrights and patents therein are the property of SurveyCloud Ltd and may not be used or reproduced without prior consent.

FWIC
CL=49.94

STATION SCHEDULE

STN	B	500.0000	1000.0000	50.0000
STN	A	499.8264	985.6333	50.1699
STN	C	509.9048	994.7463	50.1100
STN	D	510.2428	973.3945	50.2779
STN	E	500.3983	971.9018	50.2569

Revision	Comment	Date
Client MR & MRS PARKER		
Project 68 CHARLESWORTH DRIVE WATERLOOVILLE HAMPSHIRE PO7 6AZ		
Title PROPOSED GROUND FLOOR PLAN		
Drawing Number SD18529-P1.1	Revision	Status PLANNING
Scale AS SHOWN	Sheet Size A3	Drawn By DW
		Date FEBRUARY 2019
 10 Church Road Steep Hampshire GU32 2DW		
Phone 07900 808 808 Office 01730 262 485 mail@surveycloud.co.uk www.surveycloud.co.uk		