


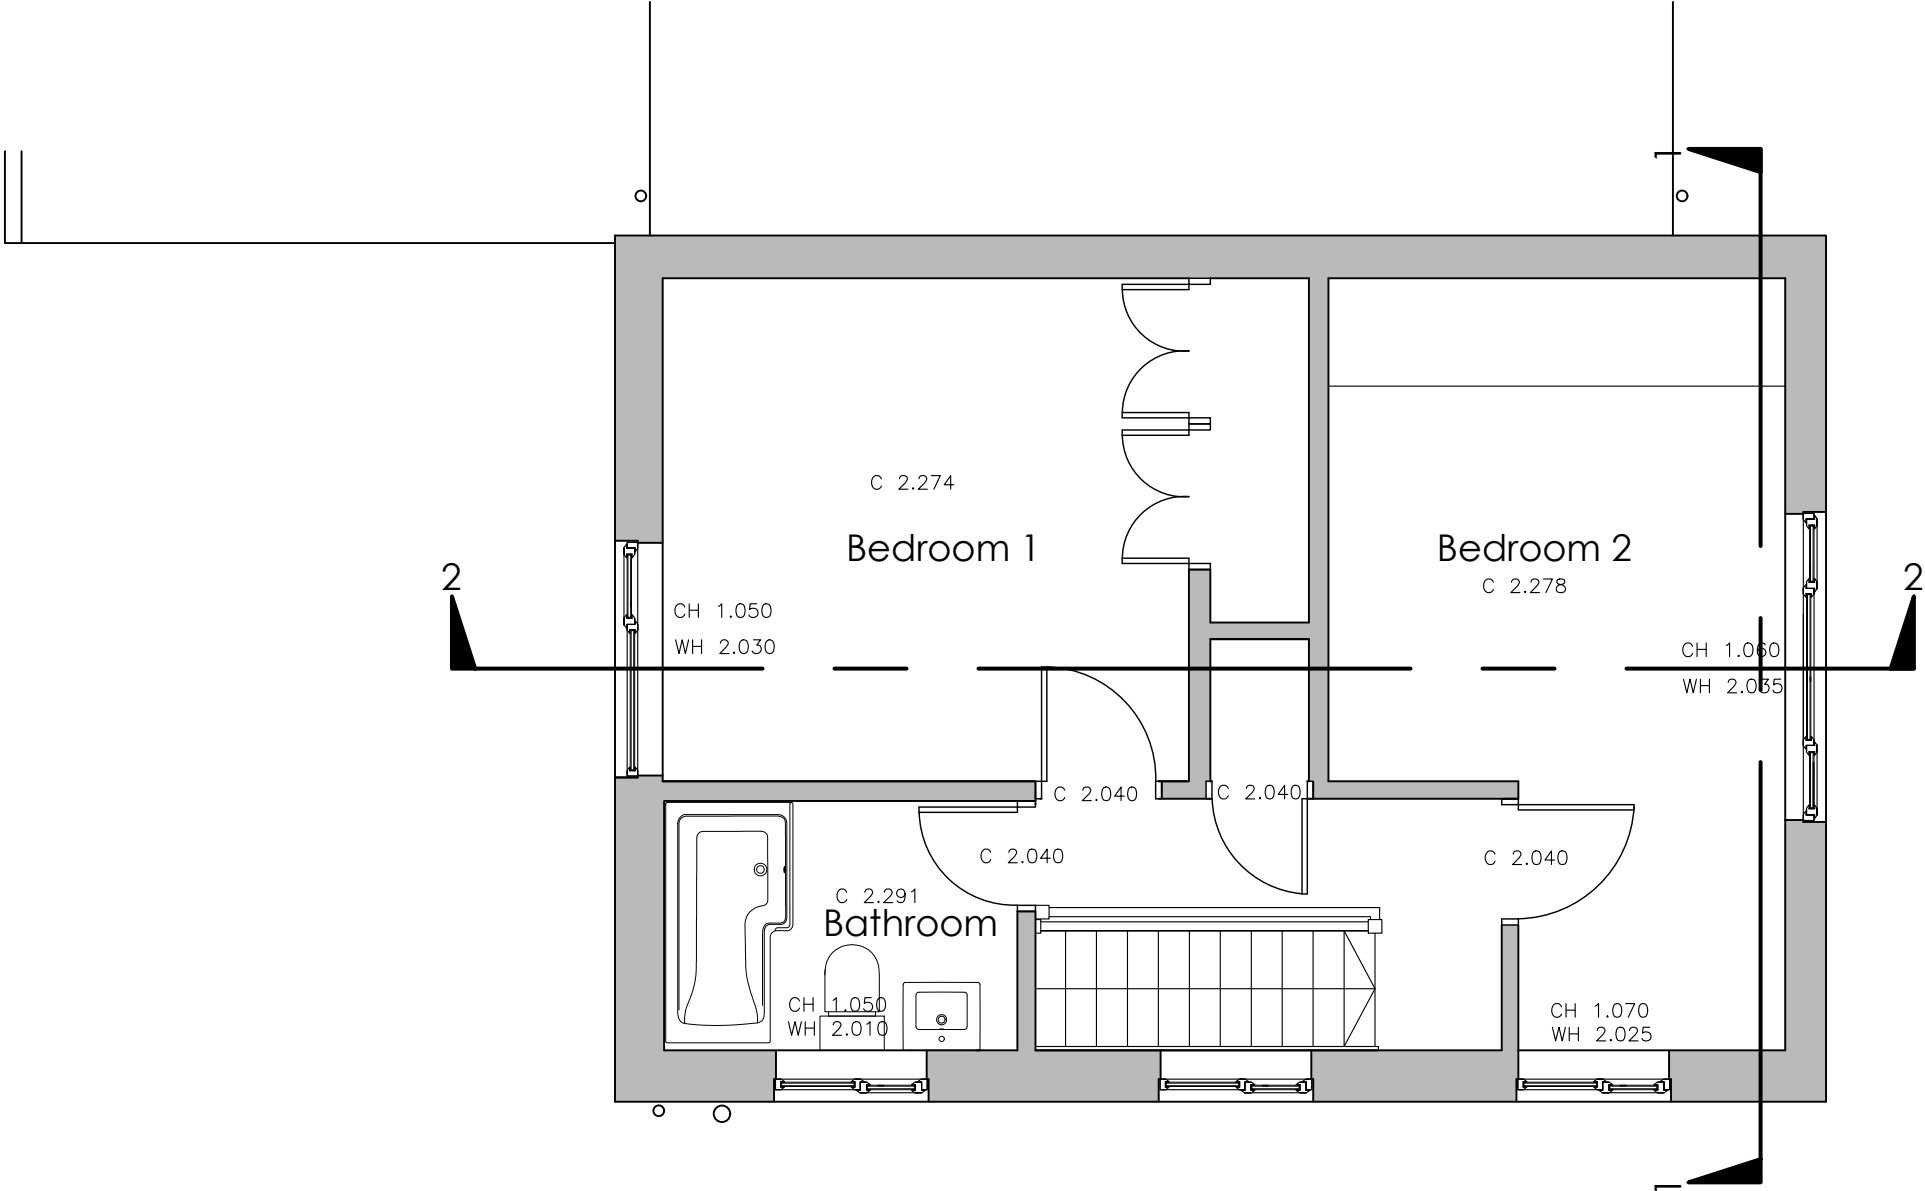

First Floor Scale 1:50

Building Survey Key HEIGHTS LEVELS

Notes:
Heights are taken from finished floor level (FFL)
Heights are given in metres
Survey is taken at 1.000 above FFL

- AC Underside of Arch Crown
- AS Underside of Arch Spring
- C Ceiling Height
- DH Door Head
- DC Door Cill
- BH Underside of Beam
- EL Eaves
- FFL Finished Floor
- ICL Inspection Cover
- UPE Underside of Pelmet
- PWL Parapet Wall
- RL Ridge
- WH Window Head
- CH Underside of Cill
- SH Skieling Height
- B Boiler



SCALE BAR 1:50

ATRAM

ARCHITECTURE

24 Kyoto Court | Bognor Regis | West Sussex | PO21 2UL
t. 01243 820303
m. 07834 175378
e. joe@atramarchitecture.co.uk
w. www.atramarchitecture.co.uk

CIAT Registered Practice - No F4642

Client **Mark Stewart**
Job title **67 New Barn Road**

Drawing title **Existing First Floor Plan**

Drawn	Date	Checked	Date	Scale at A3
jng	15.12.18	JNG	15.12.18	1:50

Job N°.	Drawing N°.	Rev.
18.016	05	.

Status **PRELIMINARY DRAWING**