




Elevations
Scale 1: 200 At A3

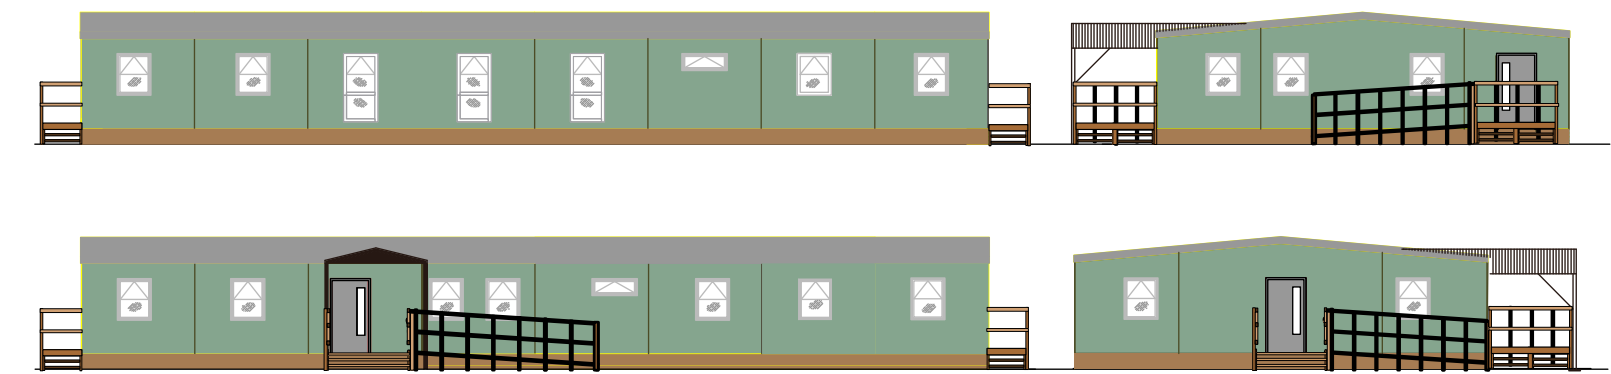


Modular Building
Scale @ A3 = As Shown
Roof: Pitched Felt - Grey

Walls: Plastisol coated metal - Colour, Moorland Green (from
Dobel 200XT range)
Drains: To existing foul sewer and new soakaway
External Doors: Merlin Grey
Windows: White UPVC

Floor Plan
Scale 1: 200 At A3

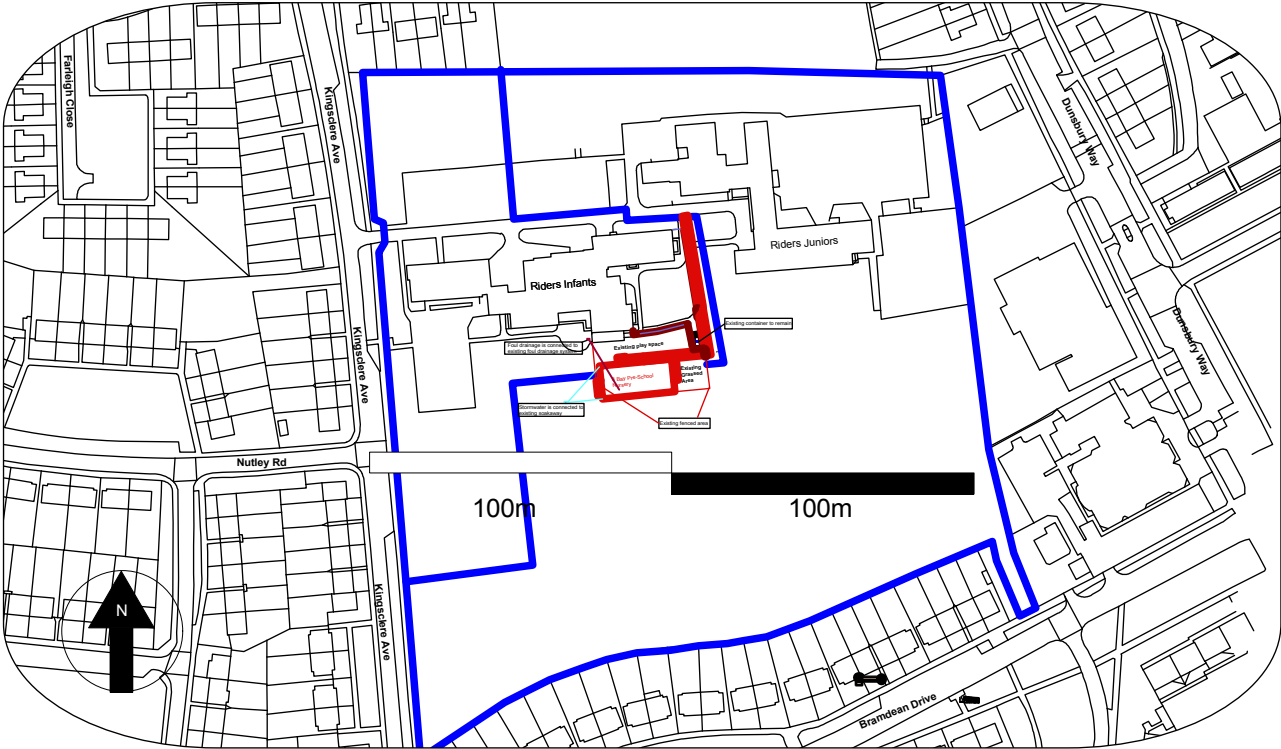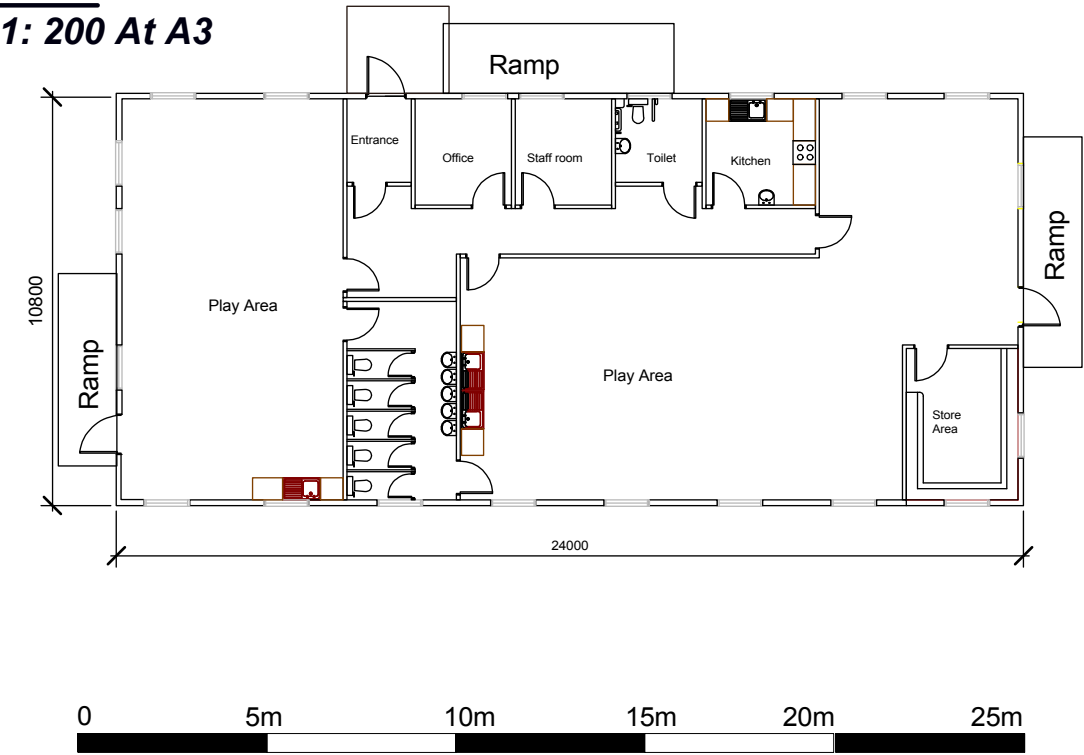

Location Plan - 1:2500 at A3 Showing Modular Building in red and boundary in blue

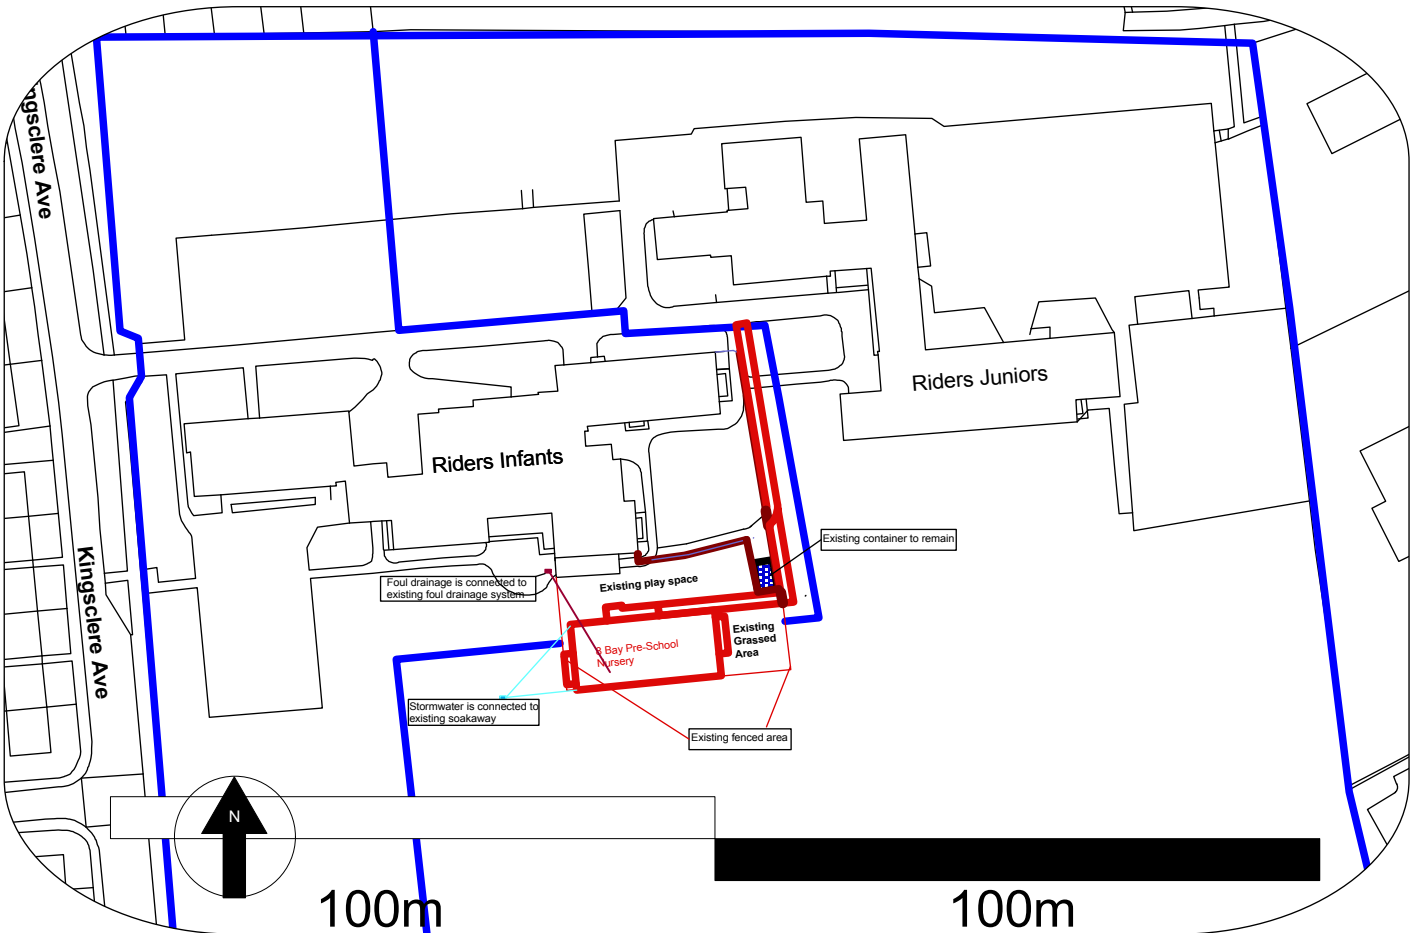

Site Plan - 1:1250 at A3 Showing Modular Building in red and boundary in blue

Planning

Notes table with 3 columns: rev, description, date, by. Contains notes about copyright and reproduction permissions.

Table with 4 columns: rev, description, date, by. Contains revision information.

Table with 2 main sections: PROJECT (Riders Infant School) and SHEET CONTENTS (Modular Floor Plan & Elevations). Includes drawing details like scale, date, and revision.