


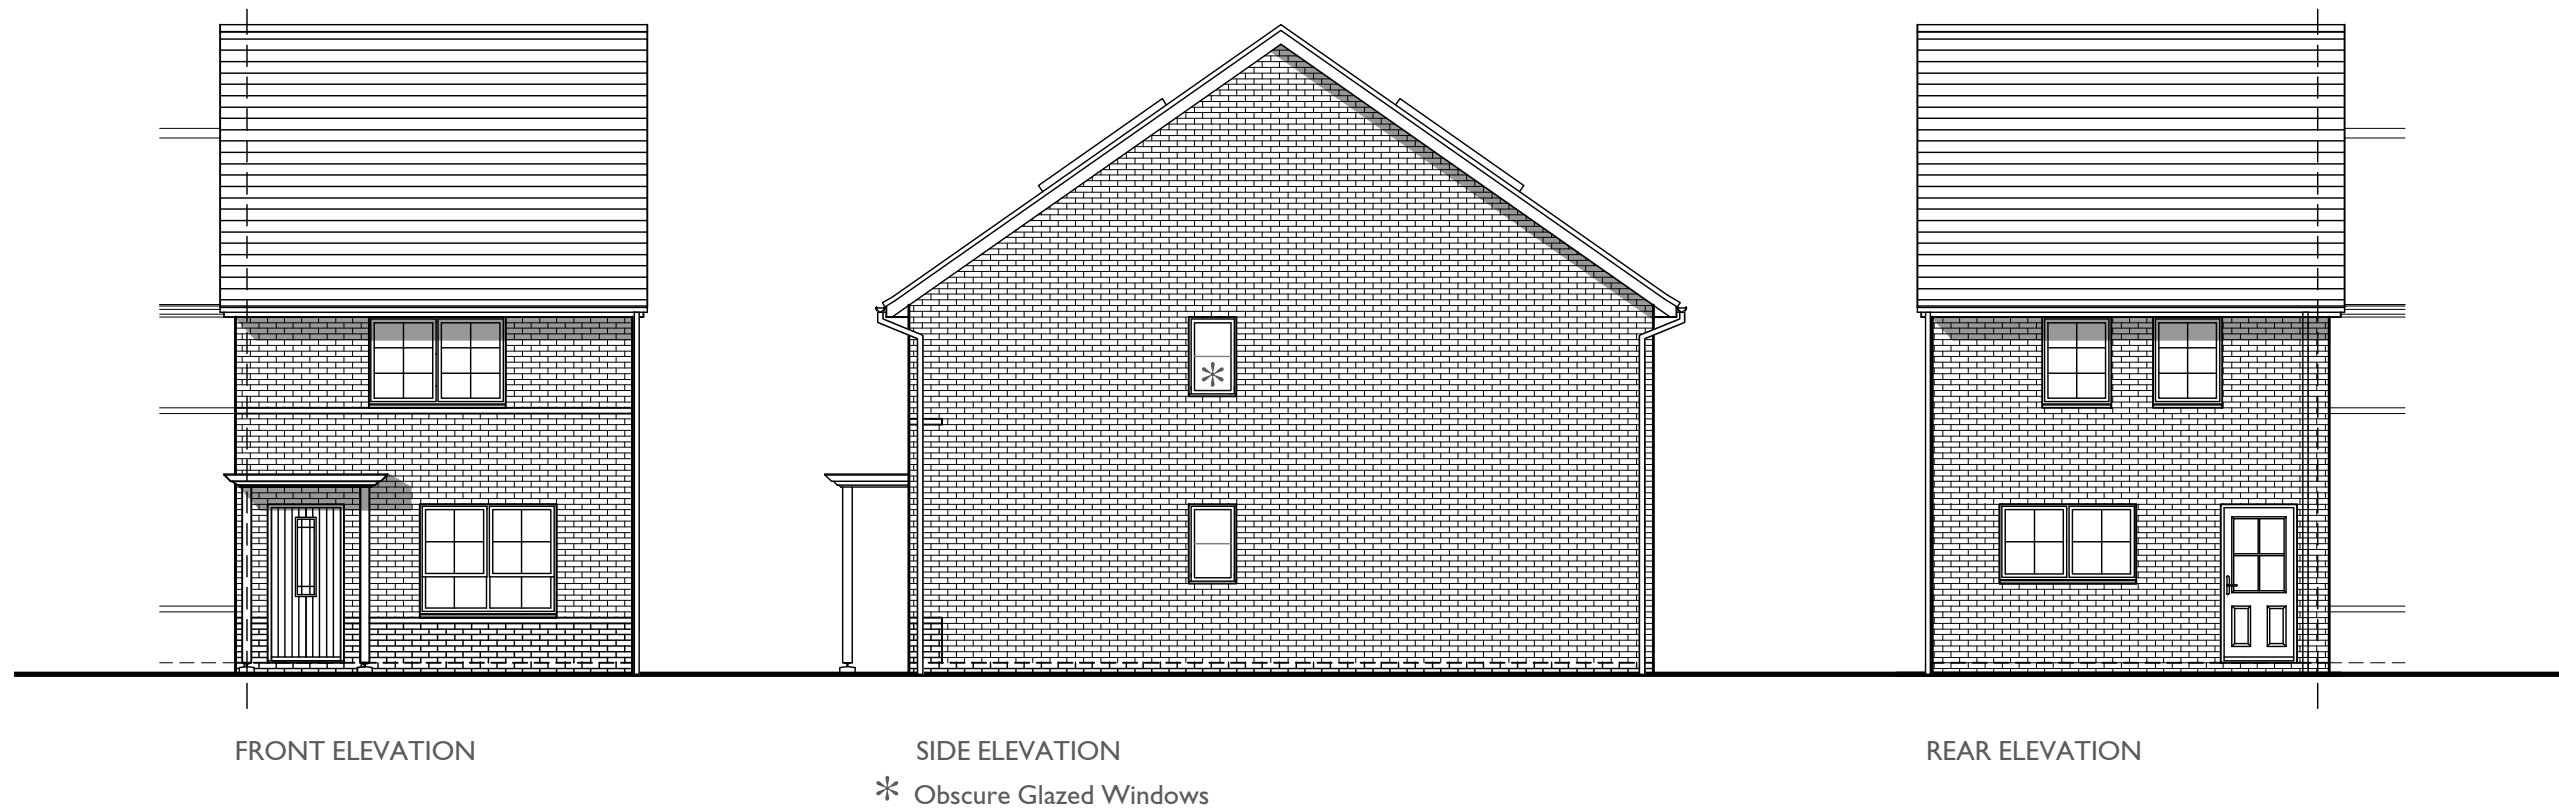

PLOT 68 (AS)

3 BED (5 PERSON)
HOUSE
2.0 STOREY
926 SqFt

Project:
HAVANT ROAD,
EMSWORTH

Title:
TYPE 52
ELEVATIONS

Drawn by : RKDB Checked by : MAH

Scale @ A3:

0 1 2 3 4 5m

Scale 1:100

Date: OCTOBER 2017

Rev	Date	Drawn	Checked
A	15.02.19	RKDB	MAH


UPDATED TO LATEST LAYOUT

Drg No: CB_15_105_T52_E01


Rev: A

Client:



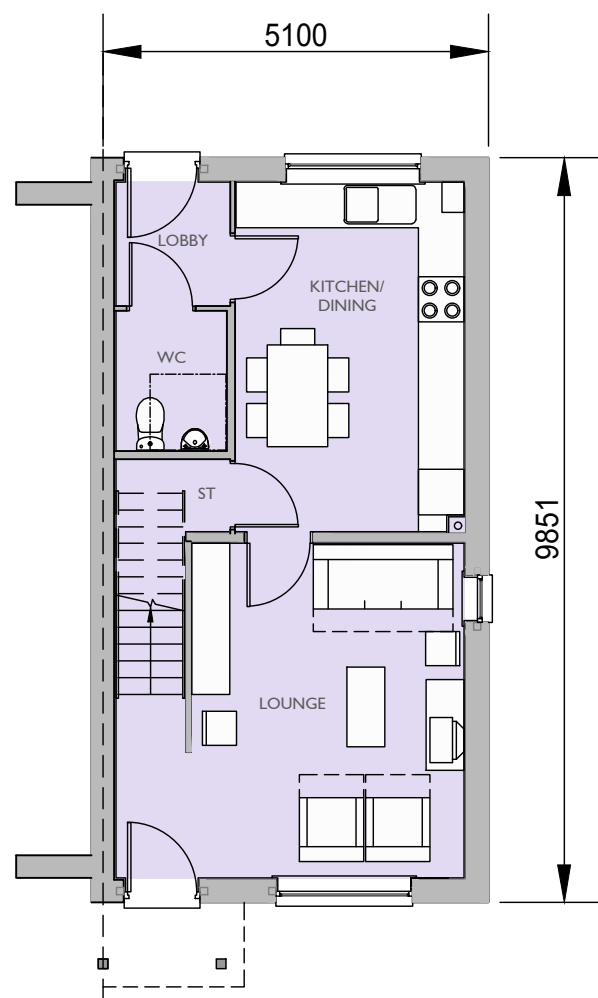

GROUND FLOOR PLAN

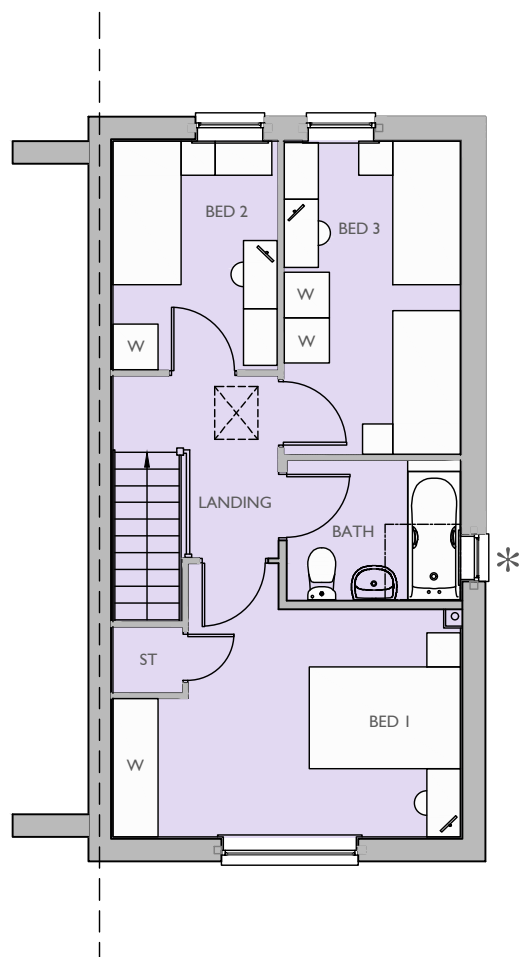

FIRST FLOOR PLAN

* Obscure Glazed Windows

PLOT 68 (AS)

3 BED (5 PERSON)
HOUSE
2.0 STOREY
926 SqFt

Project:
HAVANT ROAD,
EMSWORTH

Title:
TYPE 52
FLOOR PLANS

Drawn by : RKDB Checked by : MAH

Scale @ A3:
0 1 2 3 4 5m
Scale 1:100

Date: OCTOBER 2017

Rev	Date	Drawn	Checked
A	15.02.19	RKDB	MAH

UPDATED TO LATEST LAYOUT


Drg No: CB_15_105_T52_P01 Rev: A

Client:






FRONT ELEVATION

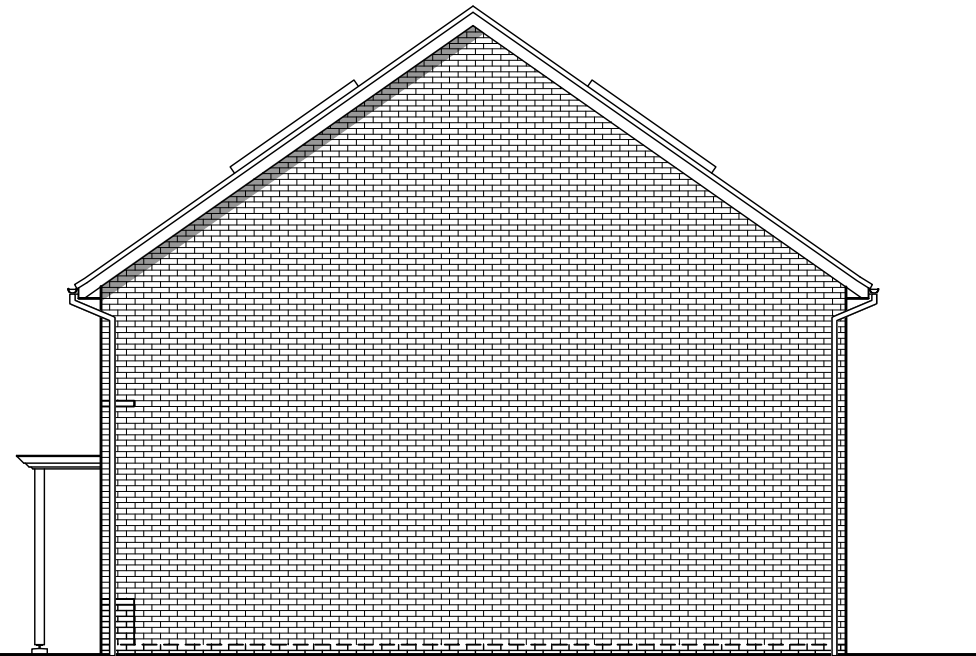

SIDE ELEVATION



REAR ELEVATION

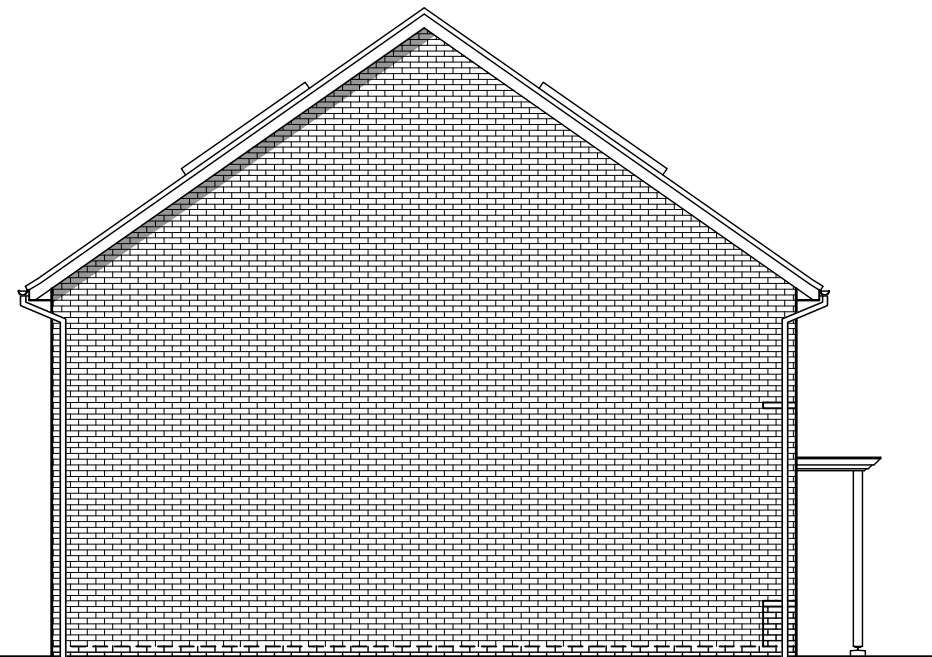

SIDE ELEVATION

PLOTS 124 -125 (AS)

3 BED (5 PERSON)
HOUSE
2.0 STOREY
926 SqFt

Project:
HAVANT ROAD,
EMSWORTH
Title:
TYPE 52
ELEVATIONS

Drawn by : RKDB Checked by : MAH

Scale @ A3:
0 1 2 3 4 5m
Scale 1:100

Date: FEBRUARY 2019


Rev	Date	Drawn	Checked
A	19.03.19	RKDB	MAH

PLOT NUMBERS UPDATED


Drg No: CB_15_105_T52_E02 Rev: A

Client:



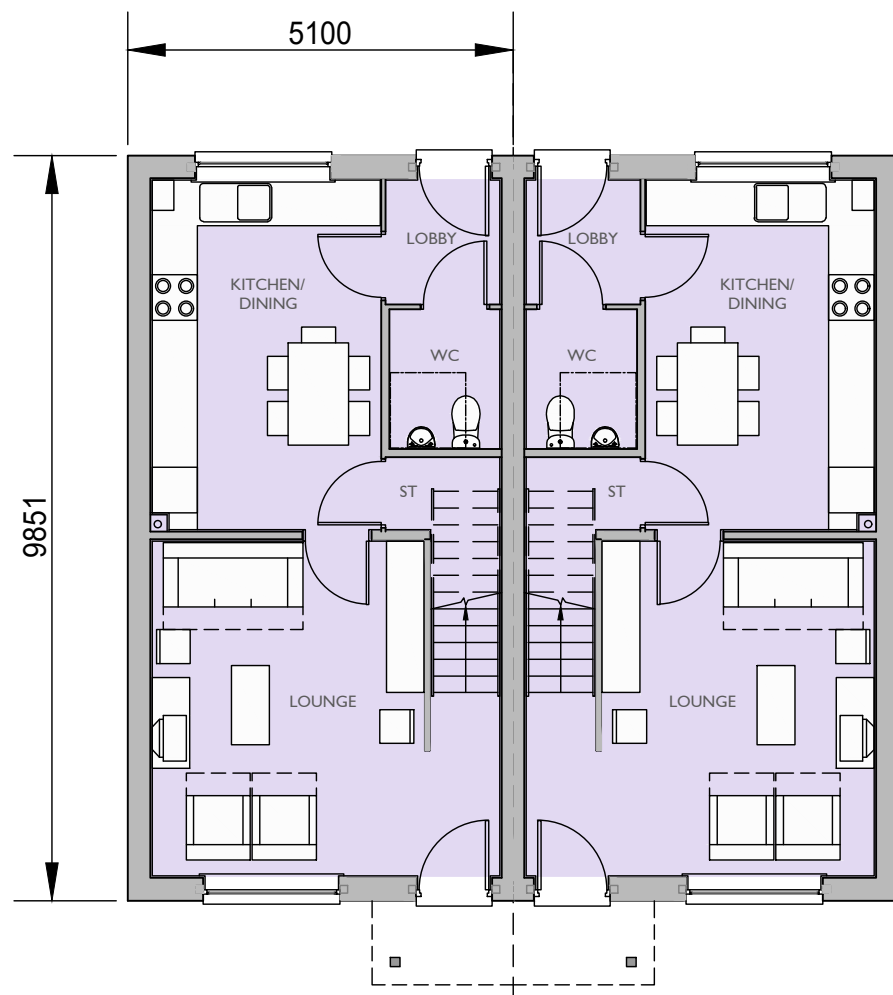

GROUND FLOOR PLAN

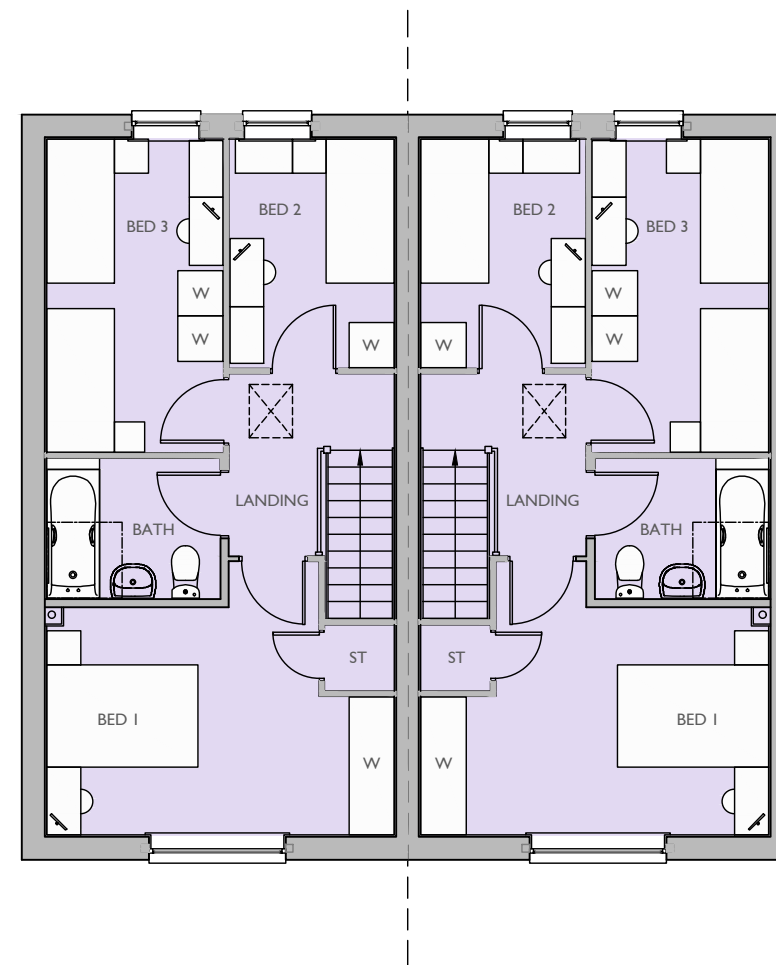

FIRST FLOOR PLAN

PLOTS 124 -125 (AS)

3 BED (5 PERSON)
HOUSE
2.0 STOREY
926 SqFt

Project:
HAVANT ROAD,
EMSWORTH
Title:
TYPE 52
FLOOR PLANS

Drawn by : RKDB Checked by : MAH

Scale @ A3:
0 1 2 3 4 5m
Scale 1:100

Date: FEBRUARY 2019

Rev Date Drawn Checked
A 19.03.19 RKDB MAH
PLOT NUMBERS UPDATED

Drg No: CB_15_105_T52_P02 Rev: A

Client:

 **BARRATT**
HOMES


COOPERBAILLIE