


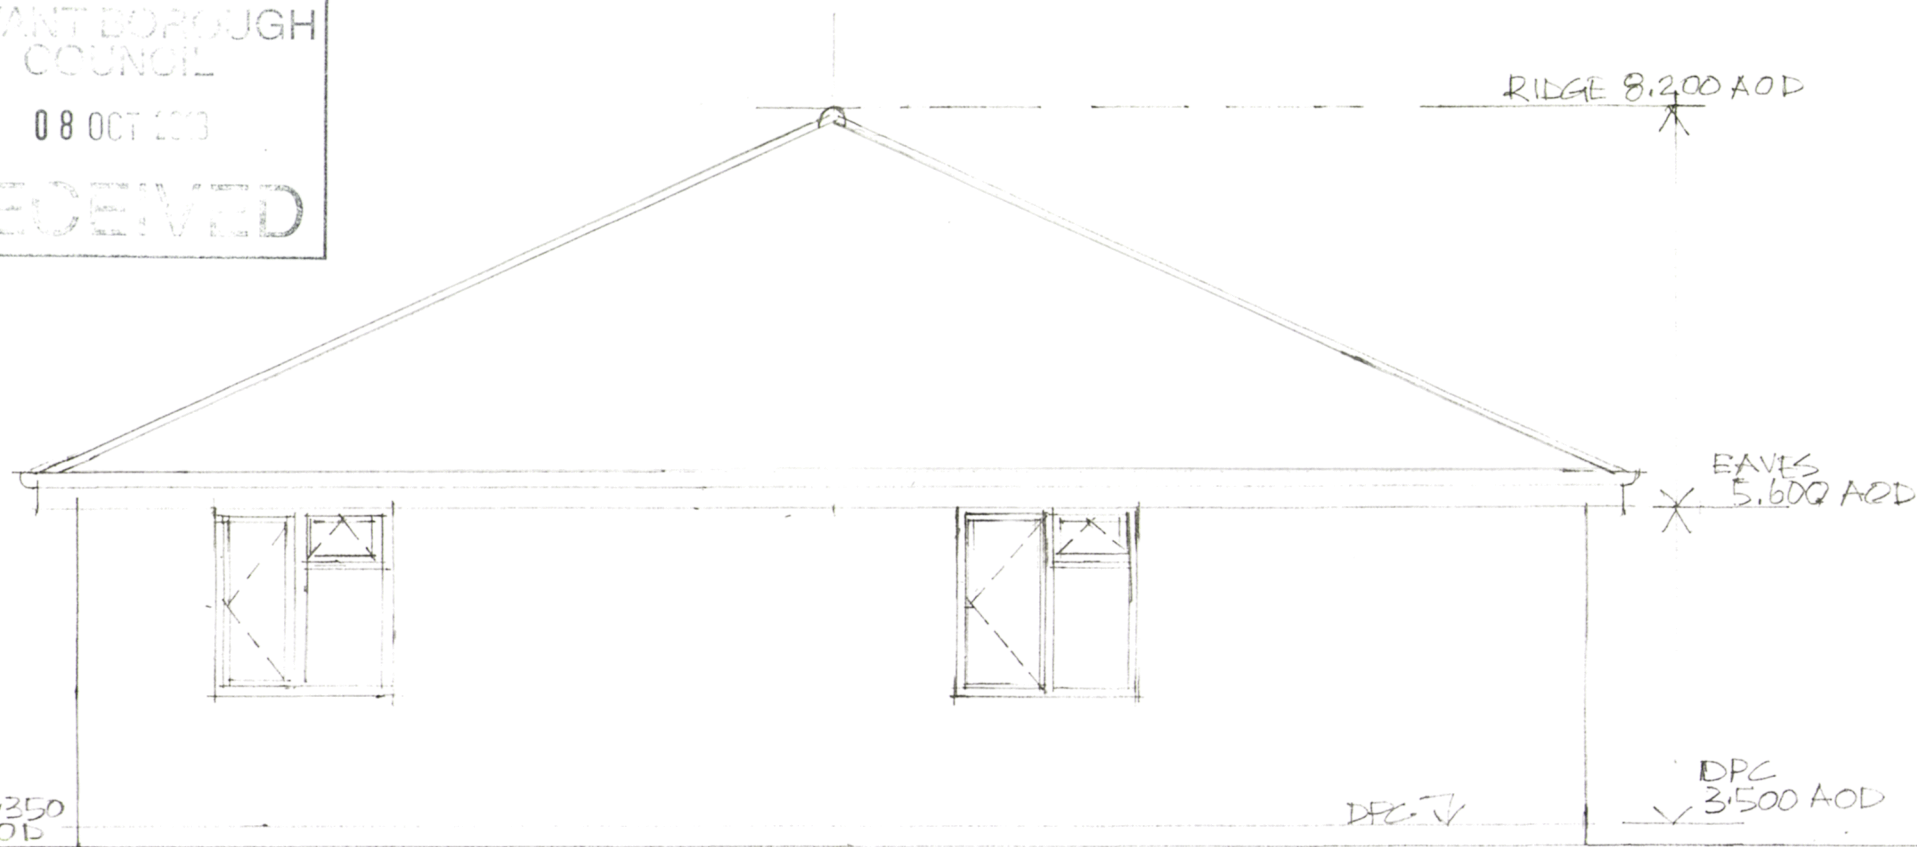

WEST ELEVATION

67 SOUTHWOOD ROAD, HAYLING ISLAND
POL119PT / DRAWING NO: PJ / PER. 21
KITCHEN DOOR REMOVED
NON-MATERIAL AMENDMENT
SCALE 1:50 DATE: 4/10/2018