



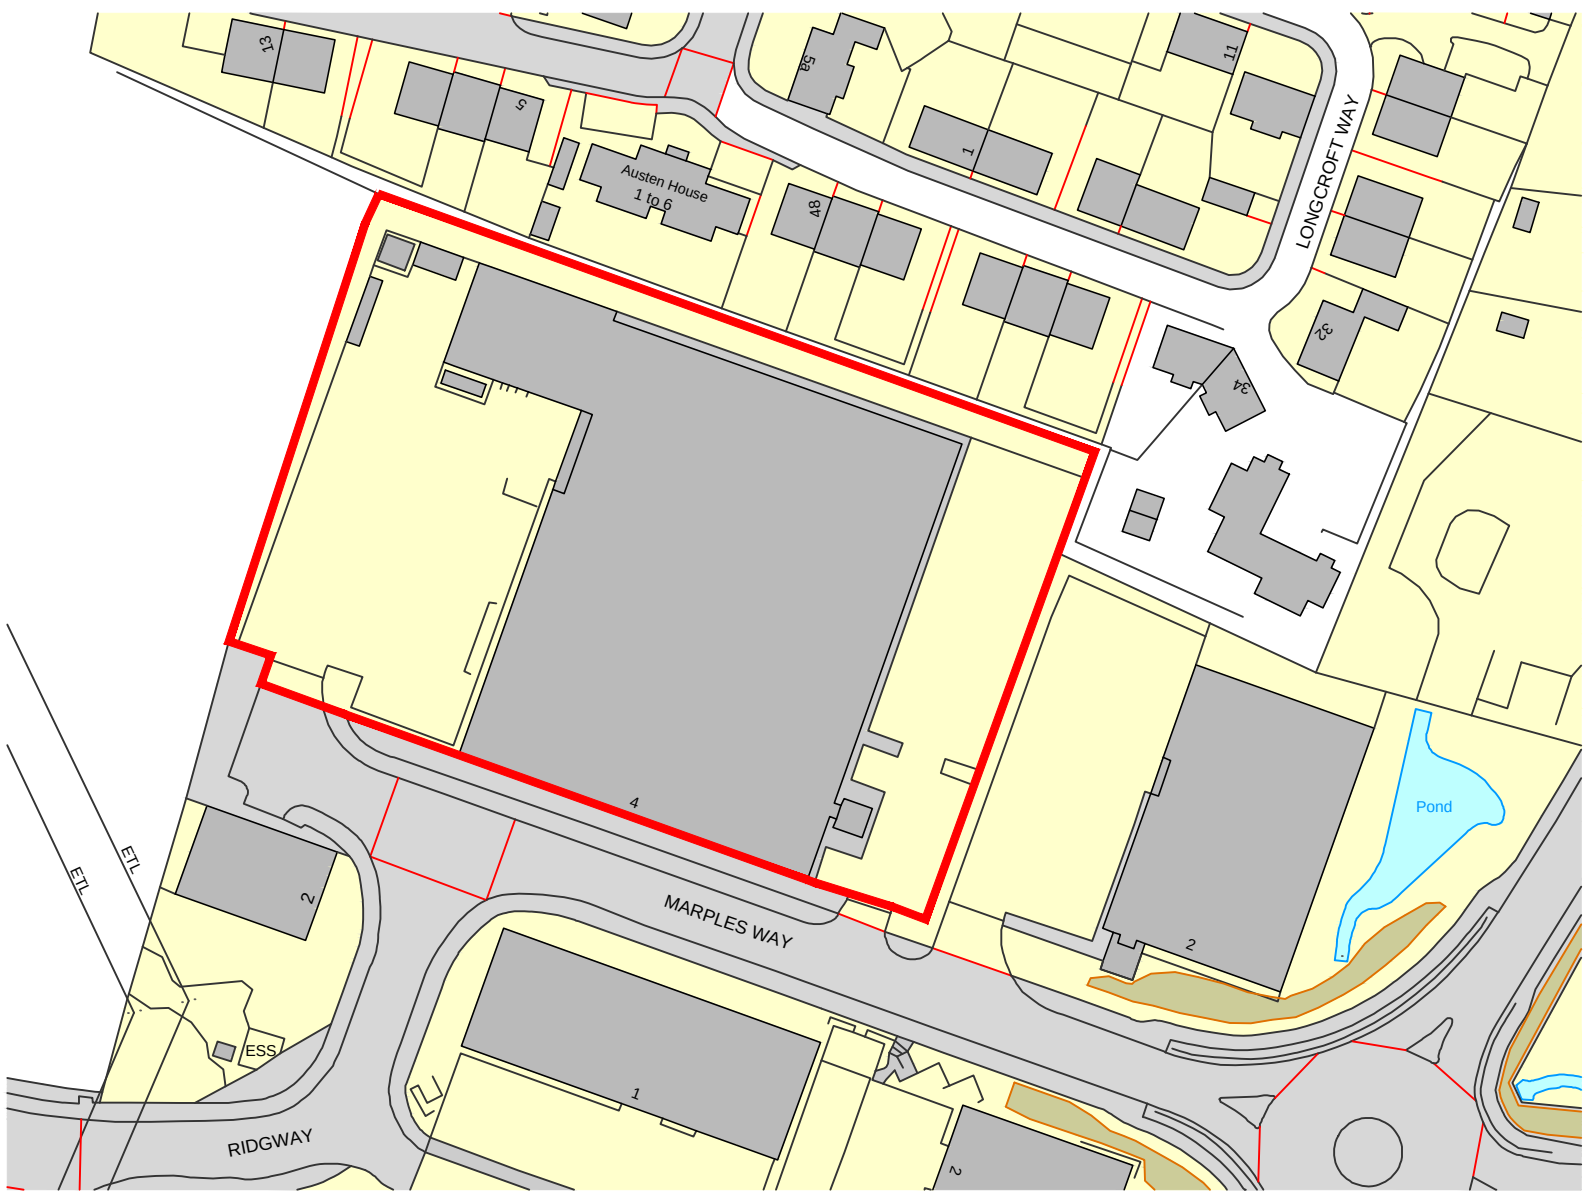

Ordnance Survey, (c) Crown Copyright 2018. All rights reserved. Licence number 100022432


site location plan
(A1 1:1000 A3 1:500)

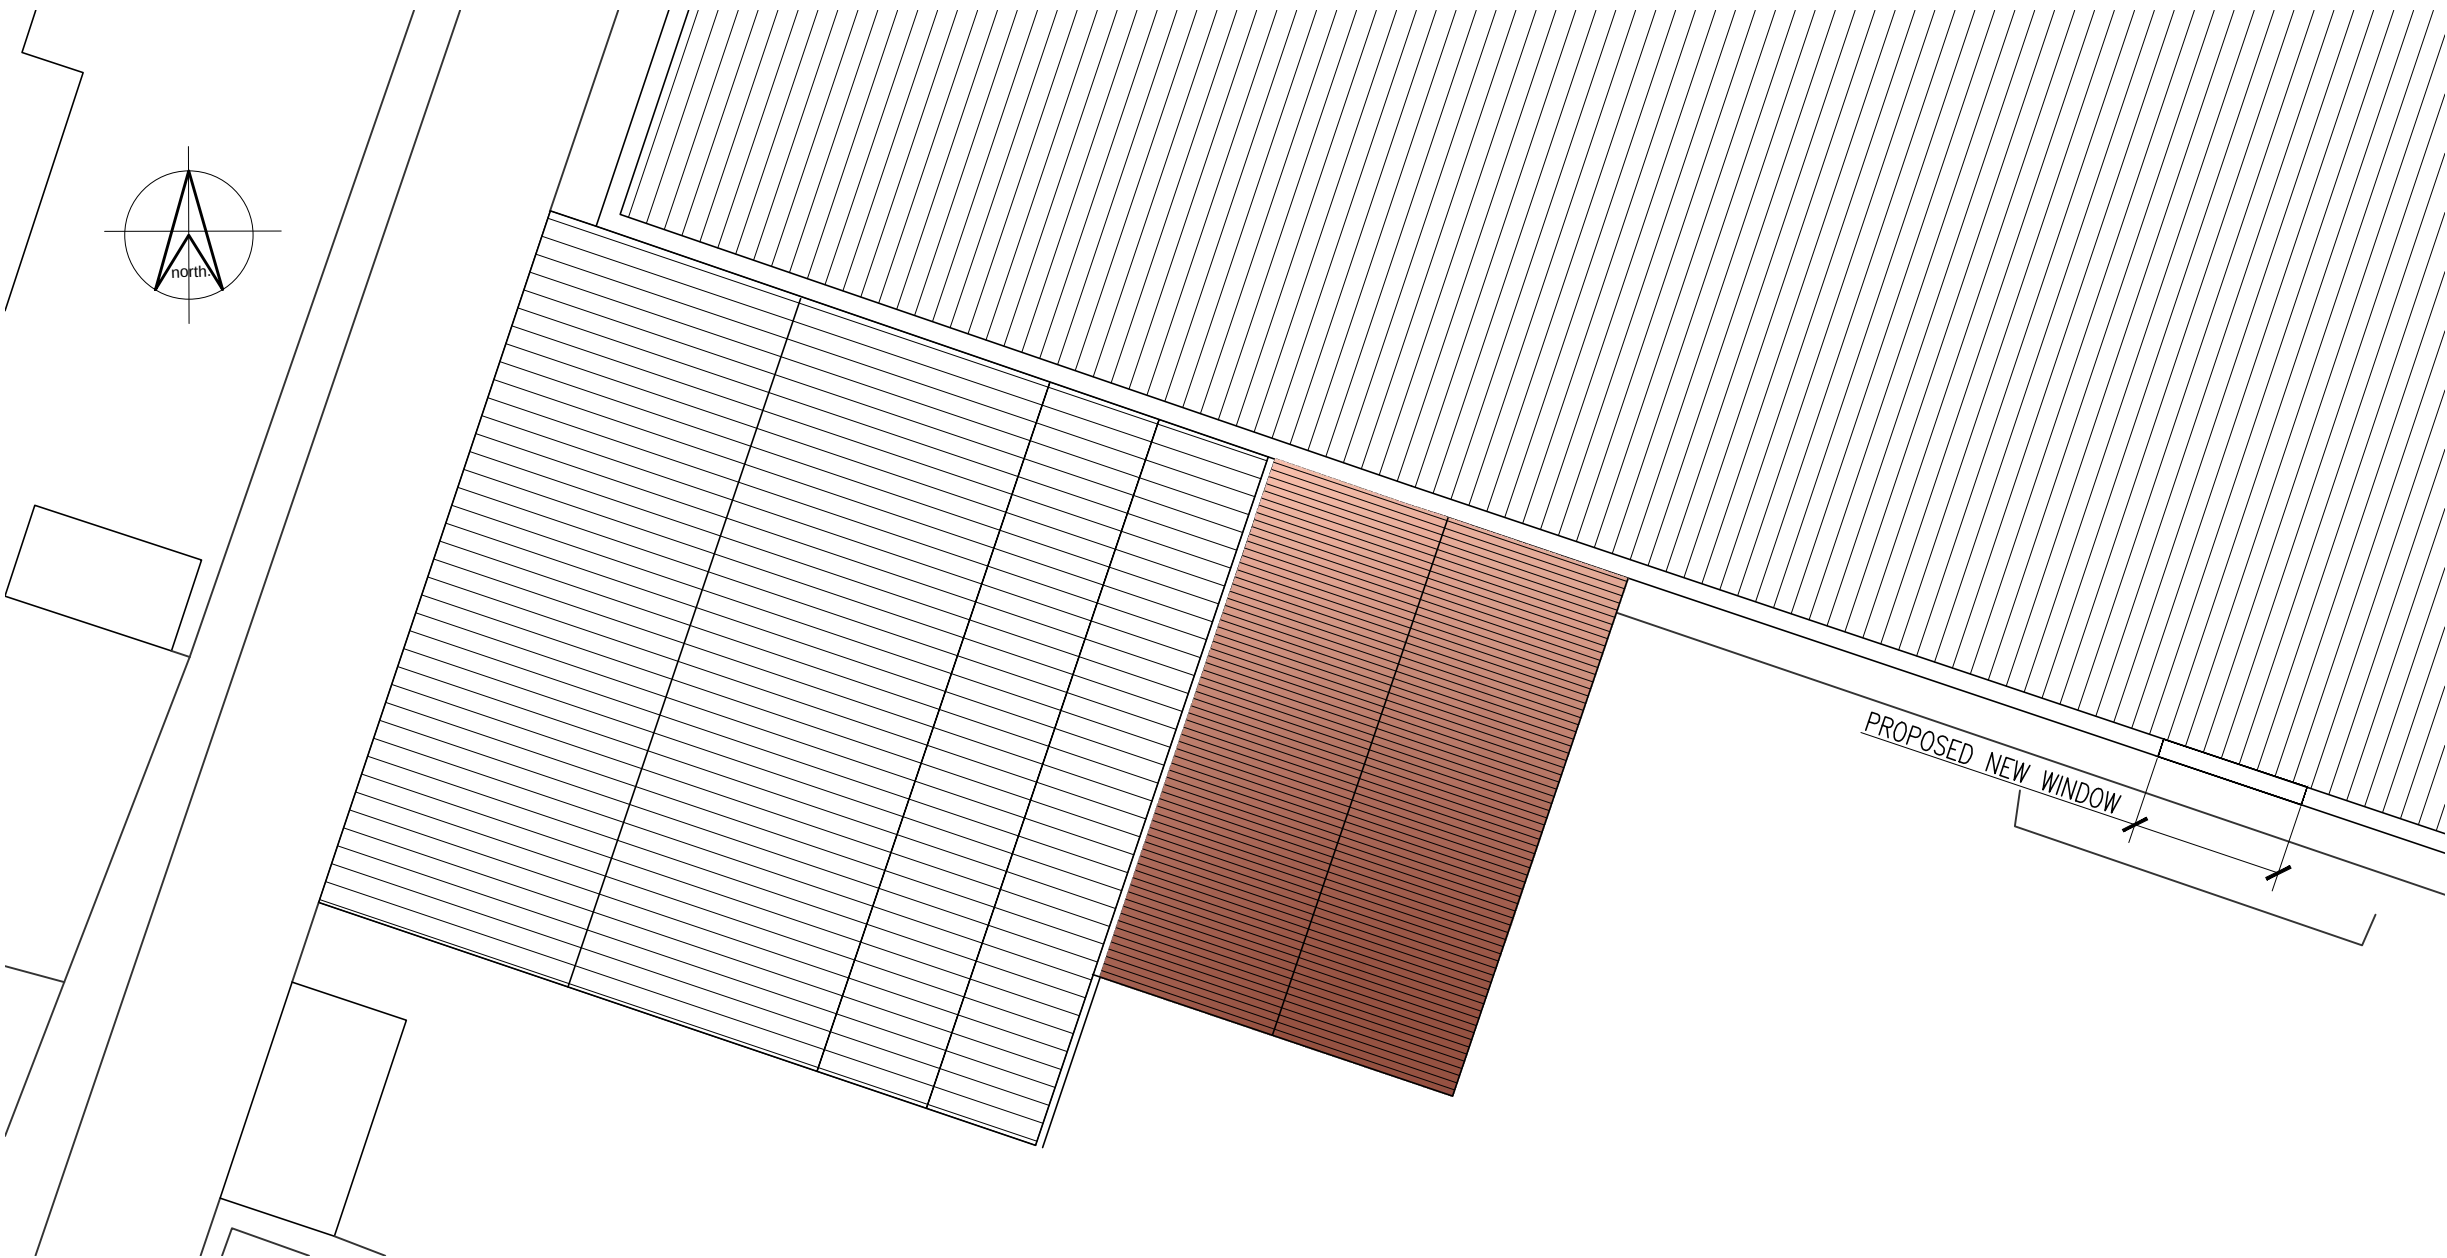


block plan (A1 1:200 A3 1:400)



existing ground floor plan
(A1 1:200 A3 1:400)

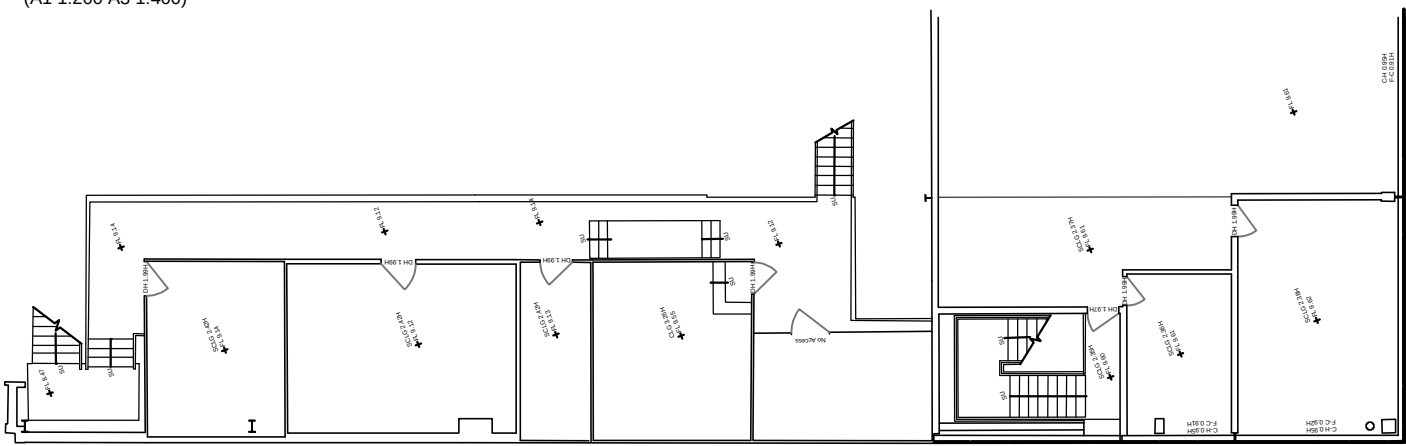


existing first floor plan
(A1 1:200 A3 1:400)

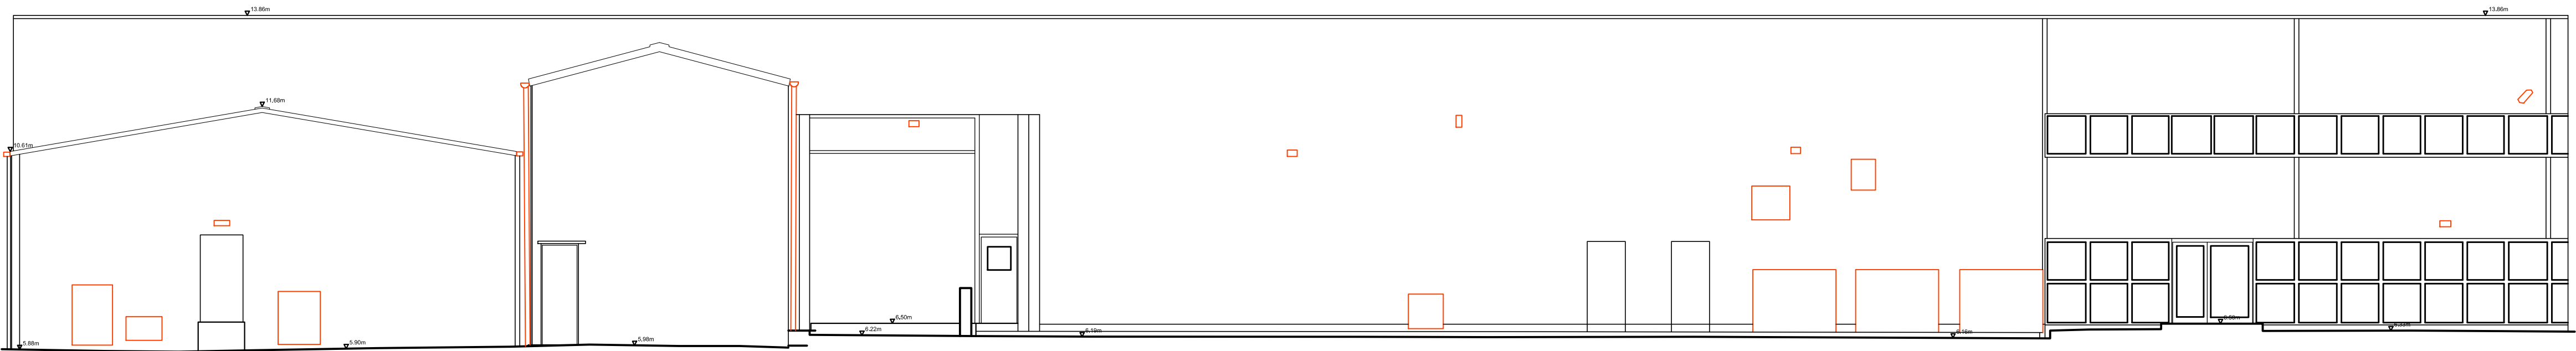

existing side (South) elevation (A1 1:100 A3 1:200)

5,000m AOD
Elevation 3

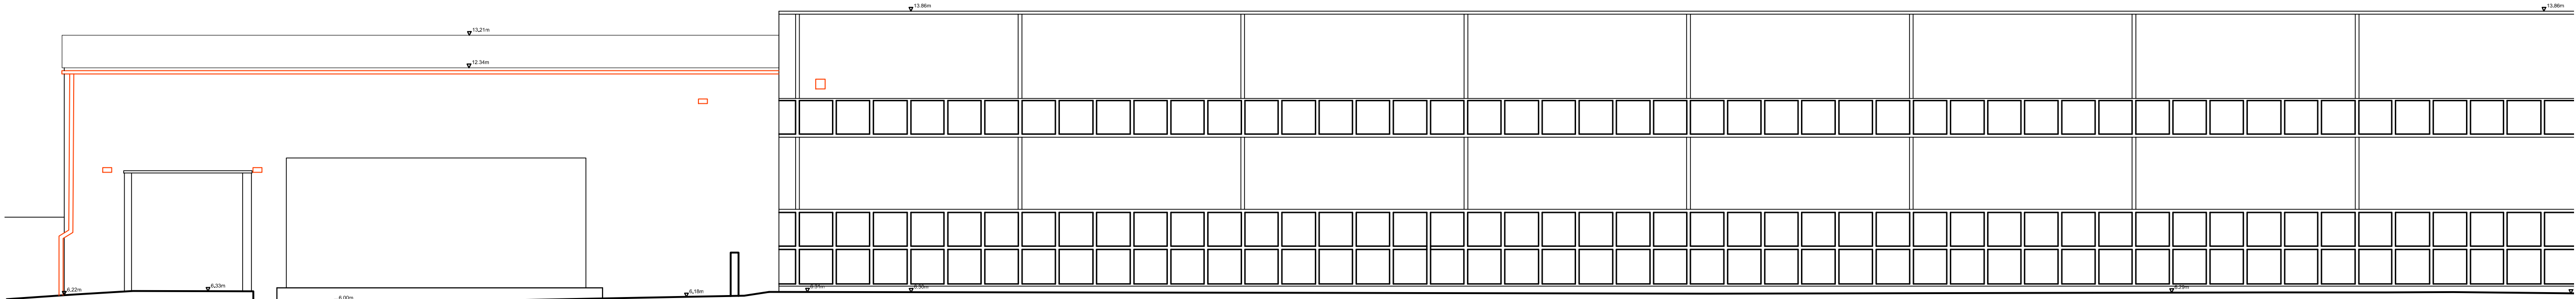

existing side (West) elevation (A1 1:100 A3 1:200)

5,000m AOD
Elevation 2

NOTES

this drawing is the copyright of the Holman Reading partnership llp and must not be reproduced in whole or part or used for the execution of works without their permission.

all dimensions to be checked on site prior to commencement of construction works and the architect notified of any discrepancy.

figured dimensions are to be used in preference to scaled dimensions.

no deviation from this drawing will be permitted without prior consent of the architect.

all drawings are prepared subject to a full measured and structural survey of the buildings and site.

all structural work is subject to the appointment of a structural engineer to confirm and agree the structural proposals.

os promap licence no. 100020449.

scale width 100mm @ a1 - 50mm @ a3

client

revision	notes	date	drawn	check
A	New window added to block plan	12.11.18	mmh	
B	Block plan updated	20.12.18	mmh	

hrp
architects

hrp architects ltd

18 Limberline Spur
hilesea, portsmouth, hampshire, po3 5hj

tel: 023 9269 1843
fax: 023 9263 9722
email: info@hrp-architects.com
website: hrp-architects.com

project	Proposed extension at Wartsila UK Limited, 4 Maple Way, Havant		
detail	Existing plans & elevations & location plan		
drawn	mmh	checked	
date	Oct 18	status	Planning
a1 scale	a3 scale		
as shown	8799 -01	rev	B