


NOTES:
Do not scale from printed drawings except for planning purposes.
Although this is a digital survey the accuracy and amount of detail shown is dependent on the scale of mapping as specified. Care should be exercised when working to larger scales.
Visible features in the vicinity of the boundaries as shown above, may not represent the extent of legally conveyed ownership.
While every effort has been made to achieve accuracy on the plan, CRUCIAL clearance dimensions, levels and levels should be checked prior to design and construction.

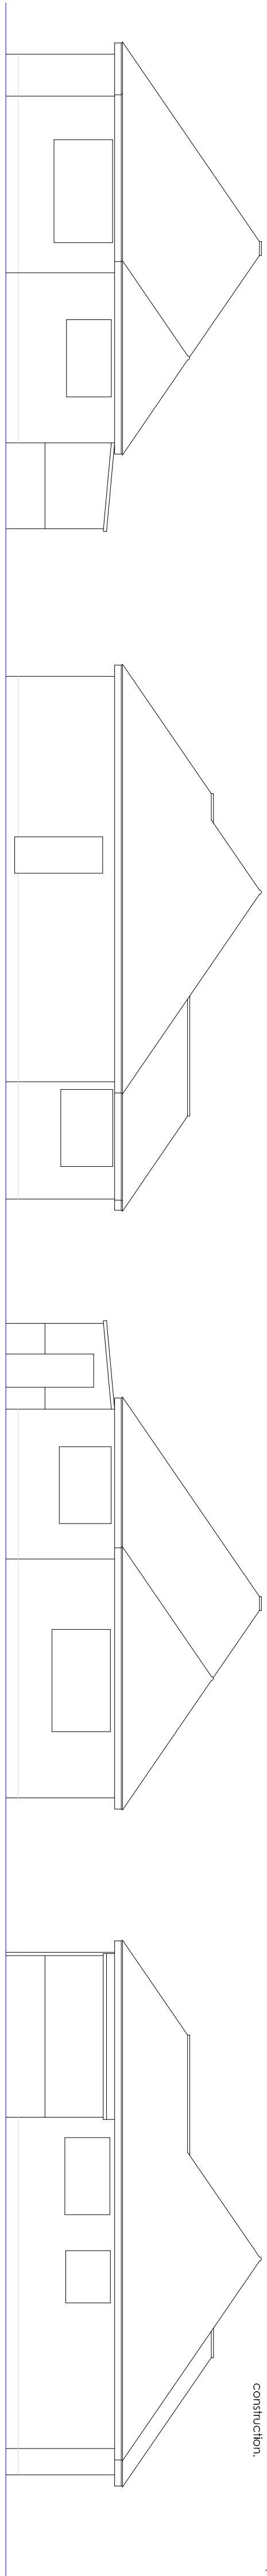


existing north east elevation
1:100


existing south east elevation
1:100

existing south west elevation
1:100

existing north west elevation
1:100

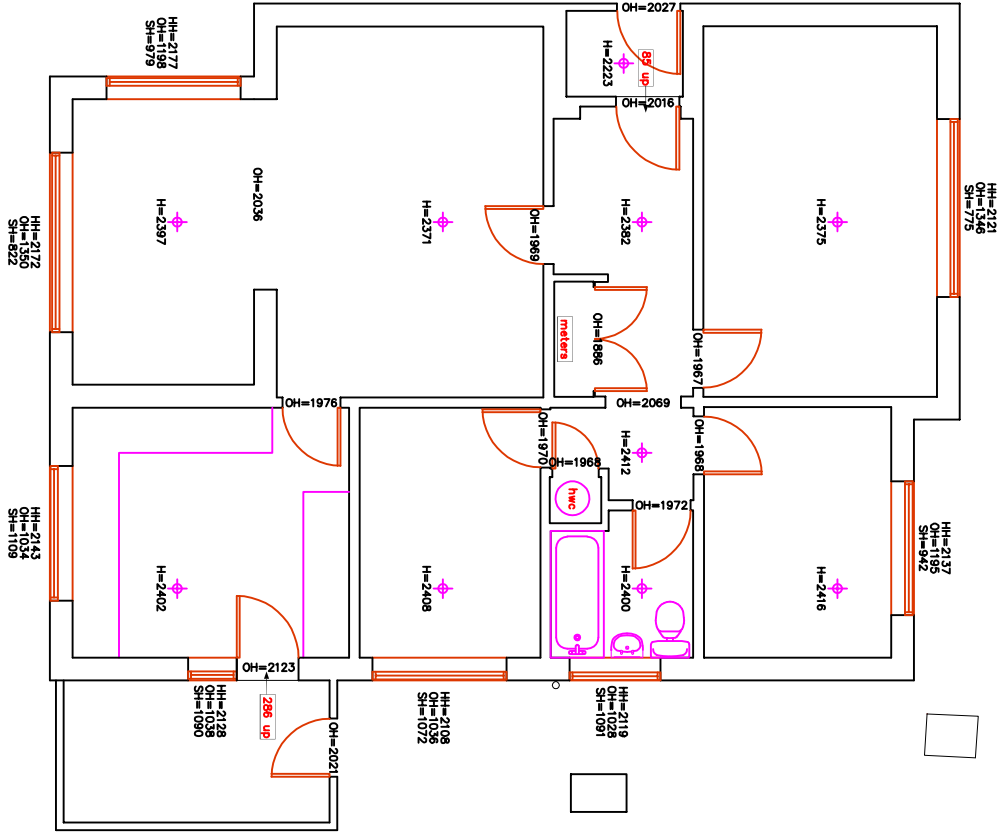

existing ground floor plan 1:100

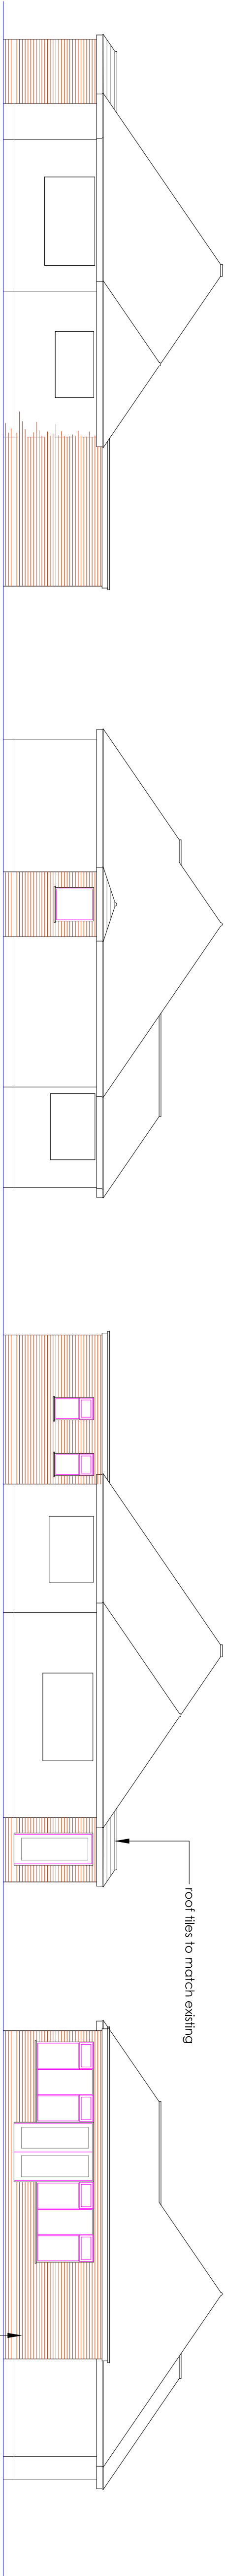


proposed north east elevation
1:100

proposed south east elevation
1:100

proposed south west elevation
1:100

proposed north west elevation
1:100

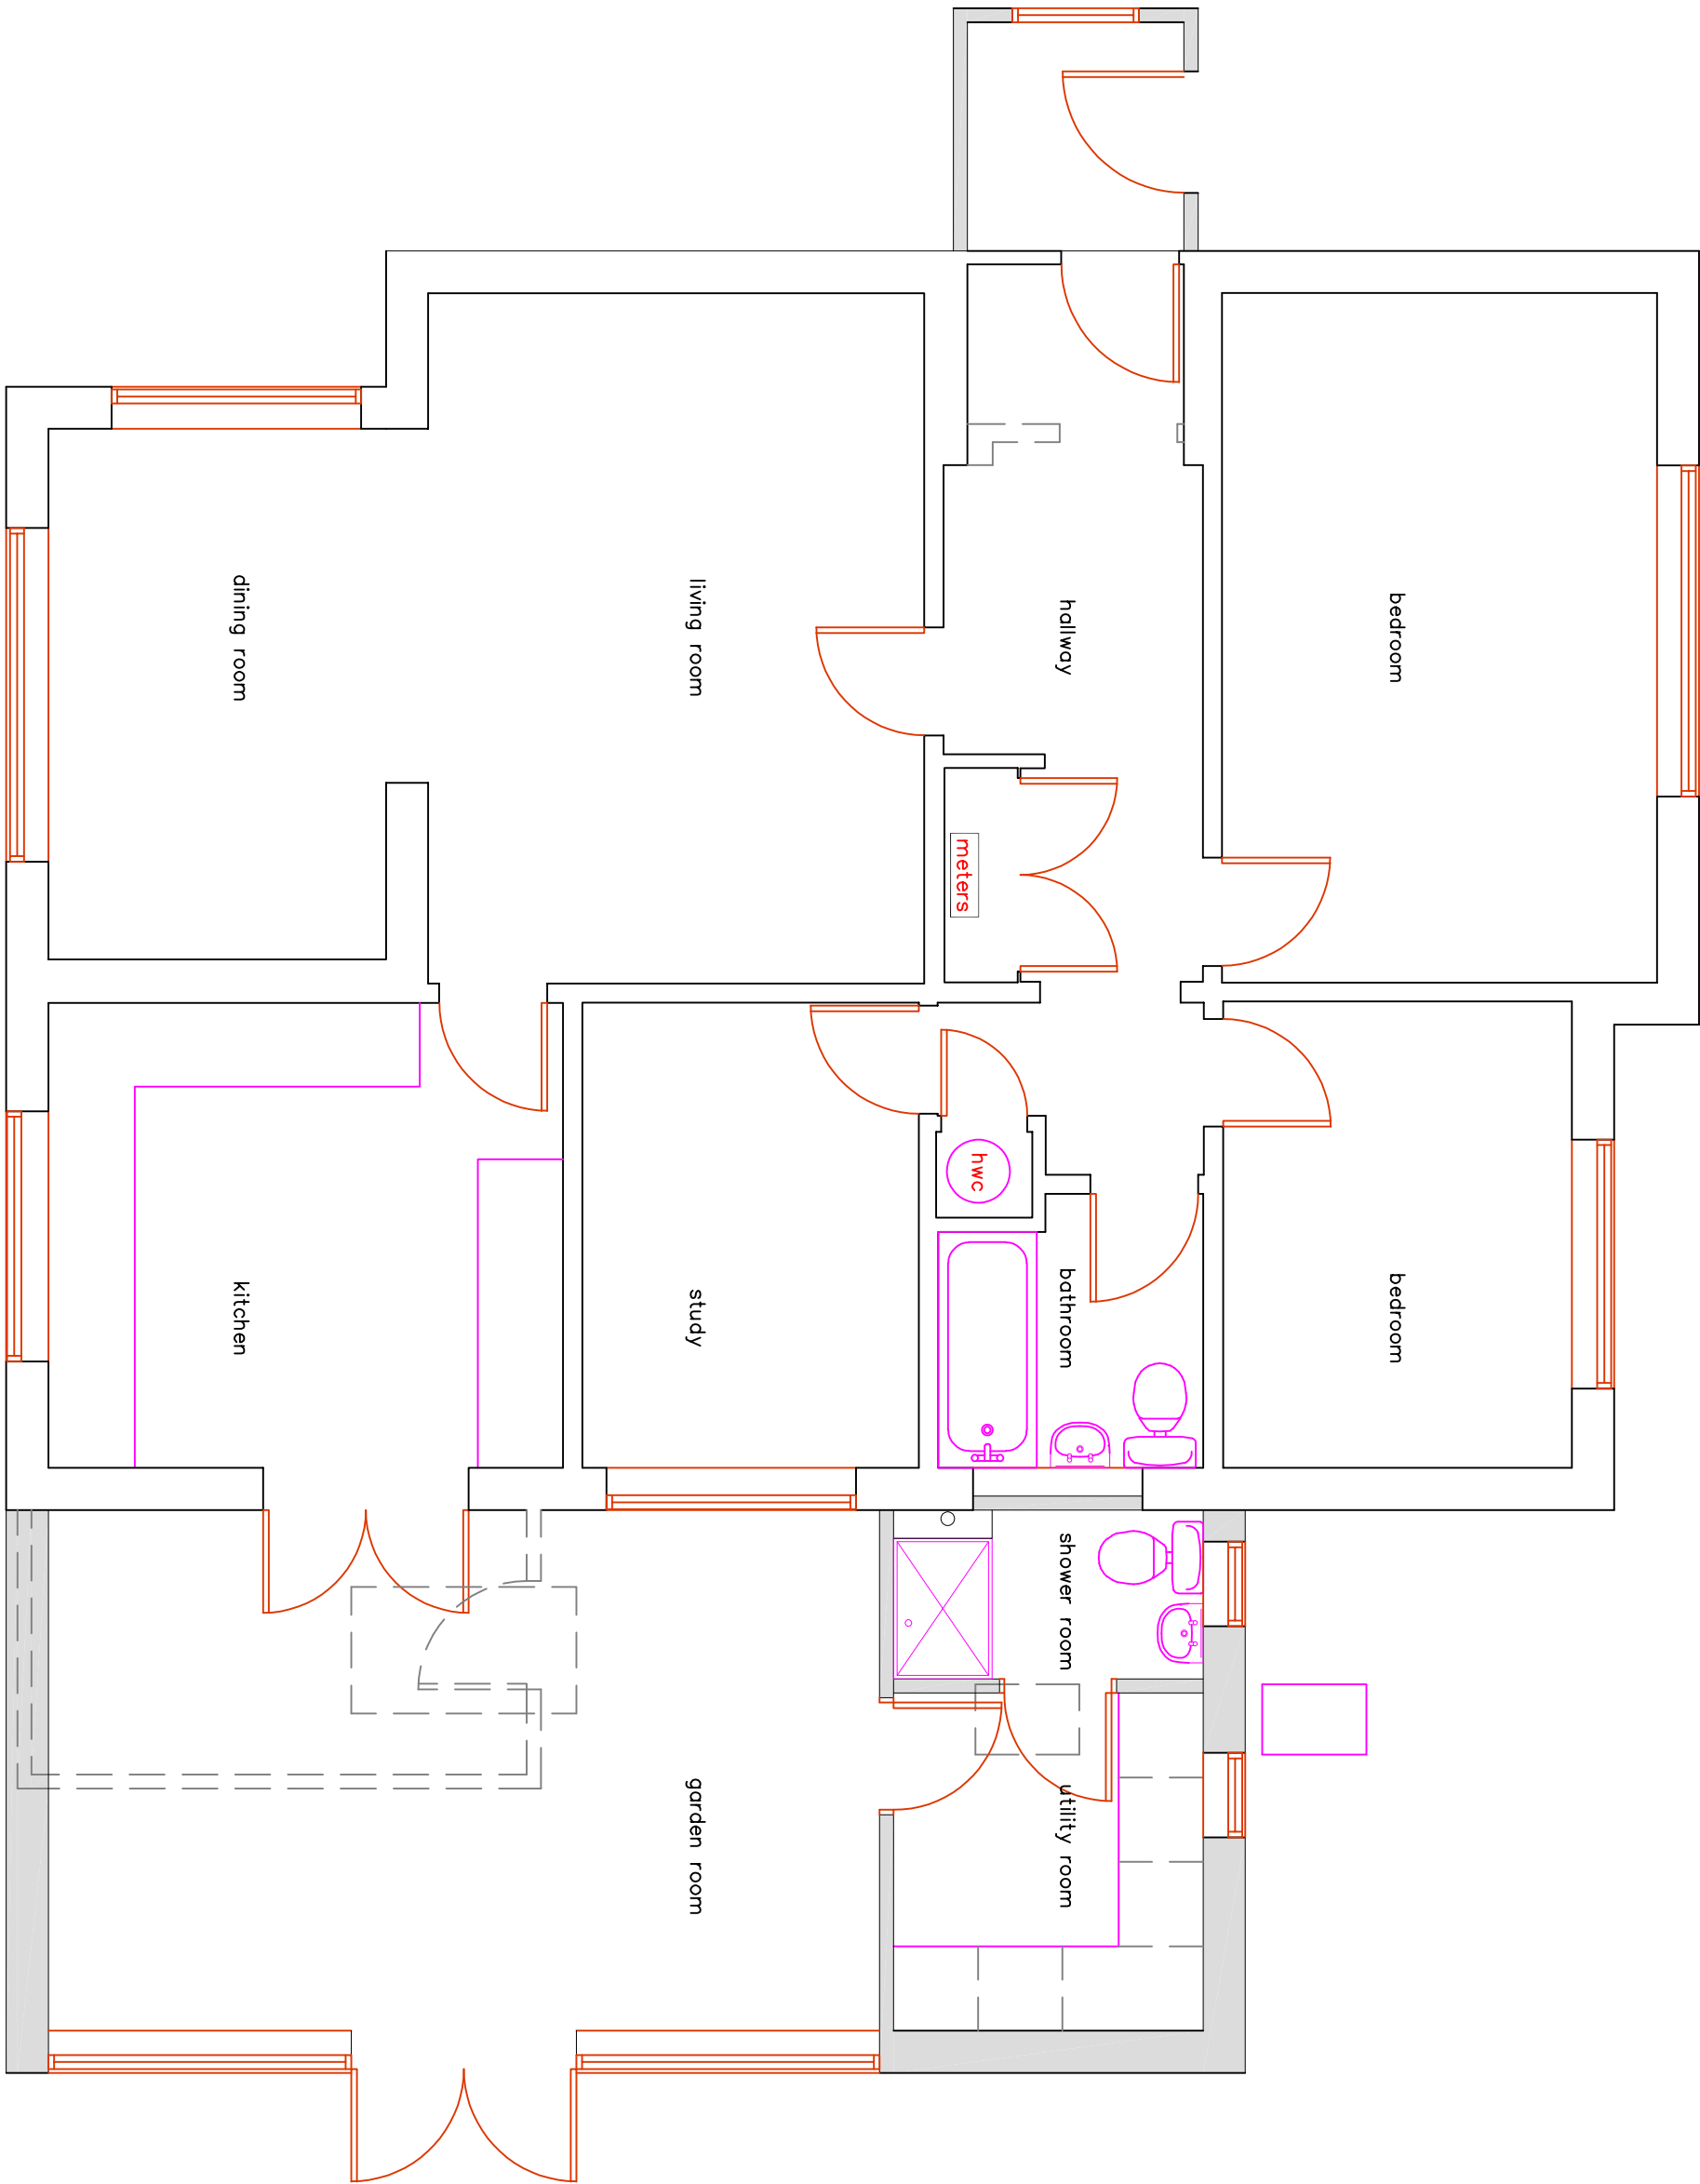


proposed floor plan 1:50



location plan 1:1250



block plan 1:500

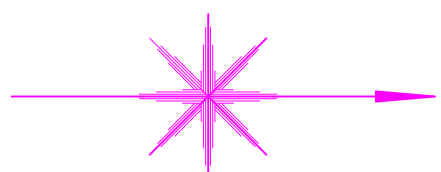

project: 22 Silvester Road, Cowplain
client: Peter and Julie
title: Rear extension and porch
date: Aug '18
scale: 1:50&1:100 @A1