

NOTES:

Dimensions to be checked on site before commencing work. Any discrepancies shall be reported to the architect immediately.

Do not scale from these drawings except for planning purposes. Use figured dimensions only.


Where applicable this drawing is to be read in conjunction with other consultants' drawings.



South elevation scale 1:100




West elevation (Garage behind) scale 1:100

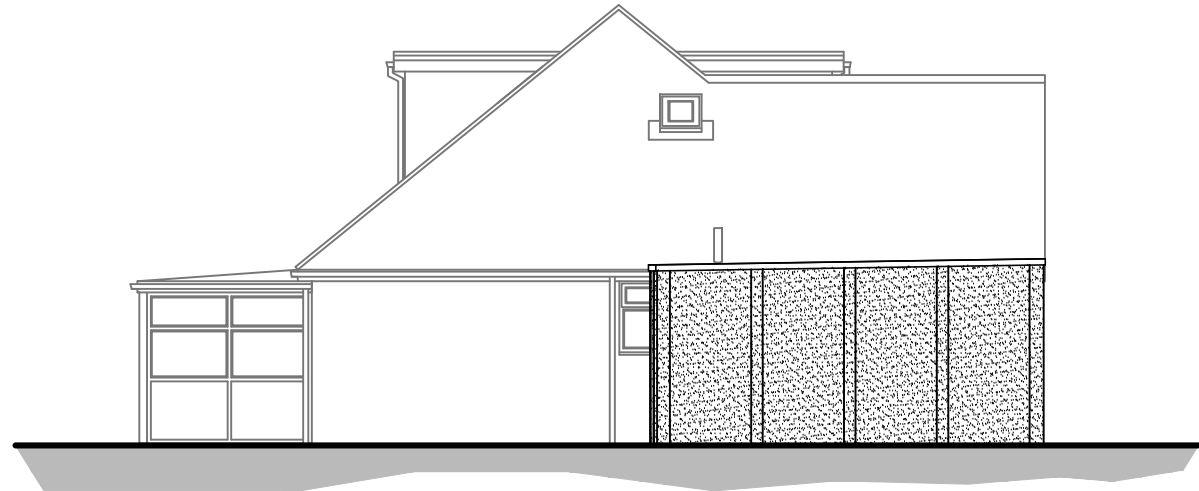


West elevation (Garage in front) scale 1:100




North elevation scale 1:100

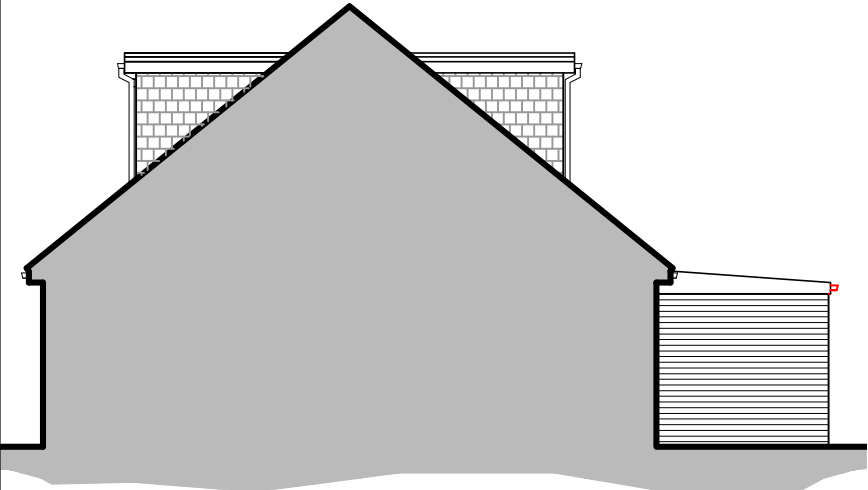

East elevation scale 1:100

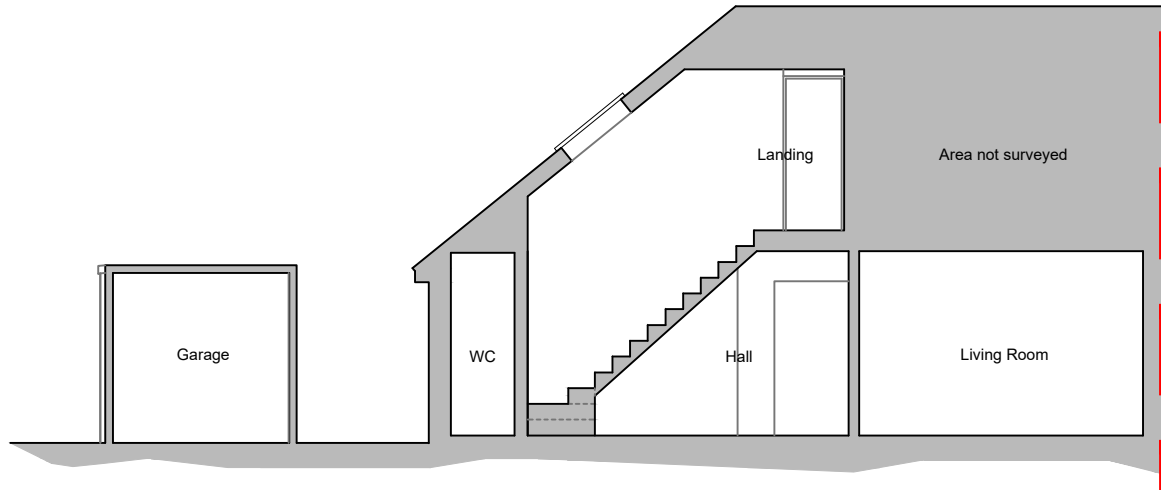


Section A-A scale 1:100

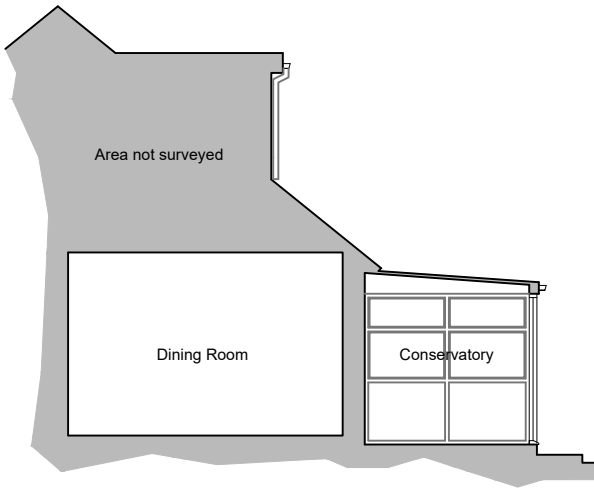

Section B-B scale 1:100

REV A Updated following client feedback from meeting 06.09.18. 07.09.18
REV B East elevation added to drawing. 02.10.18

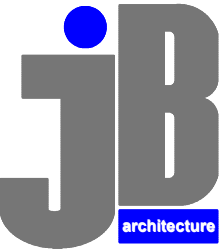

JIMMY BESSANT ARCHITECTURE
TEL: 01243 933732 M: 07769904282
E: jimmy@jb-architecture.co.uk
Web: www.jb-architecture.co.uk

For
MR & MRS LAMBE

Project
**PROPOSED SINGLE STOREY
EXTENSION & DOUBLE GARAGE
98 LITTLEPARK AVENUE
HAVANT, PO9 3QZ**

Title
**EXISTING ELEVATIONS &
SECTIONS**

Date	Drawn	Scale	Checked
SEP 2018	SR	as noted @ A3	-
Job Number	Drawing Number	Revision	
PL218.18	-03	B	