



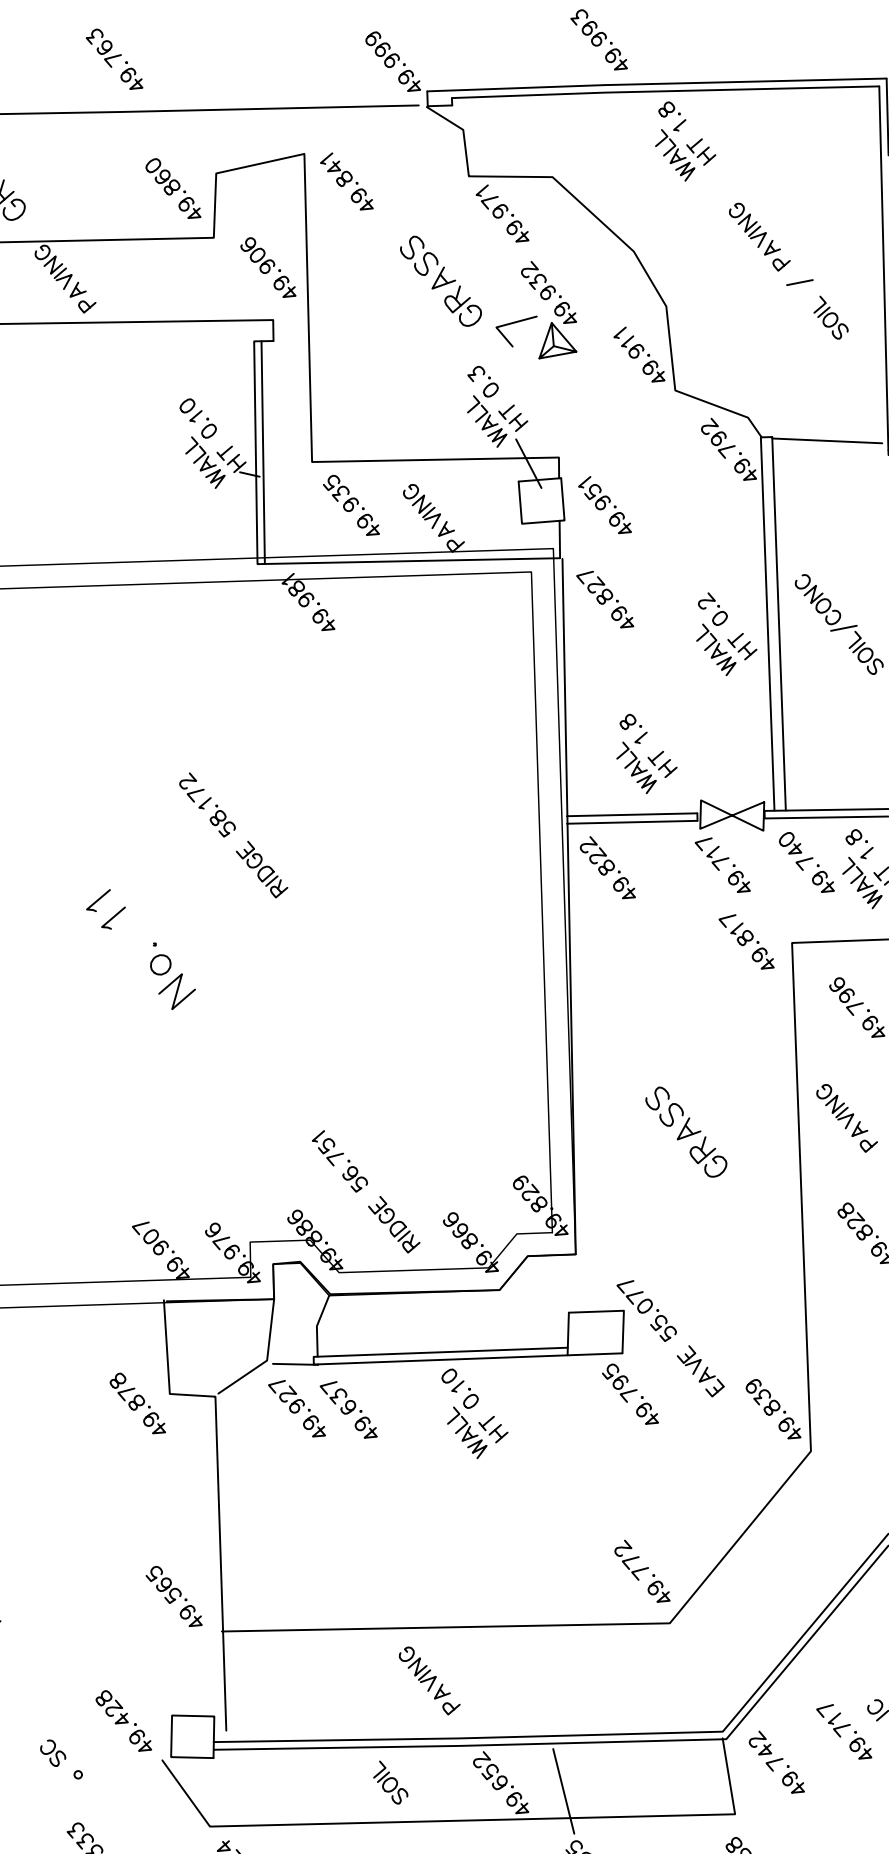

PROPOSED SITE PLAN
SCALE 1:100@A3
SCALE 1:50@A1

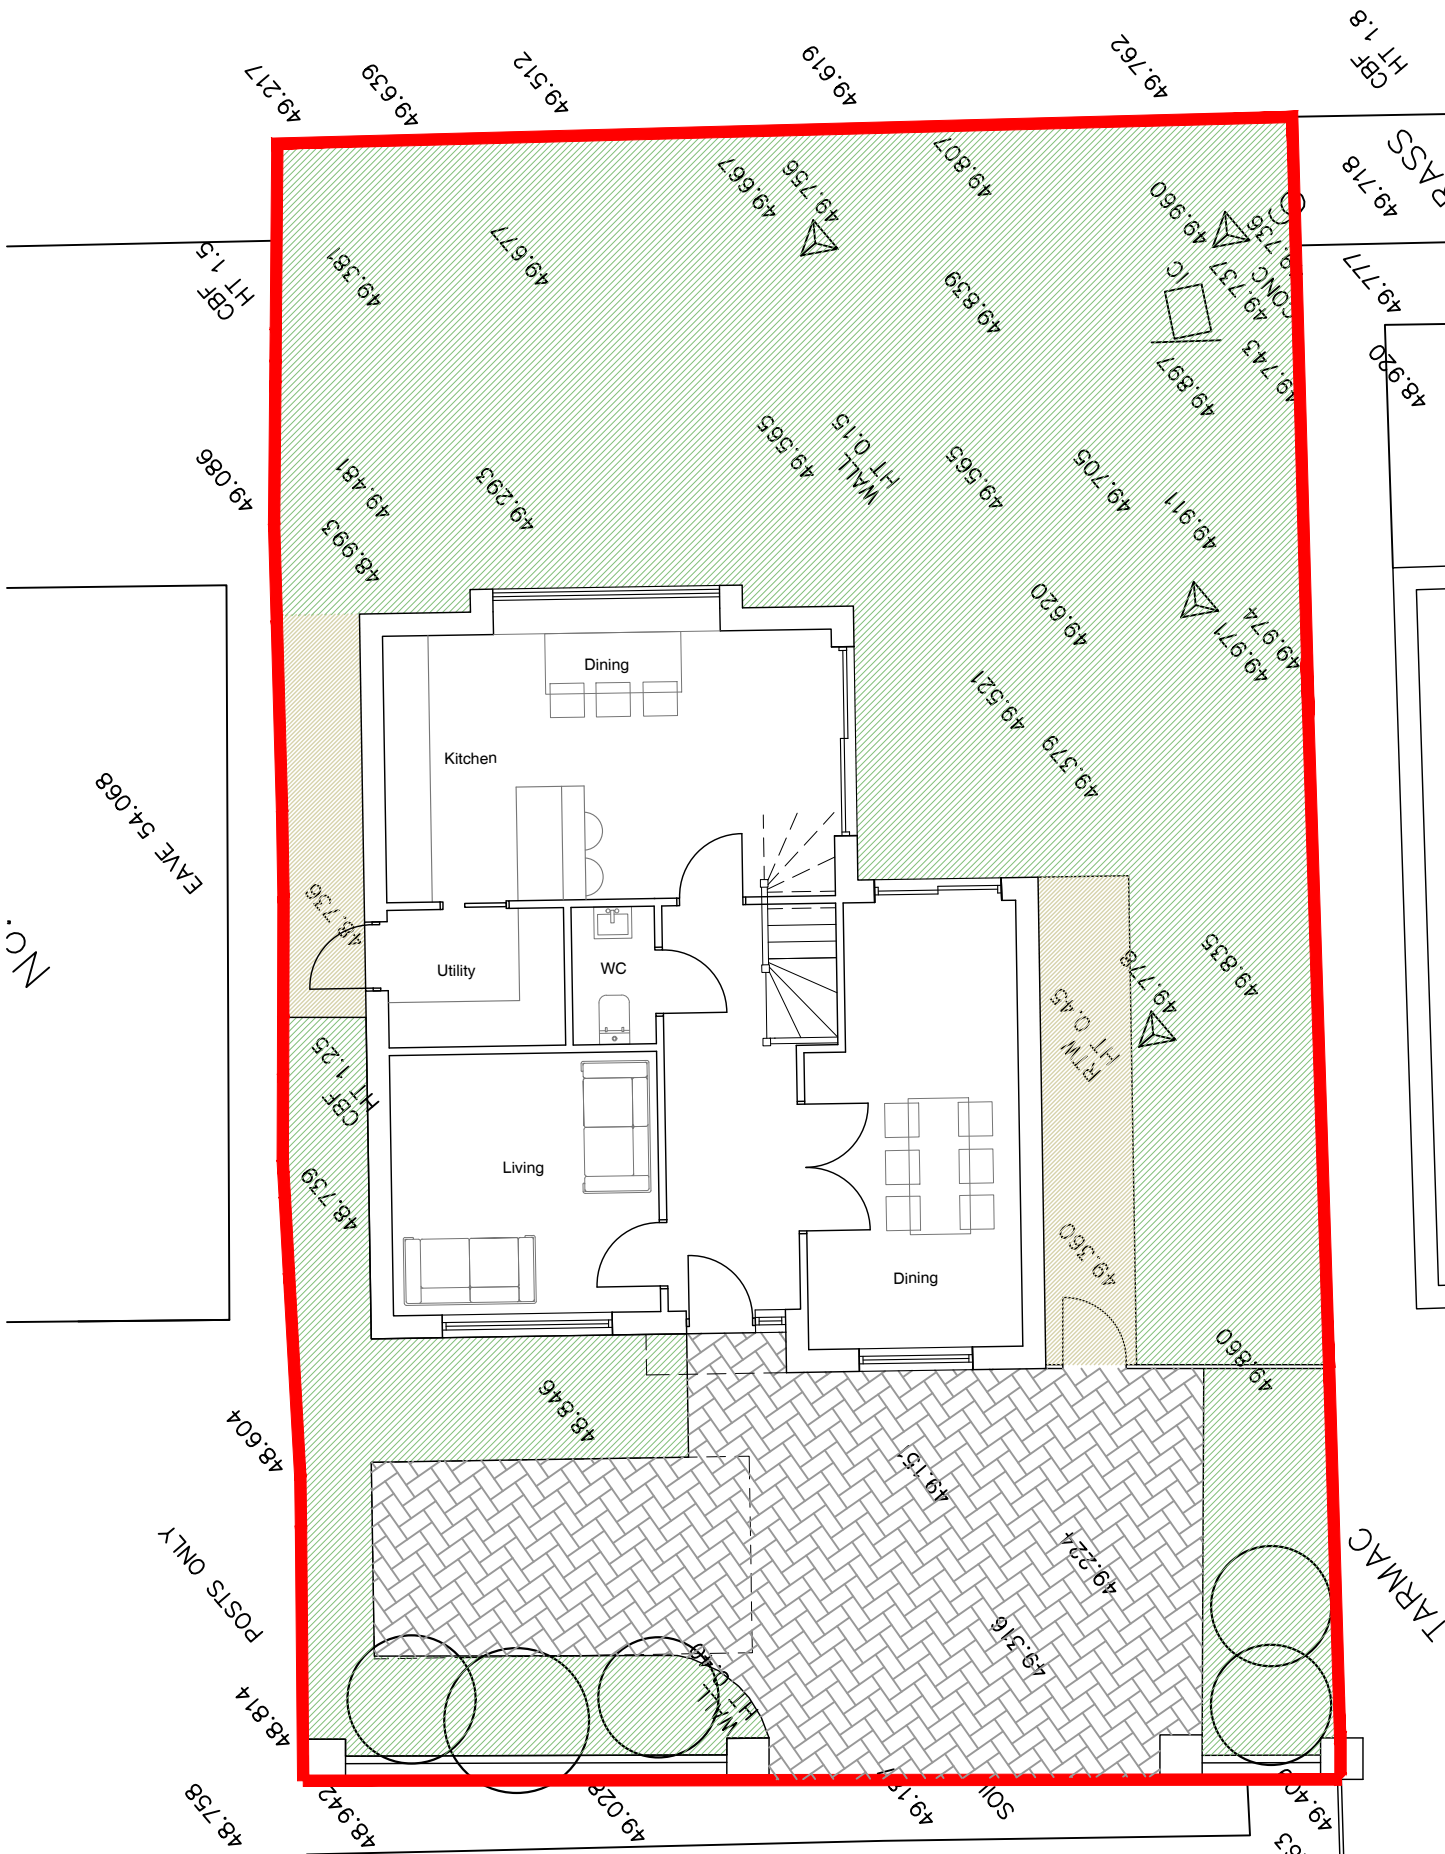

KPR
11 Queen Anne's Dr, Havant PO9 3PG

Site Area 588 sq.m
Drawn by SH
Checked by DH
Scale As shown


These drawings are for planning application purposes only and may require additional details prior to a Building Regs application. All the dimensions to be checked on site prior to commencement of work. Do not scale from drawing.

Revision a Notes Amended to LPA Comments

Date 250119

1074 Christchurch Road Bournemouth BH7 6DS

01202 280638

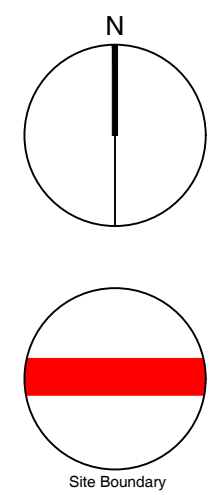

Drawing Status key:					
SK	-	Sketch	P	-	Preliminary
D	-	Draft	S	-	Submitted
A	-	Approved	T	-	Tender
C	-	Construction	I	-	Information

Proposed Site Plan	
Drawing ref:	Status:
1106R1/100a	P

dot
architecture

www.dotarchitecture.co.uk Design On Toast LTD