
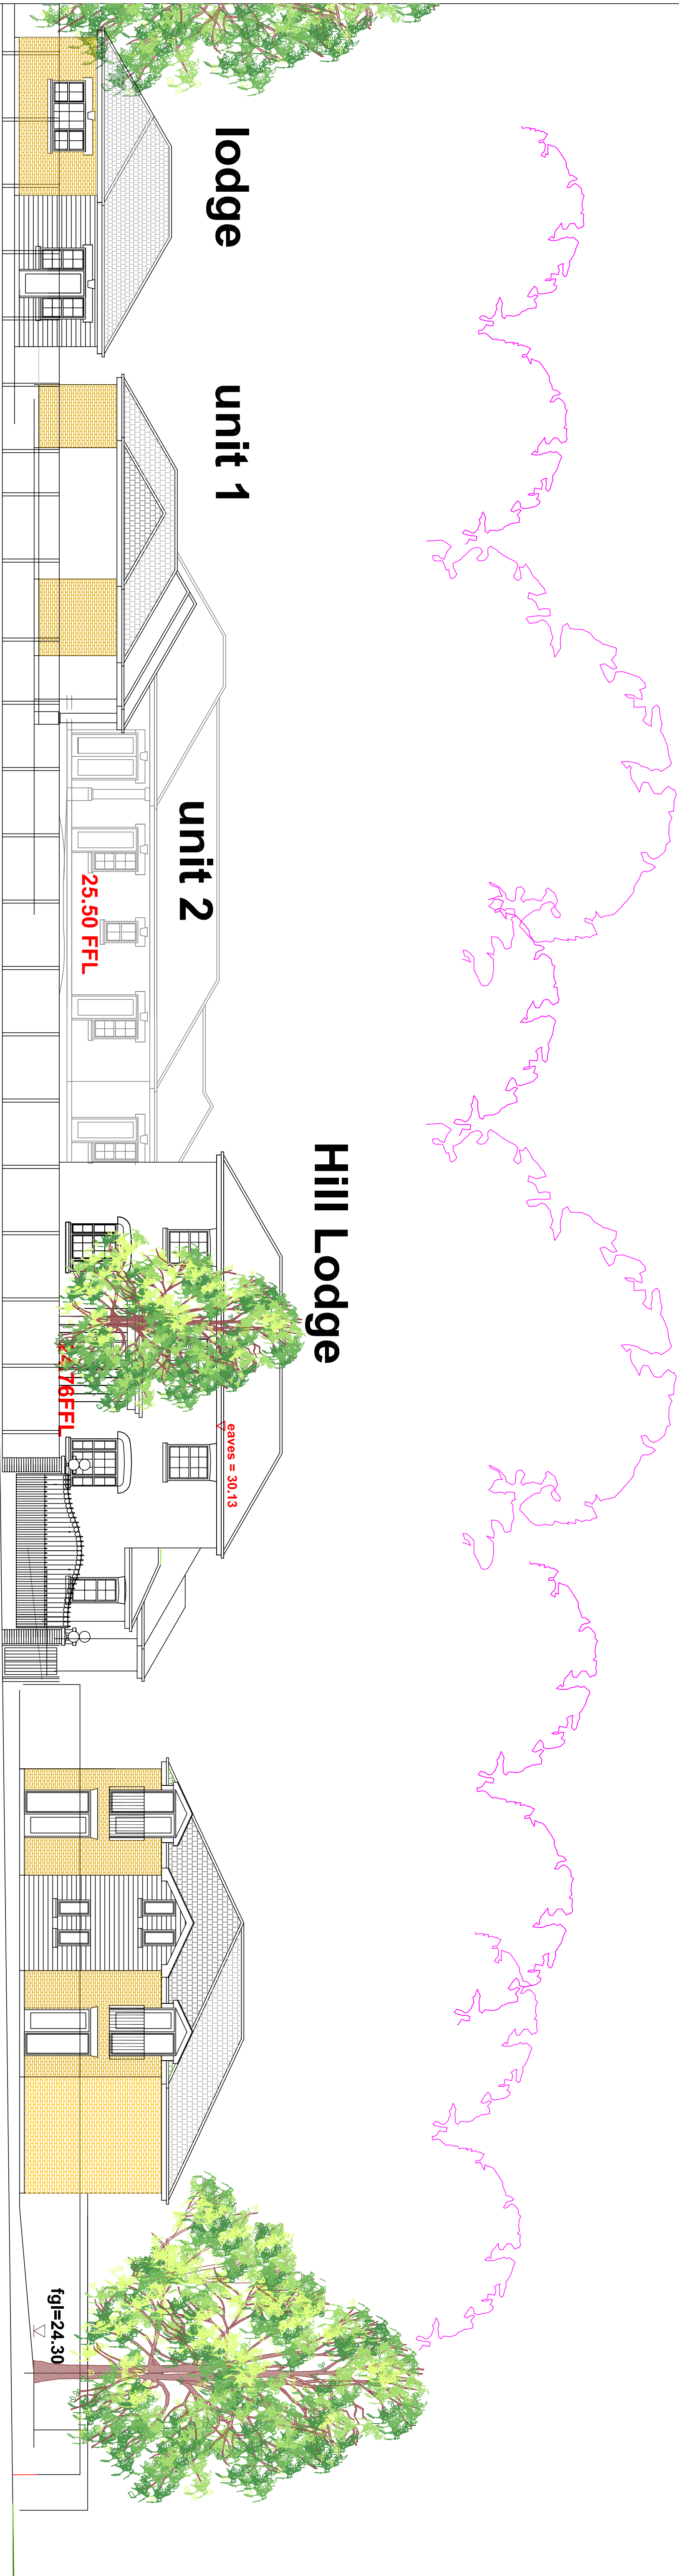
 


 

**SOUTH ELEVATION
AS PROPOSED**

DATE		TITLE	
Nov. 2018		7 no. Apartments for Supported Living	
42, Bedhampton Hill - Havant DETAIL		PETER GALLWDAY ARCHITECT	
Context Elevation			
DRAWING NO			
18/2000/PO3			
AUTHOR:  CHECKED:  DATE: 			
HAWANT, HAMPSHIRE PDJ 18A			
TEL 02392 483553			
MOR 07868 483566			