




FRONT ELEVATION



SIDE (WEST) ELEVATION

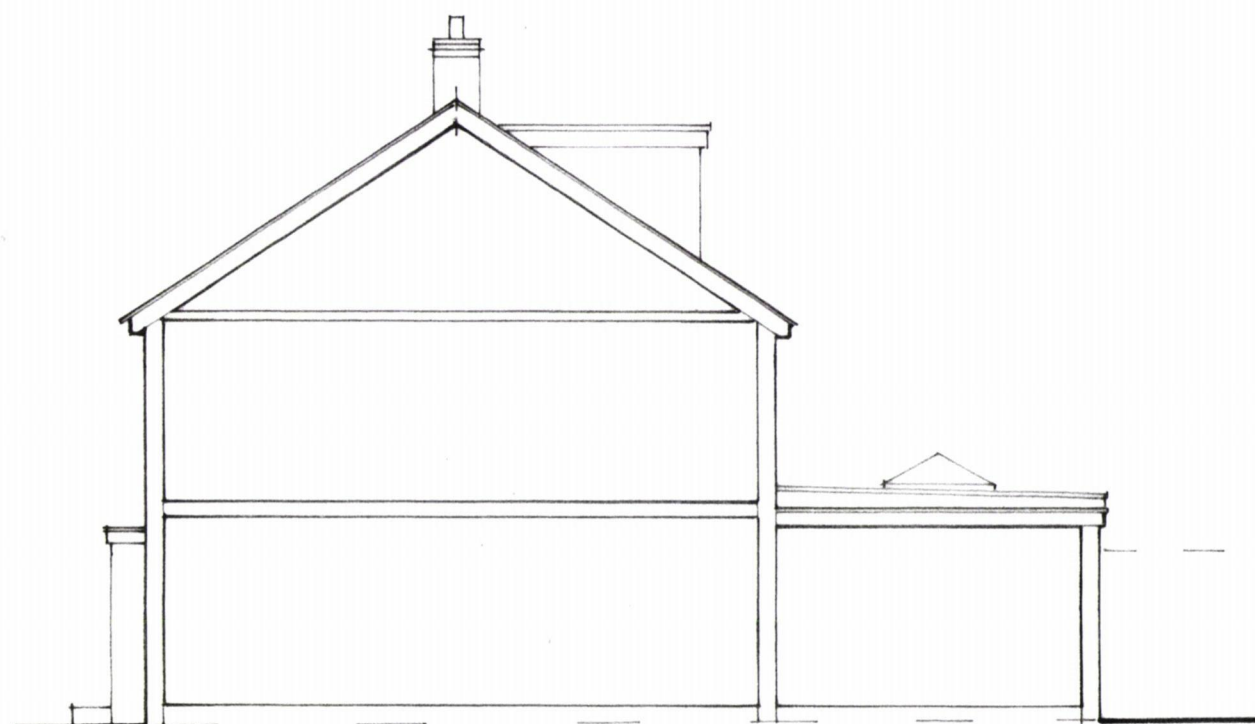


SIDE (EAST) ELEVATION / SECTION




REAR ELEVATION

external materials
to match existing

 

Original paper size A3

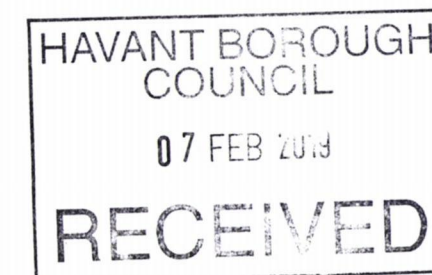

Project
PROPOSED EXTENSION & ALTERATIONS
AT 47 FORTUNES WAY, HAVANT.

Drawing Title
PROPOSED ELEVATIONS

Client
MR PARTRIDGE

NP DESIGNS
Architectural Consultants

WOODSIDE HOUSE, 10B LONGWOOD AVENUE
COWPLAIN,
WATERLOOVILLE, HAMPSHIRE PO8 8HX

TEL: 023 9226 8551; EMAIL: nigel@npdesigns.net

Scale 1:100

Dwg No P 2 9 7 / 6

Rev