


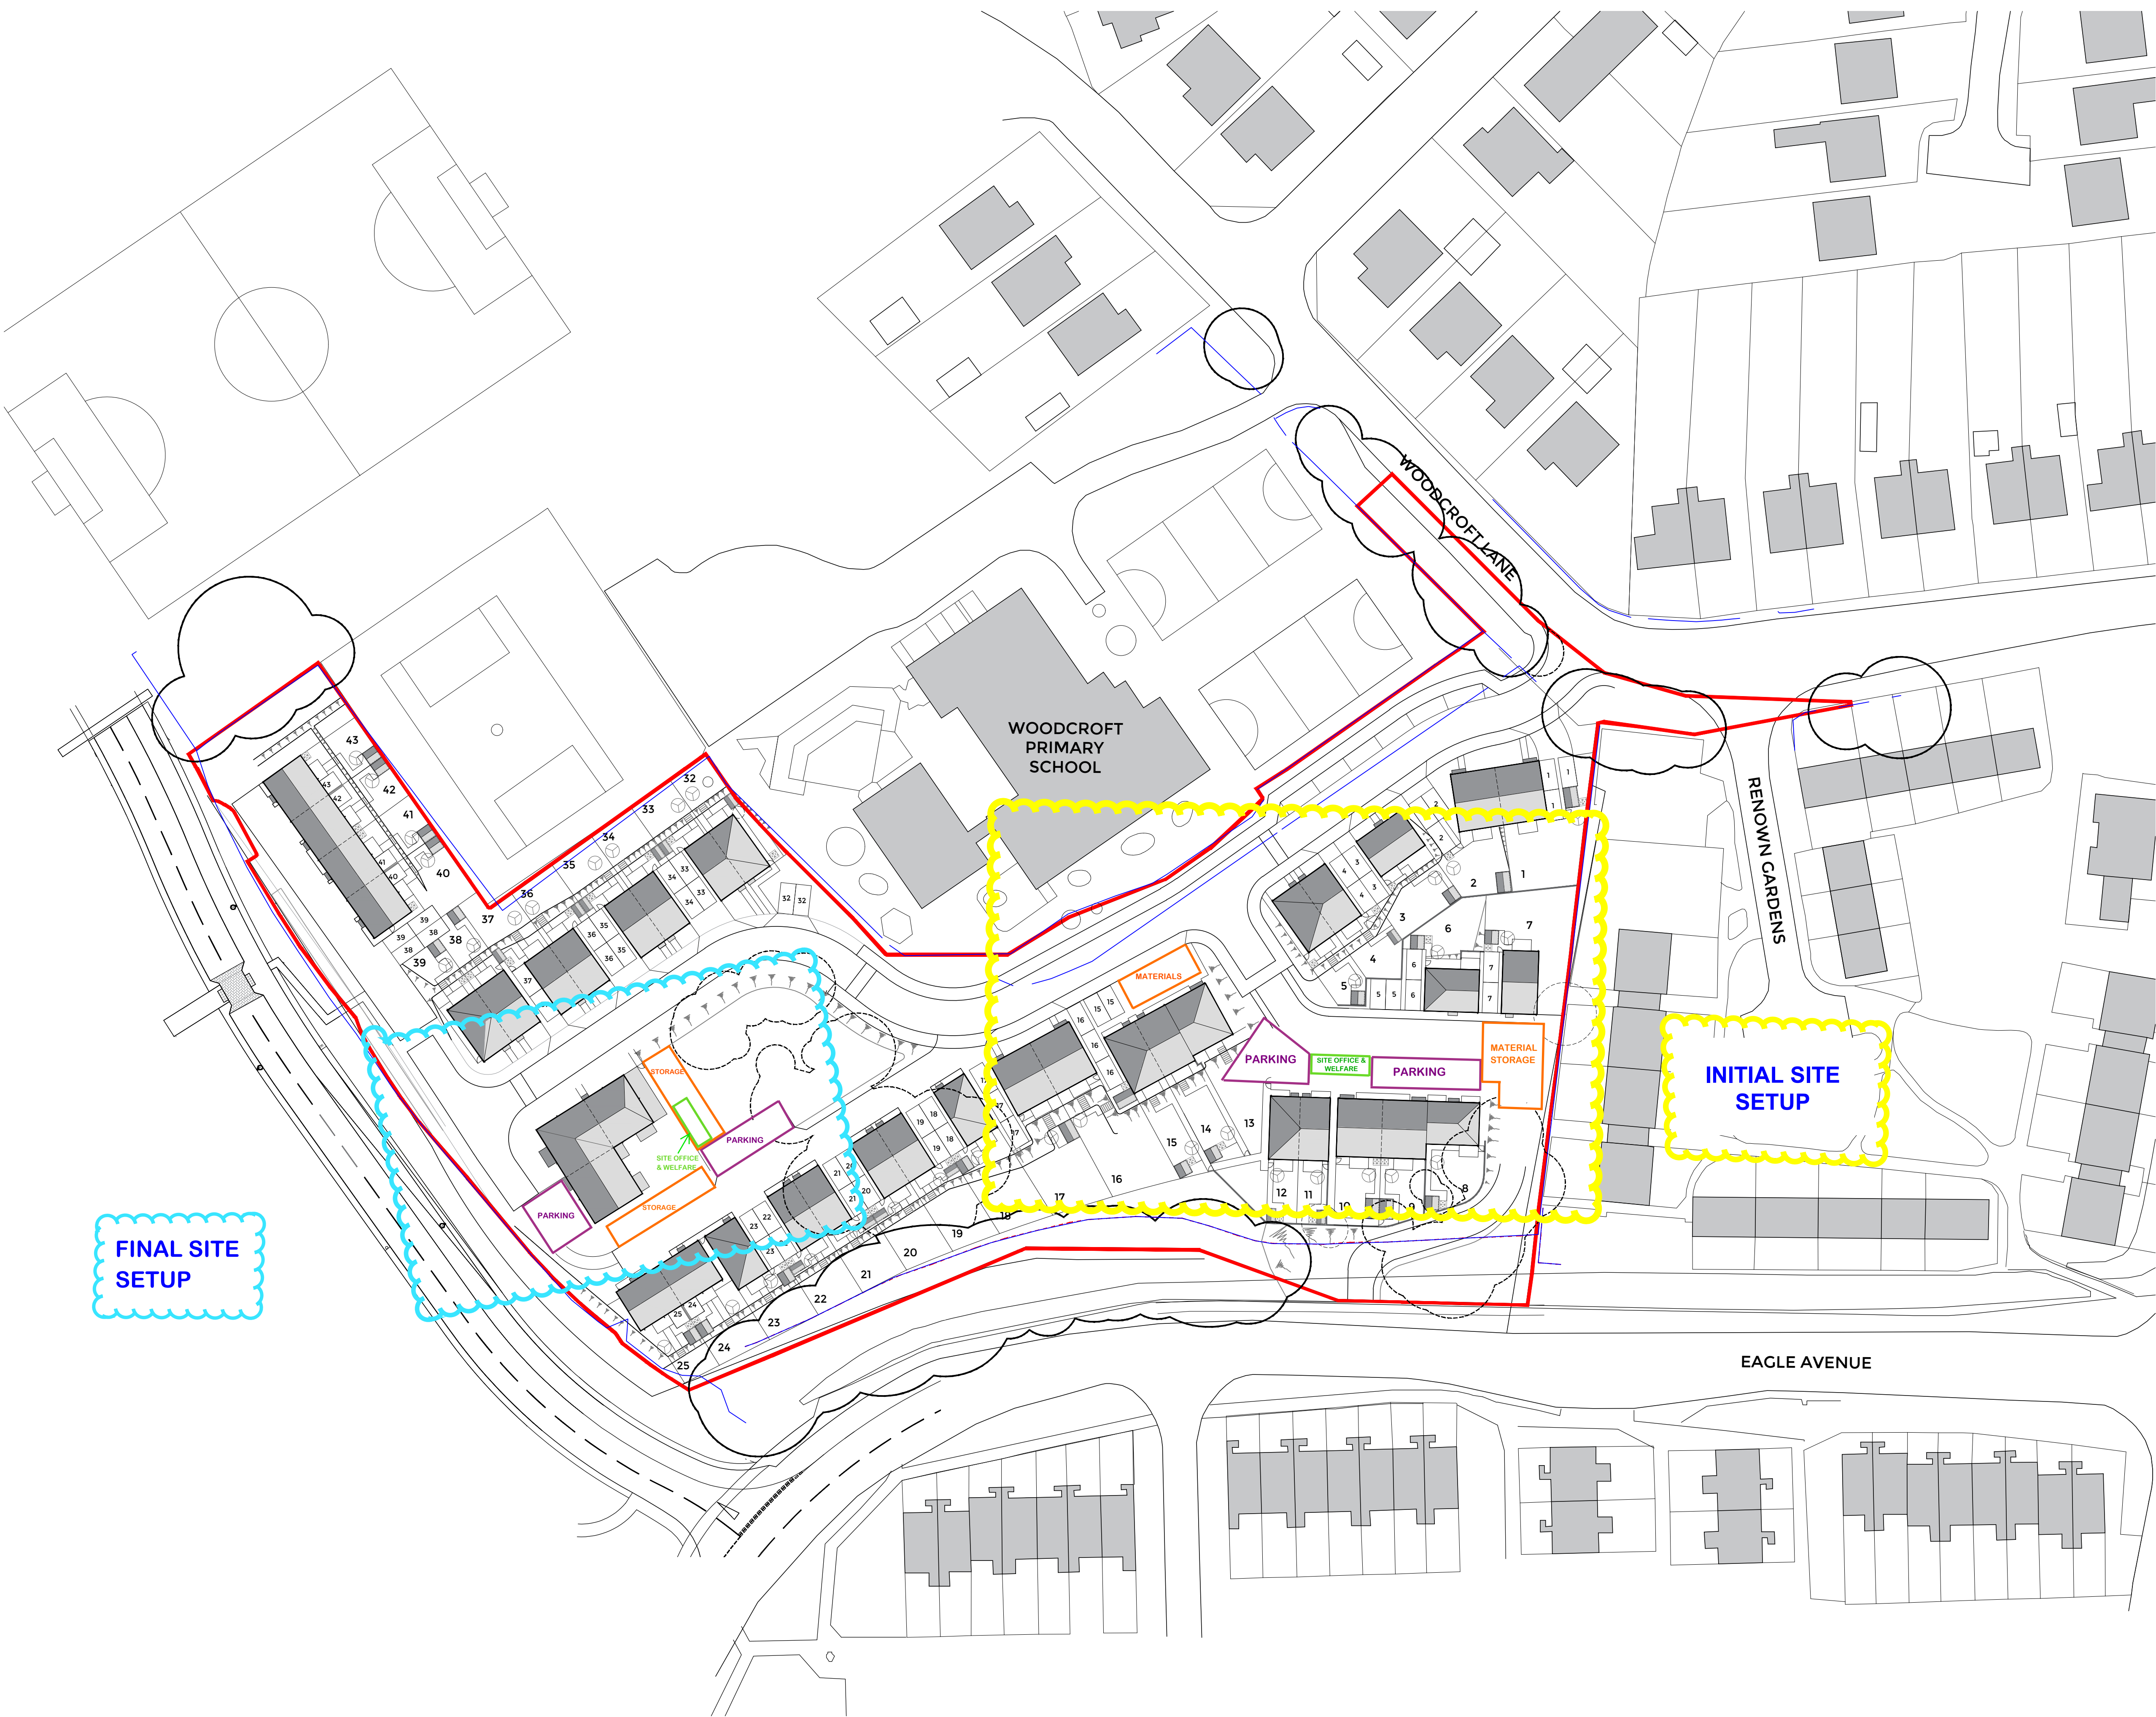

Key Information

- Fence line relating to topographical survey drawing number S418/0306/P/0001

- Red line relating to Ownership boundary drawing number A/13/732 provided by HCC

Note

This drawing is based is on the overlay of topographical survey drg no.S418/0306/P/0002 - Warner Surveys, OS data drg no. E793/2007/500 - Site Survey on OS, Section 38 general arrangement - Road_drg no. 17-110/1100 -Odyssey.

The red line is based on the site boundary from Hampshire County Council Property Services, drg no. A/13/732, which has then been amended to follow fence lines on the topo survey.

SITE SETUP PLAN TO SHOW

1. VEHICLE PARKING ON SITE;
2. MATERIAL STORAGE;
3. SITE OFFICE & WELFARE ACCOMODATION

G	06-03-19	Plot 13,14,15 rear gardens amended to suite engineer feedback. Site Boundary amended to include road. Rear emergency access road realigned.	JG	PF
F	19-02-19	Plot 13 adjoined to plots 14,15. Footpaths, sheds, dryers, patios added to rear garden, site plan amended to suite.	JG	PF
E	13-02-19	Plots 7 changed to House Type D, parking reorganised SE of site, House Type E re sized to be 1m deeper, roof pitches added	JG	PF
D	22-01-19	Plots 1,2,6,7 re-orientated to suit engineers notes, minor parking layout amendment for mix flats.	JG	PF
C	11-01-19	Updated topographical survey	JG	PF
B	04-01-19	Redesign of road, plots re-arranged to suite	JG	PF
A	03-01-19	Layout change for Plots 8,9,10,11,12, car parking added to east of site	JG	PF
Rev.	Date	Description	Drawn	Check

BOYLE+SUMMERS

ARCHITECTURE AND MASTERPLANNING

Canute Chambers

Canute Road

Southampton

Hampshire

SO14 3AB

Client	Exbury Homes Ltd.
Project	Woodcroft Lane, Waterlooville
Title	Proposed Site Plan

Project	Originator	Volume	Level	Type	Role	Series	Number	Suitability	Revision
WLW	BSL	-	ZZ	-	XX	-	DR	-	A
2001	-	DF	-	-	-	-	-	-	G

B+S Ref.	Date	Scale @ A1	Drawn	Checked
17053	Mar 2019	1:500	JG	PF

Tel: 023 8063 1432

www.boyleandsummers.co.uk

Other than for the purposes of planning, do not scale these drawings. Use written dimensions only. All dimensions to be checked on site prior to commencement of work.

This drawing is © Boyle+Summers Ltd and may not be reproduced, copied or altered in any way without written authority.

