

NOTES


Do not scale dimensions from this drawing except for Local Authority planning purposes.

The contractor is responsible for checking dimensions, tolerances and references. Any discrepancies to be verified with the Project Manager before proceeding with the works.


This drawing is copyright to DHP and may not be reproduced in any form without prior written consent.

All current drawings and specifications for the project must be read in conjunction with the designers hazard and environment assessment record.


Scale 1:1250

 

Scale 1:500

 

Site Plan 1:1250 @ A3

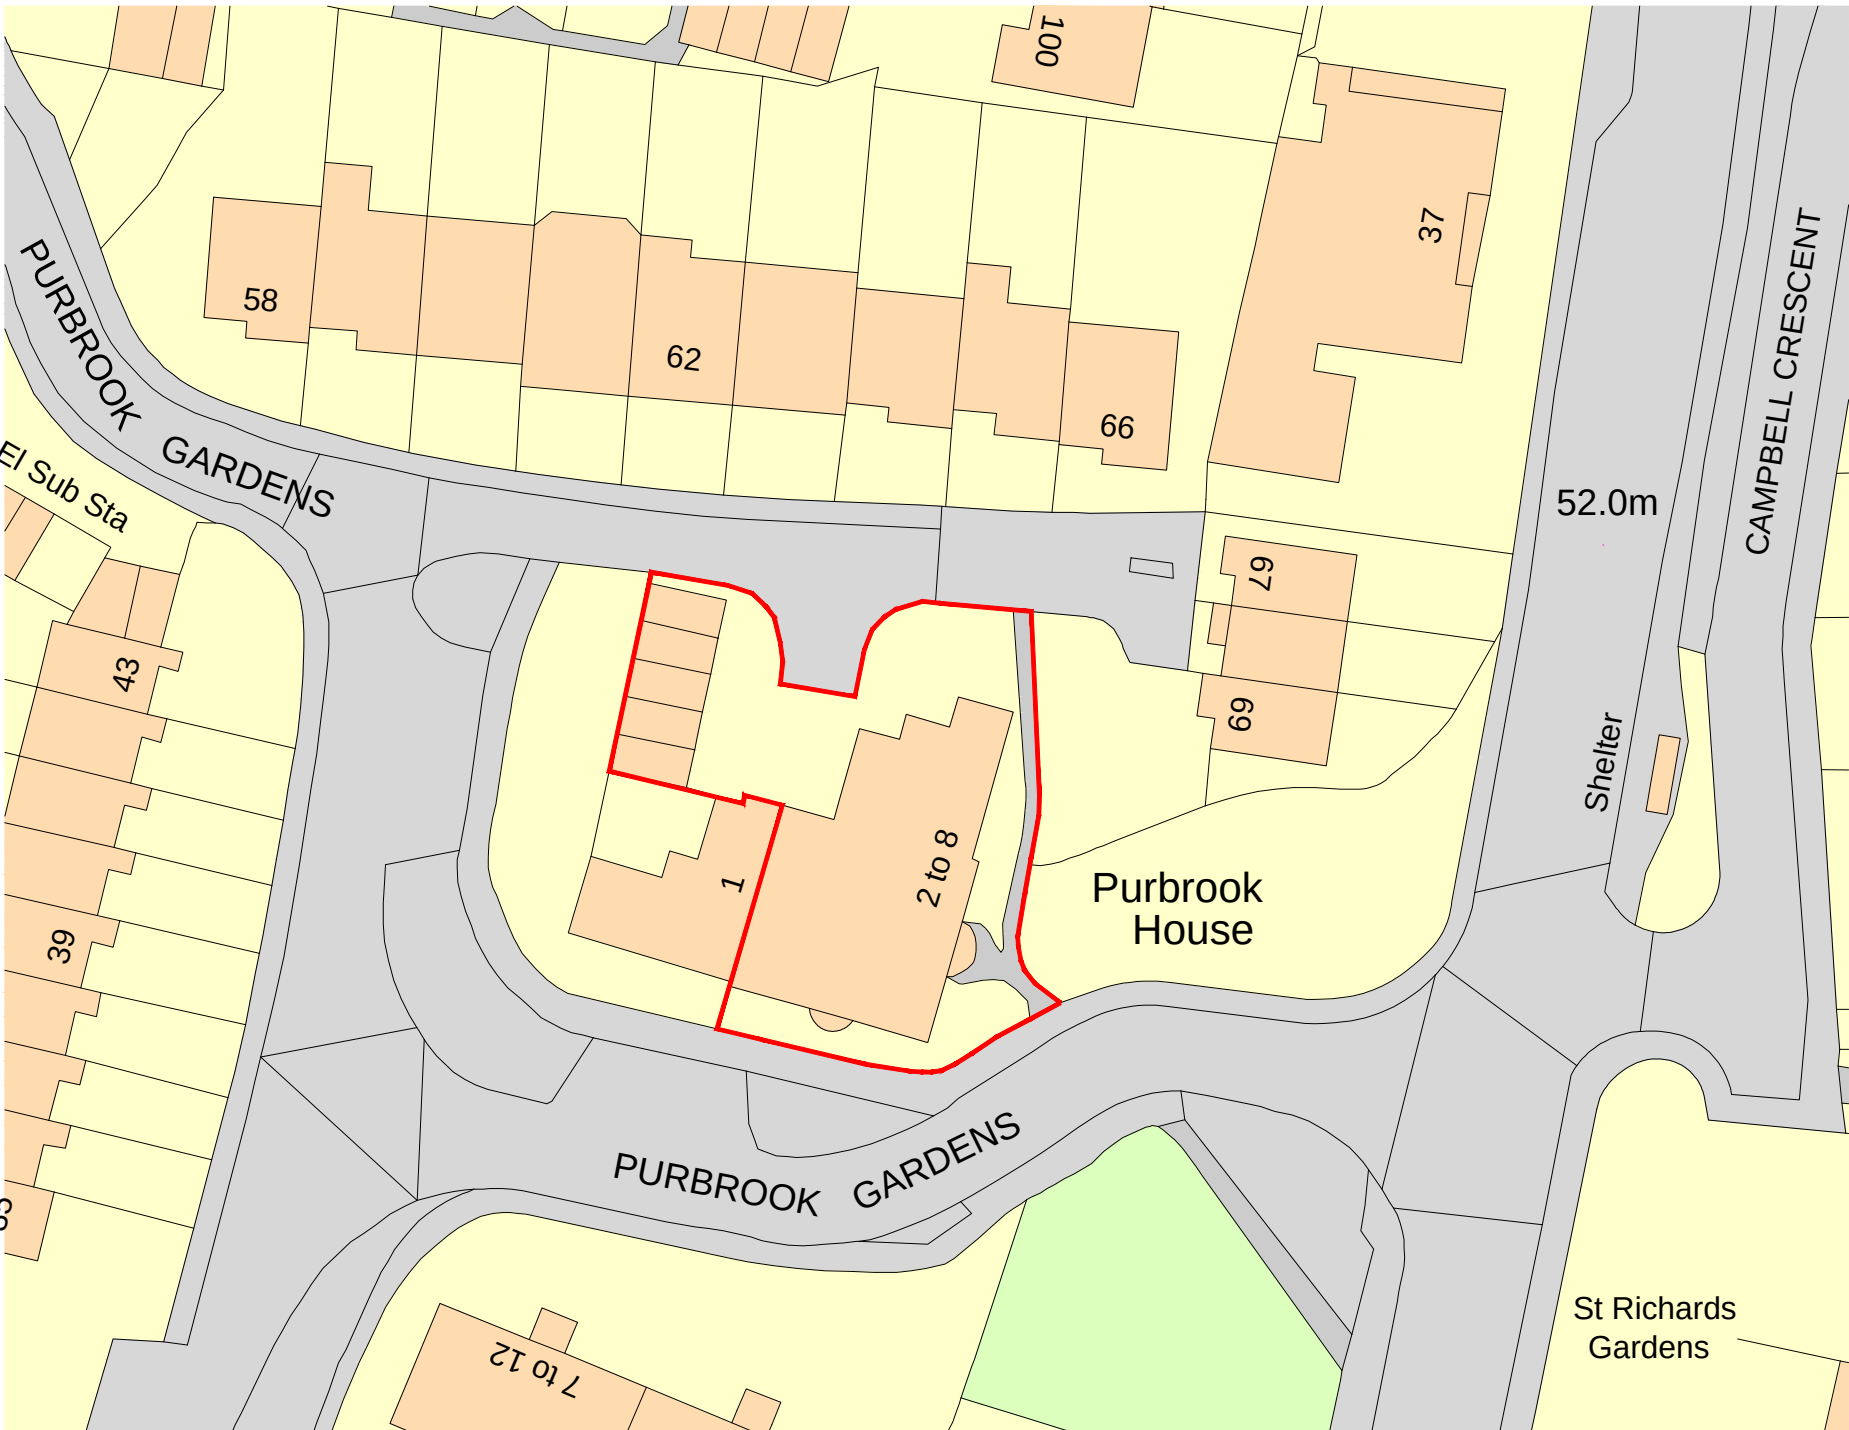

Block Plan 1:500 @ A3

243 Brooklands Road Weybridge Surrey KT13 0RH T 01932 850100 W www.dhpuk.co.uk 					Drawn By	CB	Date	24/10/18		Project Purbrook House London Road Purbrook Waterlooville	Drawing Site & Location Plan		
					Project Manager	CB	Scale	1:500 & 1:1250					
					Project No.		Drawing No.		Stage/Rev				
					5750		1000		P/0				
				Rev	Date	Description	Chk						