
 
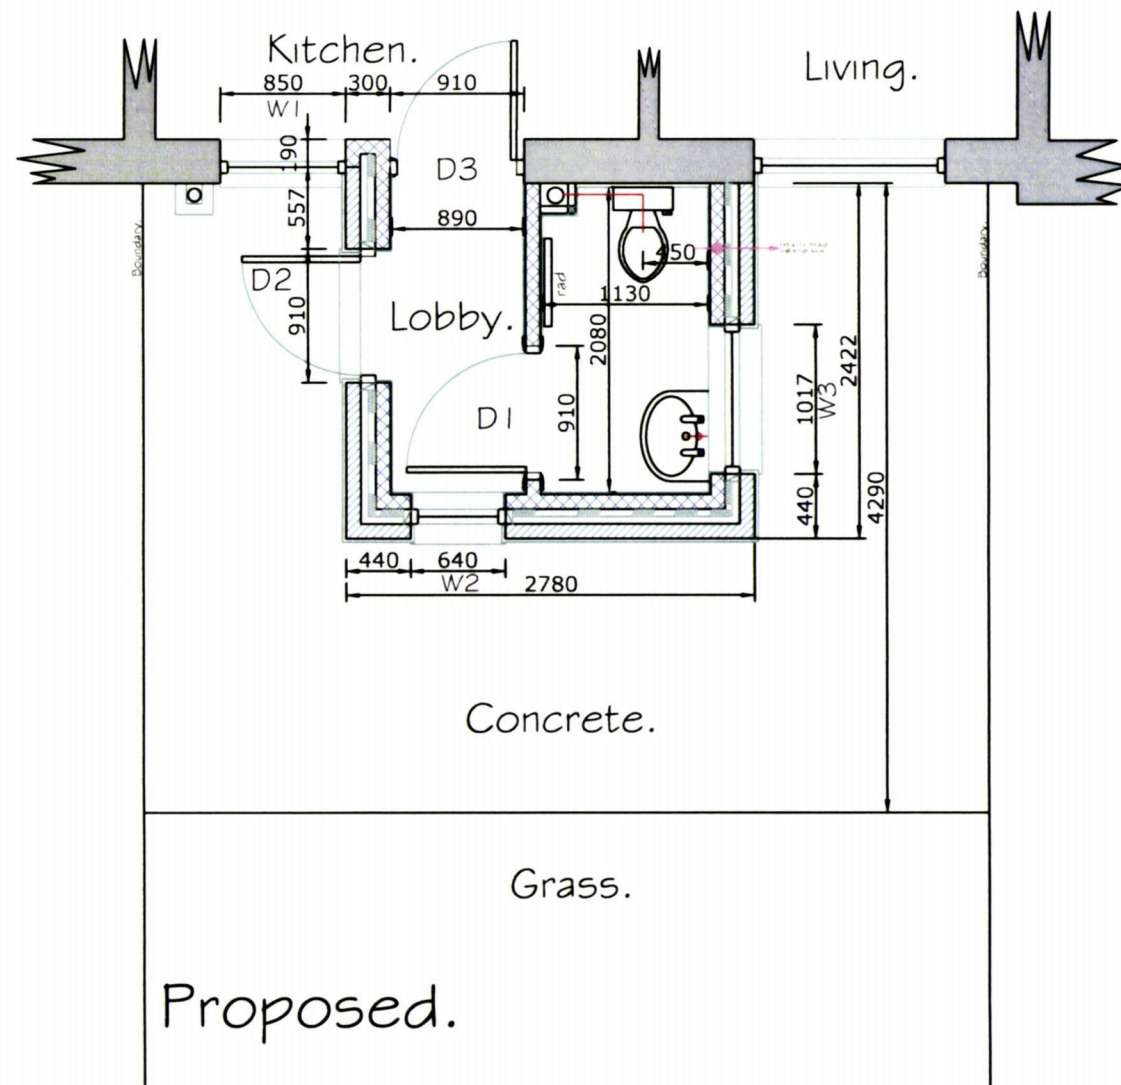


Do not scale.

HAVANT BOROUGH
COUNCIL
17 AUG 2018
RECEIVED

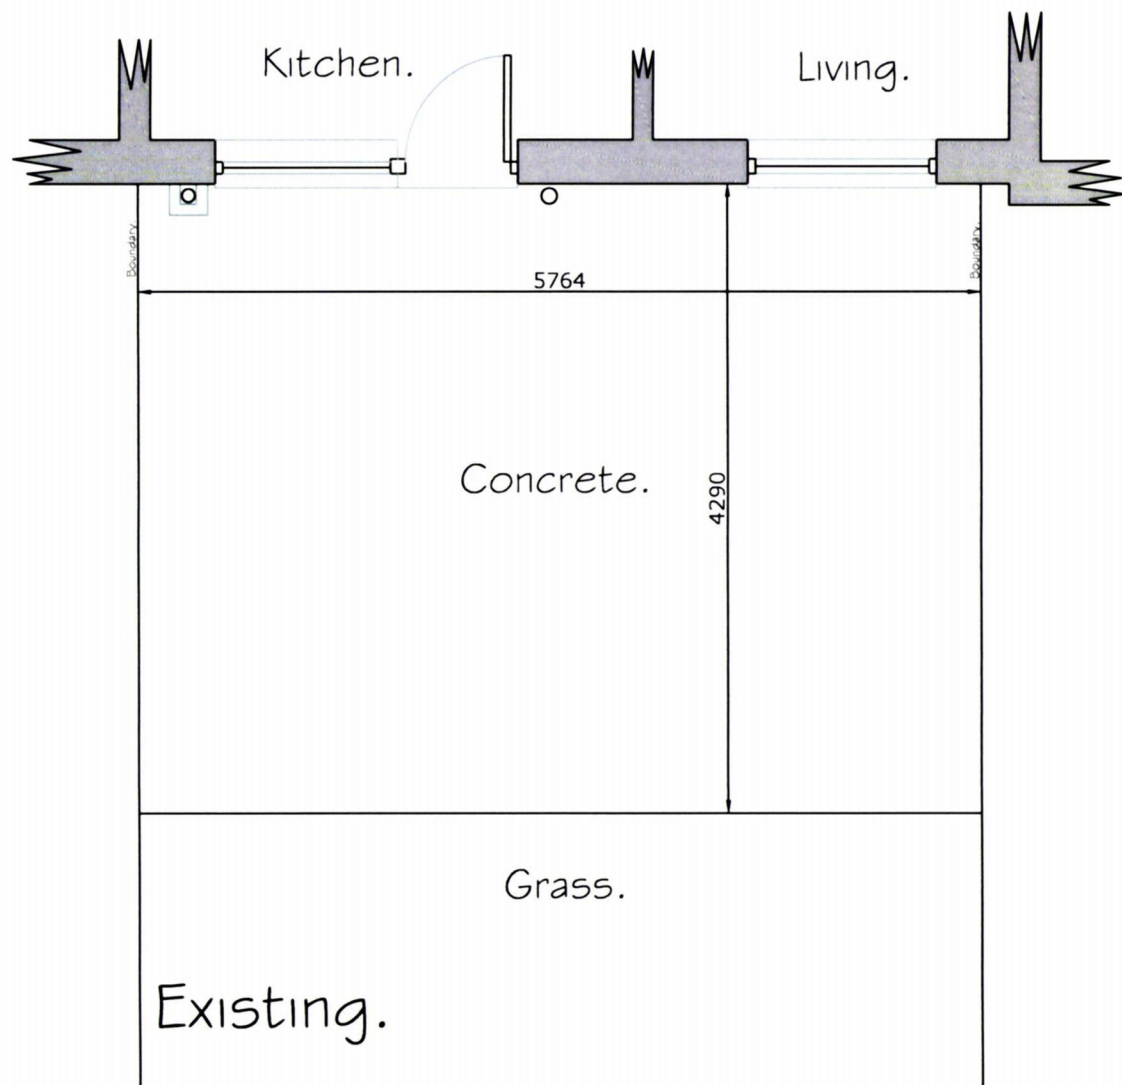

Job Title: Mr & Mrs Hooper, 28, Finchdean Road, Hampshire, PO9 4AA.	Scale: 1:50	Date: Aug' 18
	Drawn: R.K.	checked: --
 Millbrook HEALTHCARE	Drawing Title: Floor plans.	
	Drawing No: 003	Rev. --

Millenium House,
2A Sunrise Business Park,
Higher Shaftesbury Road,
Blandford, Dorset, DT11 8ST
Tel: 03330 030 010.