


D	2.11.18	DESIGN REVISIONS	notes:
E	16.11.18	DESIGN REVISIONS	1. this drawing is the copyright of PH Design and is not to be reproduced without consent.
F	17.4.19	PLANNING REVISIONS	2. the contractor is to check all dimensions and levels before site works commence and/or preparation of working drawings.
revision		date	amendment

A	3.9.18	DESIGN REVISIONS
B	2.10.18	DESIGN REVISIONS
C	18.10.18	DESIGN REVISIONS

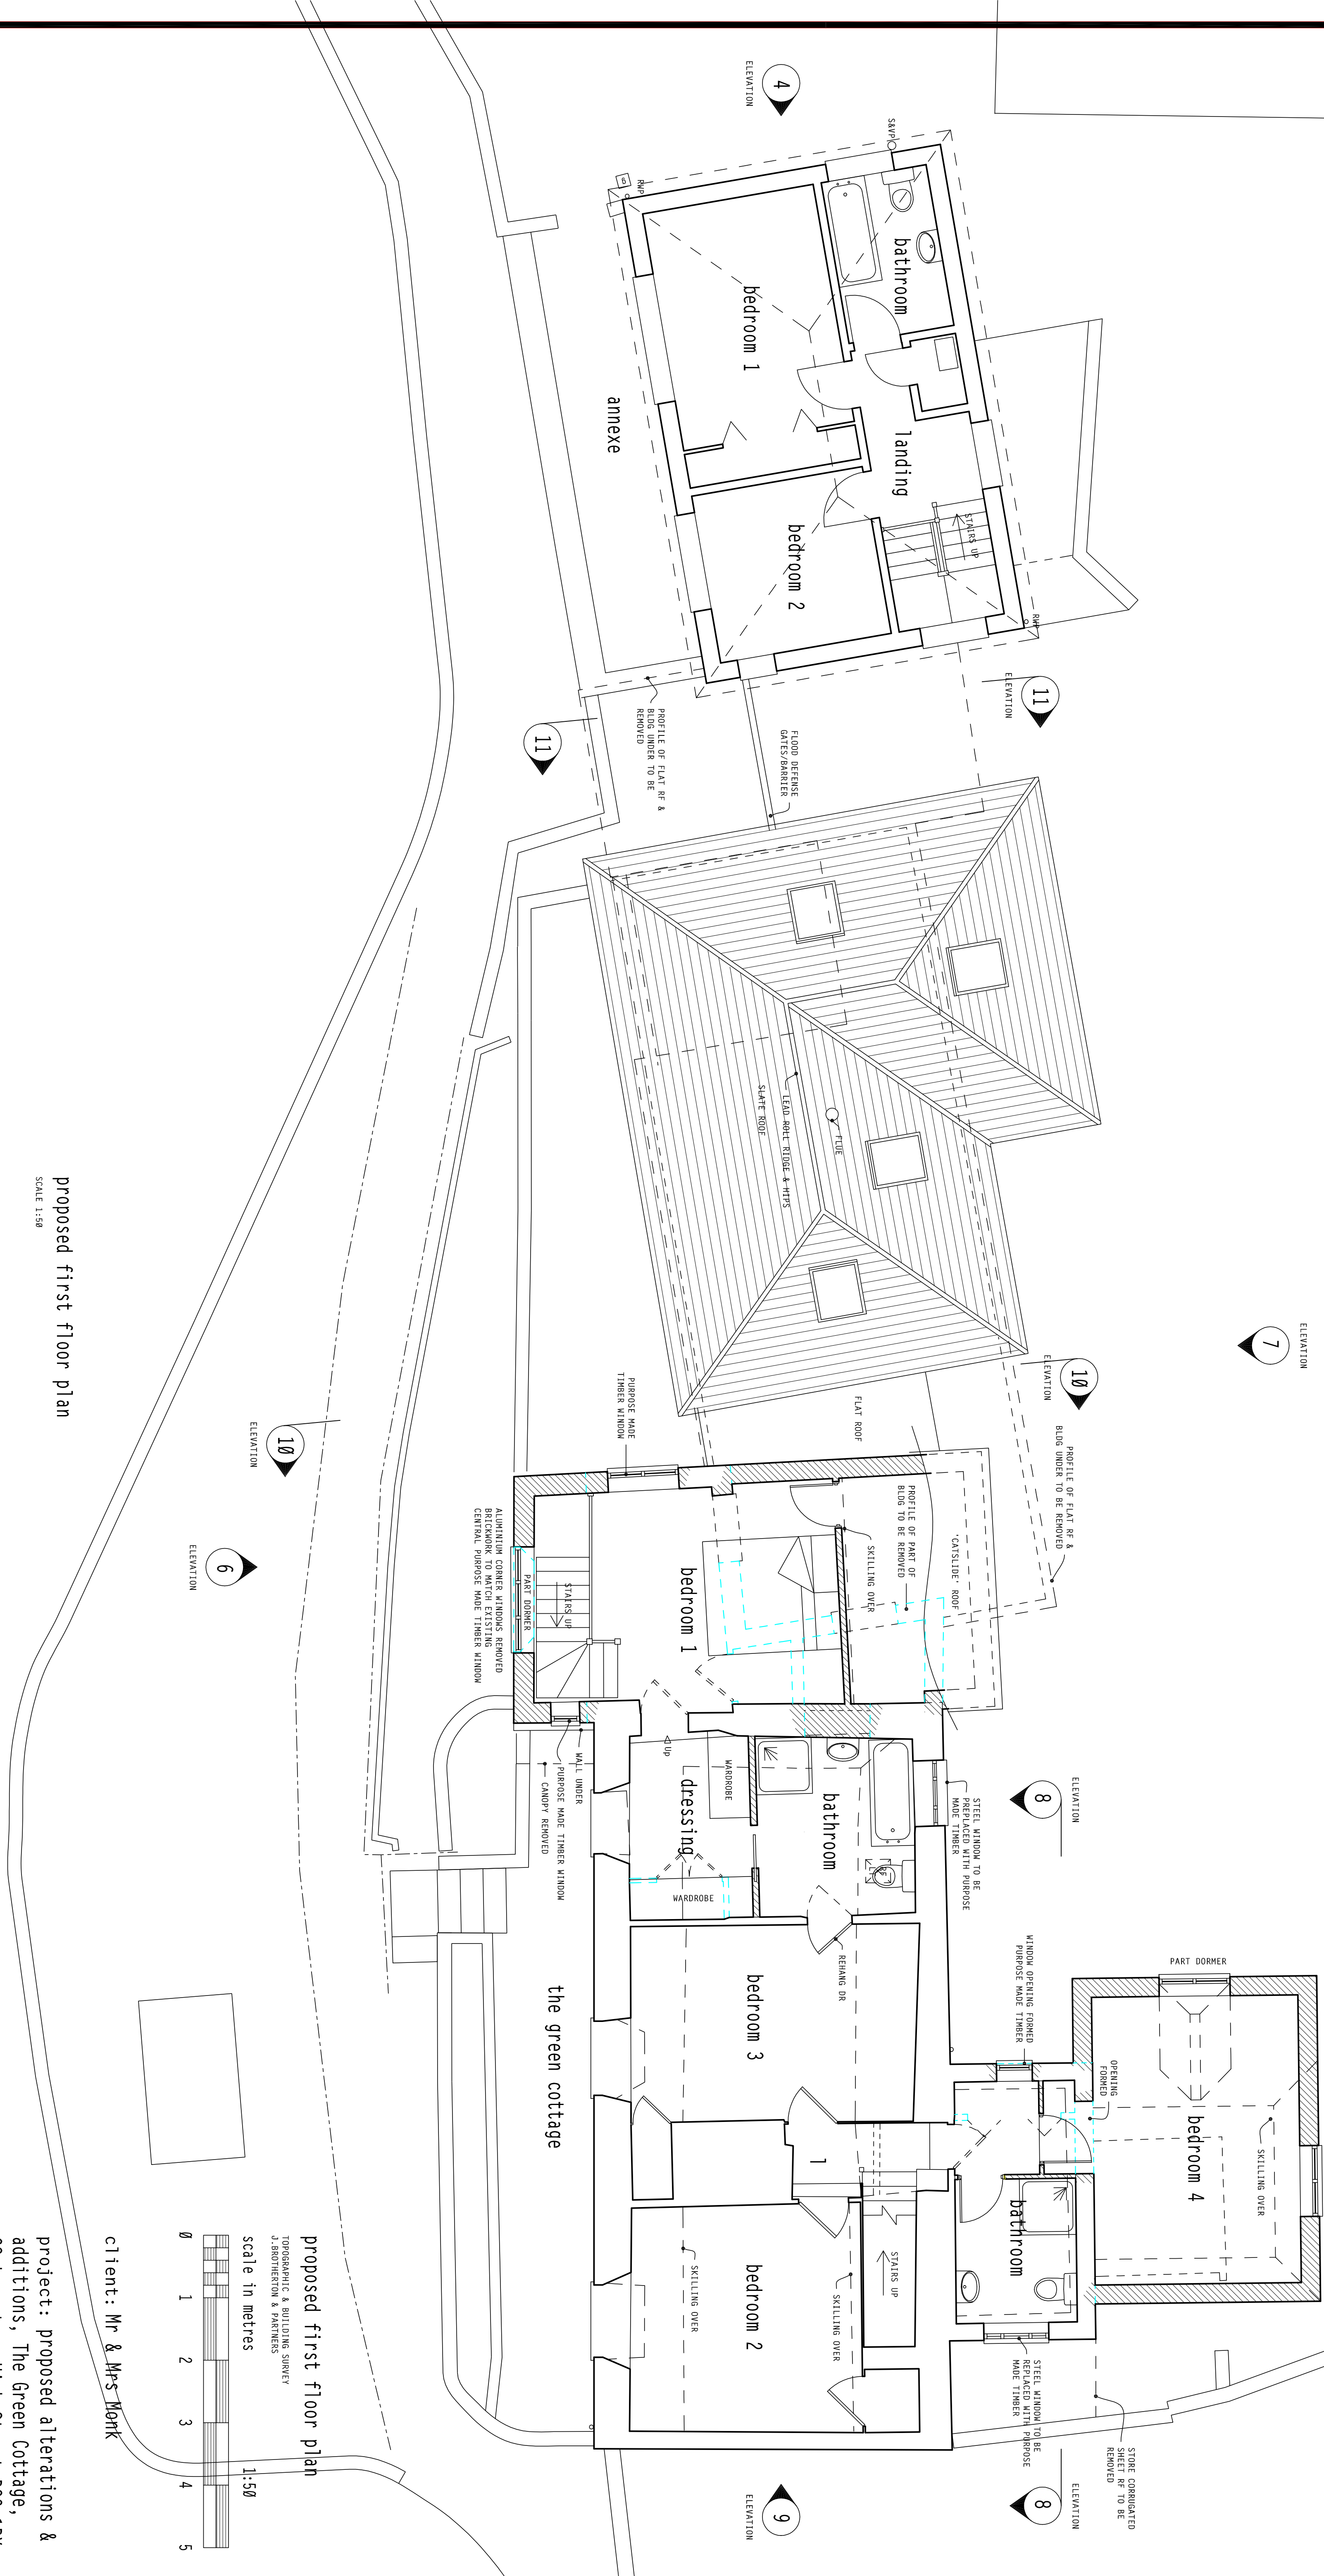

proposed first floor plan

SCALE 1:50

project: proposed alterations & additions, The Green Cottage, 23 Langstone High Street P09 1RY


client: Mr & Mrs Monk

proposed first floor plan

TOPOGRAPHIC & BUILDING SURVEY

J. BROTHERTON & PARTNERS

scale in metres

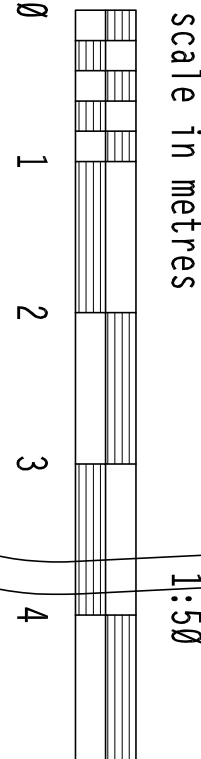

PH DESIGN

architectural consultants
3 chapel street chichester
w. sussex PO19 1BU
tel: (01243) 781760

project: 18/C04
drawing no: 5f
date: July 2018

