


[illegible]

0 1 2

5M

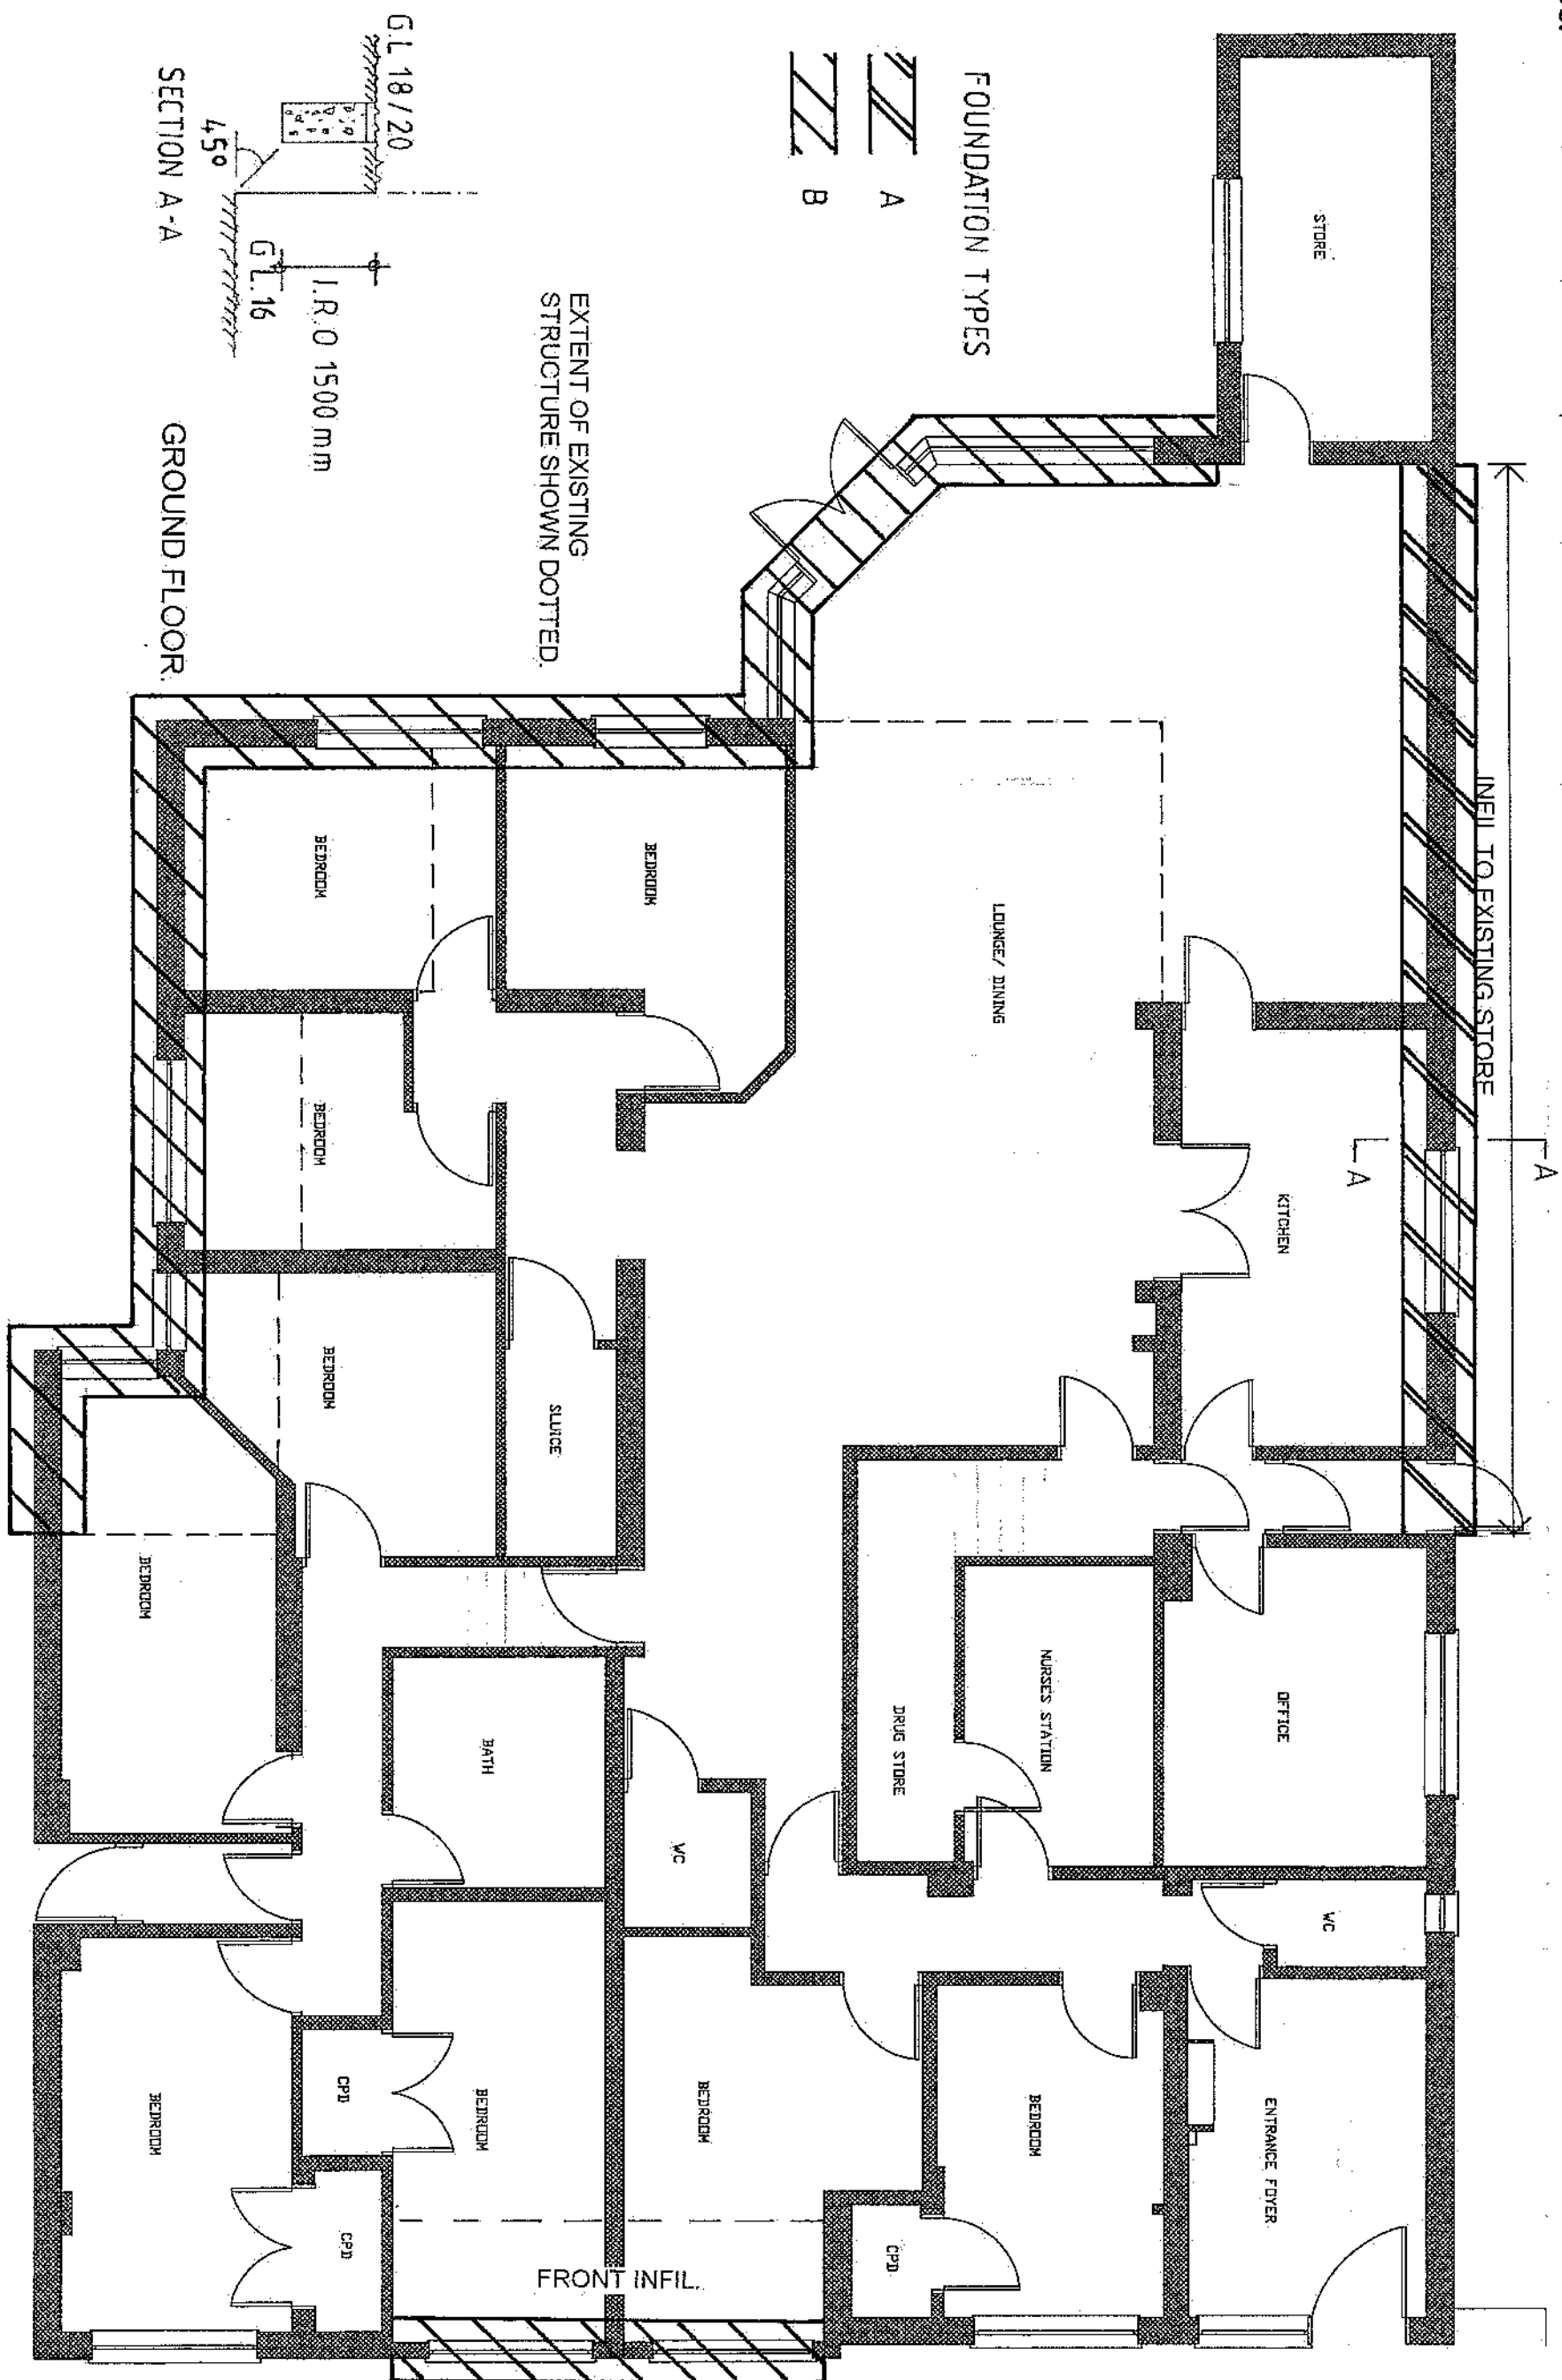

BAYNTH REST HOME.
18-20 BEVAN ROAD, WATERLOOVILLE
POB 904H.
PROPOSED GROUND FLOOR PLAN.
DRAWING NO. 174/BRH - 4 A/F
SCALE: 1/100. PAPER SIZE A3.