

23 Bath Road, Emsworth
PROPOSED

NOTES:


Dimensions to be checked on site before commencing work. Any discrepancies shall be reported to the architect immediately.

Do not scale from these drawings except for planning purposes.


Use figured dimensions only.

Where applicable this drawing is to be read in conjunction with other consultants' drawings.


All drawings to be read in conjunction with specification and all other drawings including structural engineer and mechanical and electrical drawings / specification

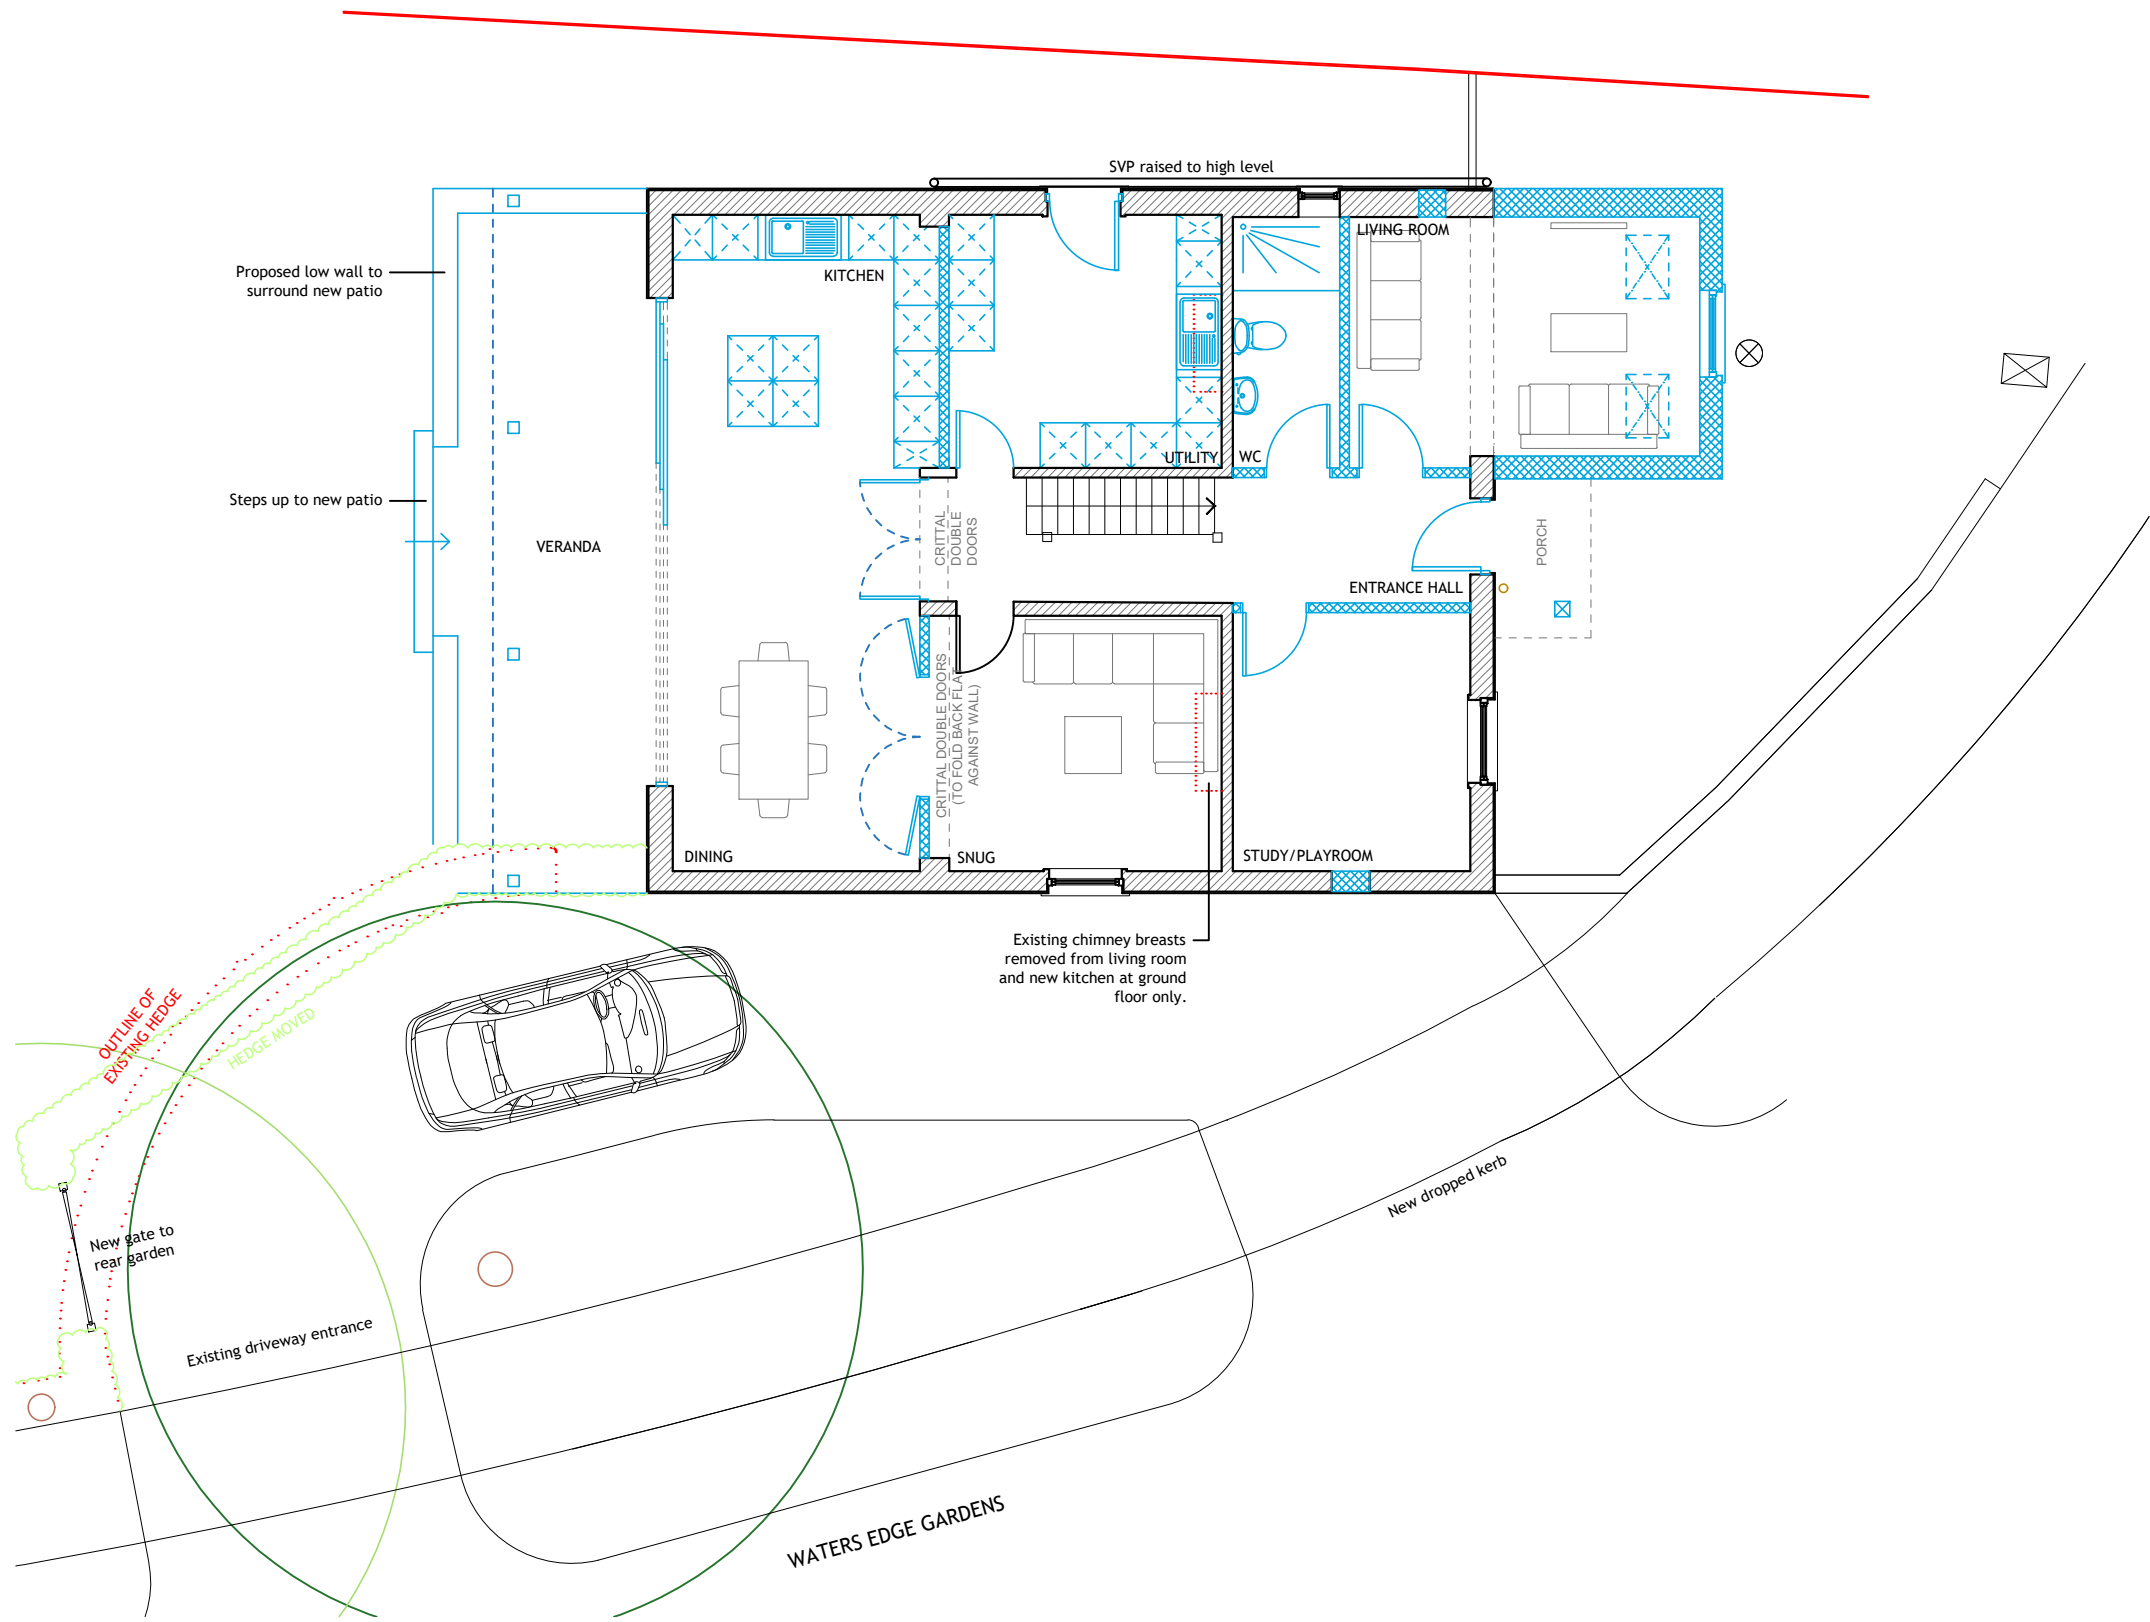

GROUND FLOOR
1:100

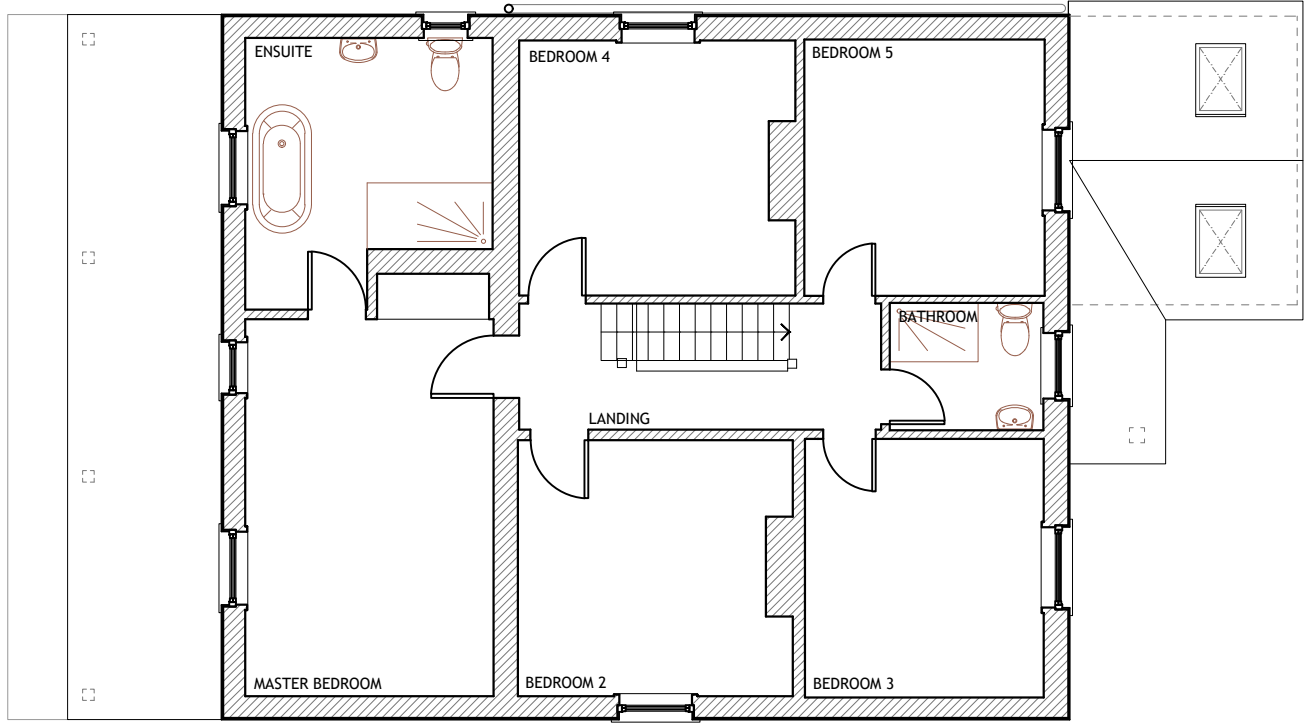


FIRST FLOOR
1:100

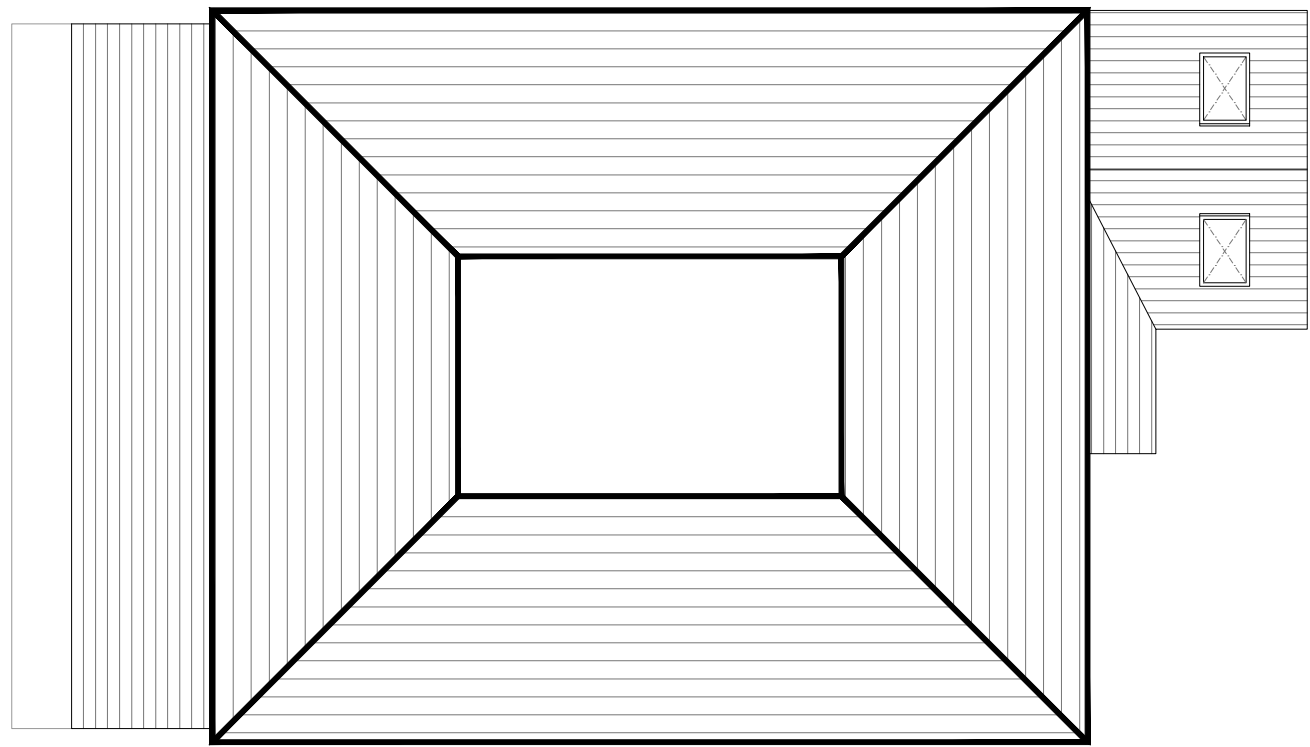

ROOF PLAN
1:100



REAR ELEVATION
1:100

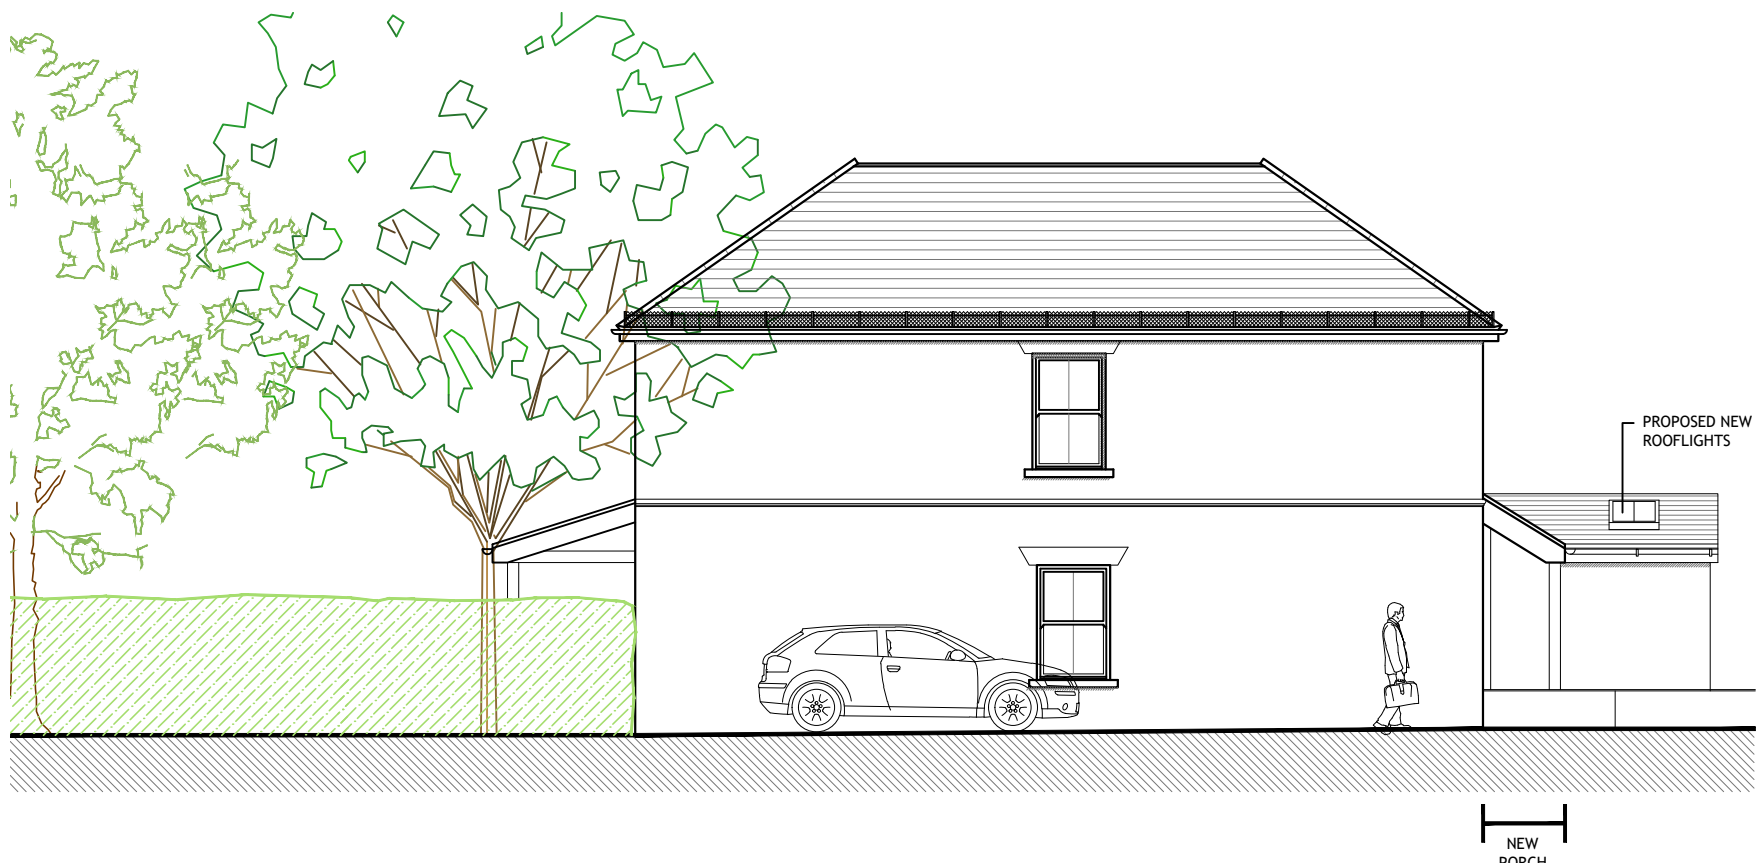


SIDE ELEVATION
1:100




FRONT ELEVATION
1:100



SIDE ELEVATION
1:100

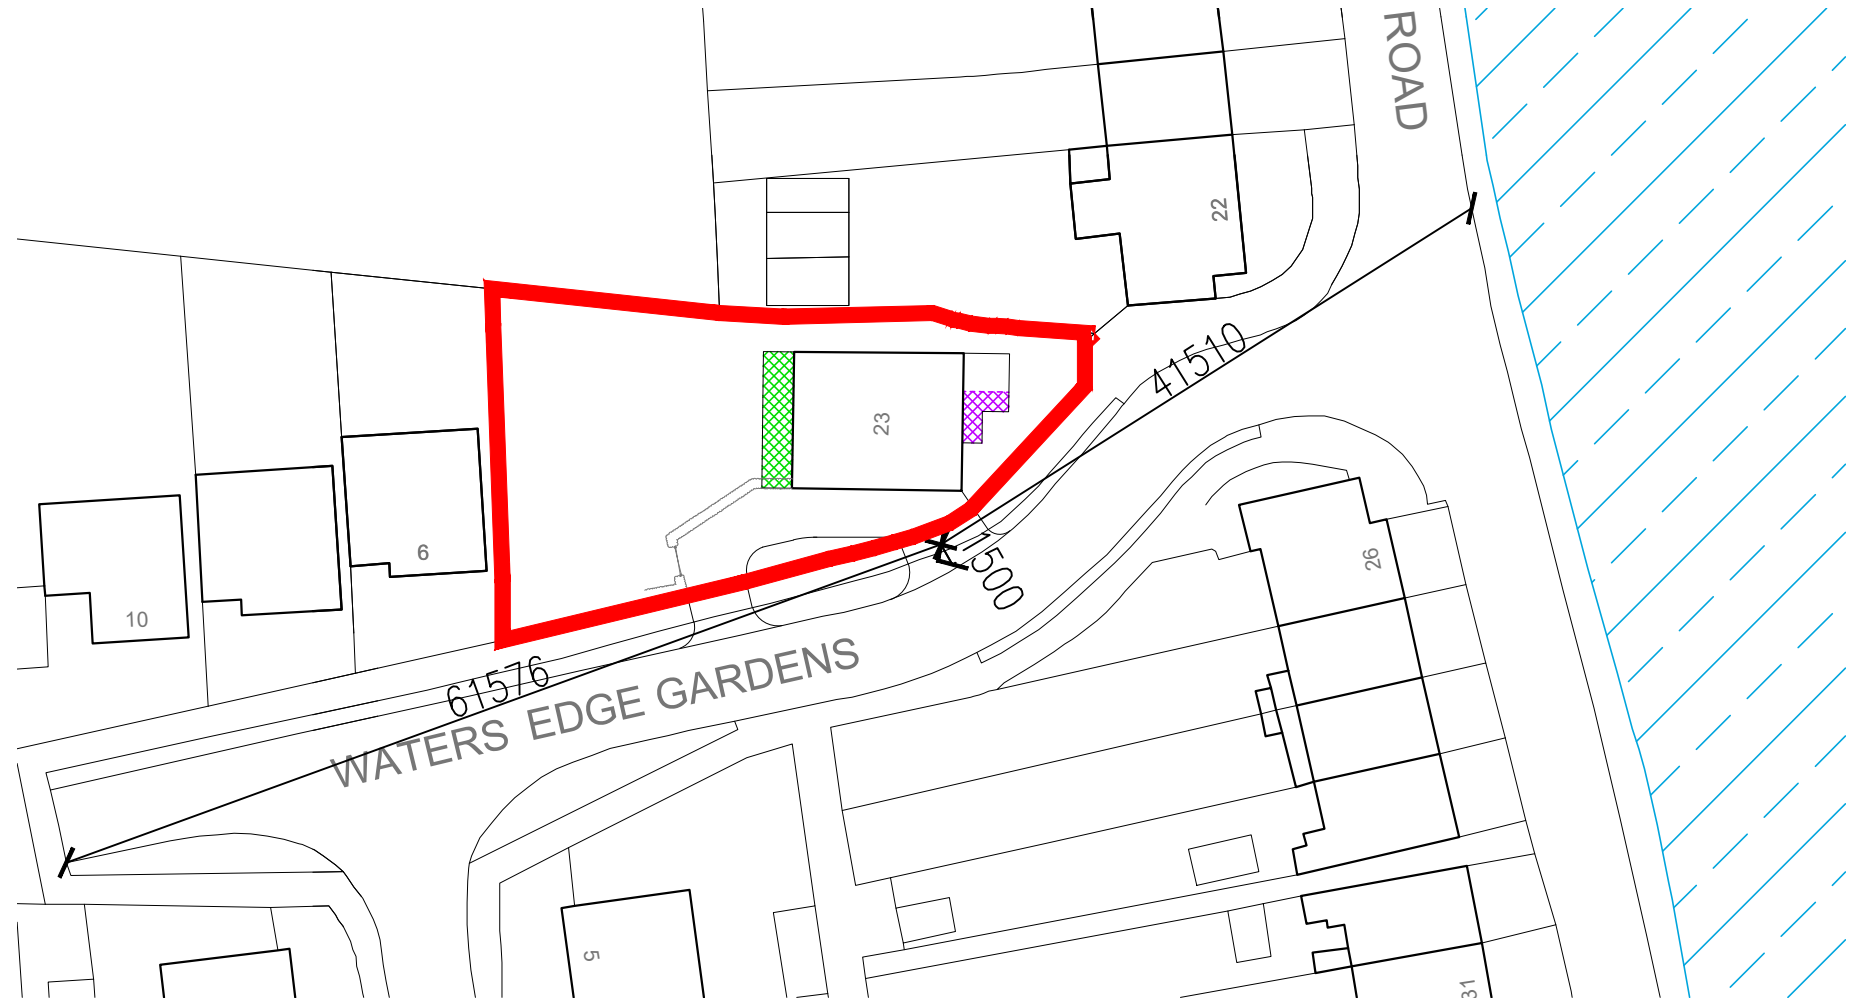

BLOCK PLAN
1:500
Ordnance Survey (c) Crown Copyright 2018. All rights reserved. Licence number 100022432

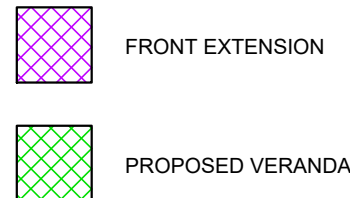

REV	DATE	AMENDMENT	DRAWN

hd
architects

Helyer Davies Architects Ltd
1 The Old Flour Mill,
Emsworth, PO10 7BT
01243 370 715
www.hdarchitects.co.uk mail@hdarchitects.co.uk

PROJECT
23 Bath Road
Emsworth
Hampshire
PO10 7EP

DRAWING
PROPOSED
Floor Plans
Elevations
Block Plan

SCALE
as noted @A1

DATE APRIL 2019	DRAWN TW
DRAWING NUMBER 18102-02	REVISION *

