


This drawing is the copyright of H.J.CONCEPTS LTD and may not be copied, altered or reproduced in any way without their written authority ©H J Concepts Limited 2017

Do not scale this drawing. Use written dimensions only. All dimensions shall be checked on site prior to commencement of work.

IF IN DOUBT ASK

DO NOT SCALE: This note may be omitted for **PLANNING PURPOSES ONLY**. Original documents only may be relied upon. Inaccuracies may occur due to printing, scanning and other forms of copying.

This drawing has been produced for **Mr & Mrs J Pike** for the works at **Northney Farm St Peter's Road Hayling Island PO11 0RX** and is submitted as part of a Prior Notification Application and is not intended for use by any other person or for any other purpose

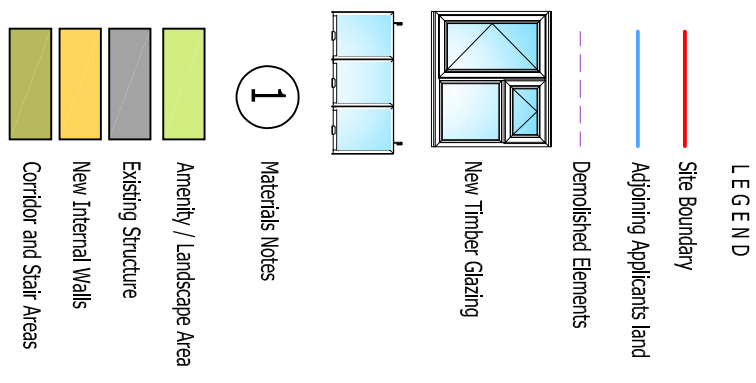

REV	DATE	DESCRIPTION	BY
C	04 Oct 18	Prior Notification Application Class Q (a) & (b)	
B	16 Mar 18	Prior Notification Application Class Q (a) & (b)	
A	22 Dec 17	Updated Details for review	
-	31 Aug 17	Prior Notification Application Class Q (a) & (b)	

H J CONCEPTS LTD	Mr & Mrs J Pike
Suite 100, Fareham Reach	Northney Farm Buildings
166 Fareham Road, Gosport,	St Peter's Road Hayling Island PO11 0RX
Hampshire, PO13 0FW	
Telephone: 01329 288684, Email: office@hjconcepts.co.uk	
STANDARD PROJECT TITLE	

Drawn: PH	Checked: PH
Date: Aug 17	Scale: 1:100, 1:250

Proposed Details	
Ground - First - Roof - Site Plans	

Project Ref: 17-1181 — PL 03	Revision: A1
------------------------------	--------------

