

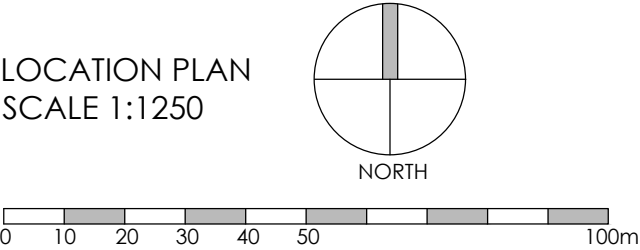


This drawing may be scaled with reference to the scale bar for planning application purposes only. Do not scale for any other purpose, use only annotated dimensions. All dimensions are to be checked by parties using the drawing, and any errors or omissions are to be reported to James Potter Associates Ltd.

Rev.	Date	Note	Author	Checked
-	dd/mm/yy	Note	XXX	XXX

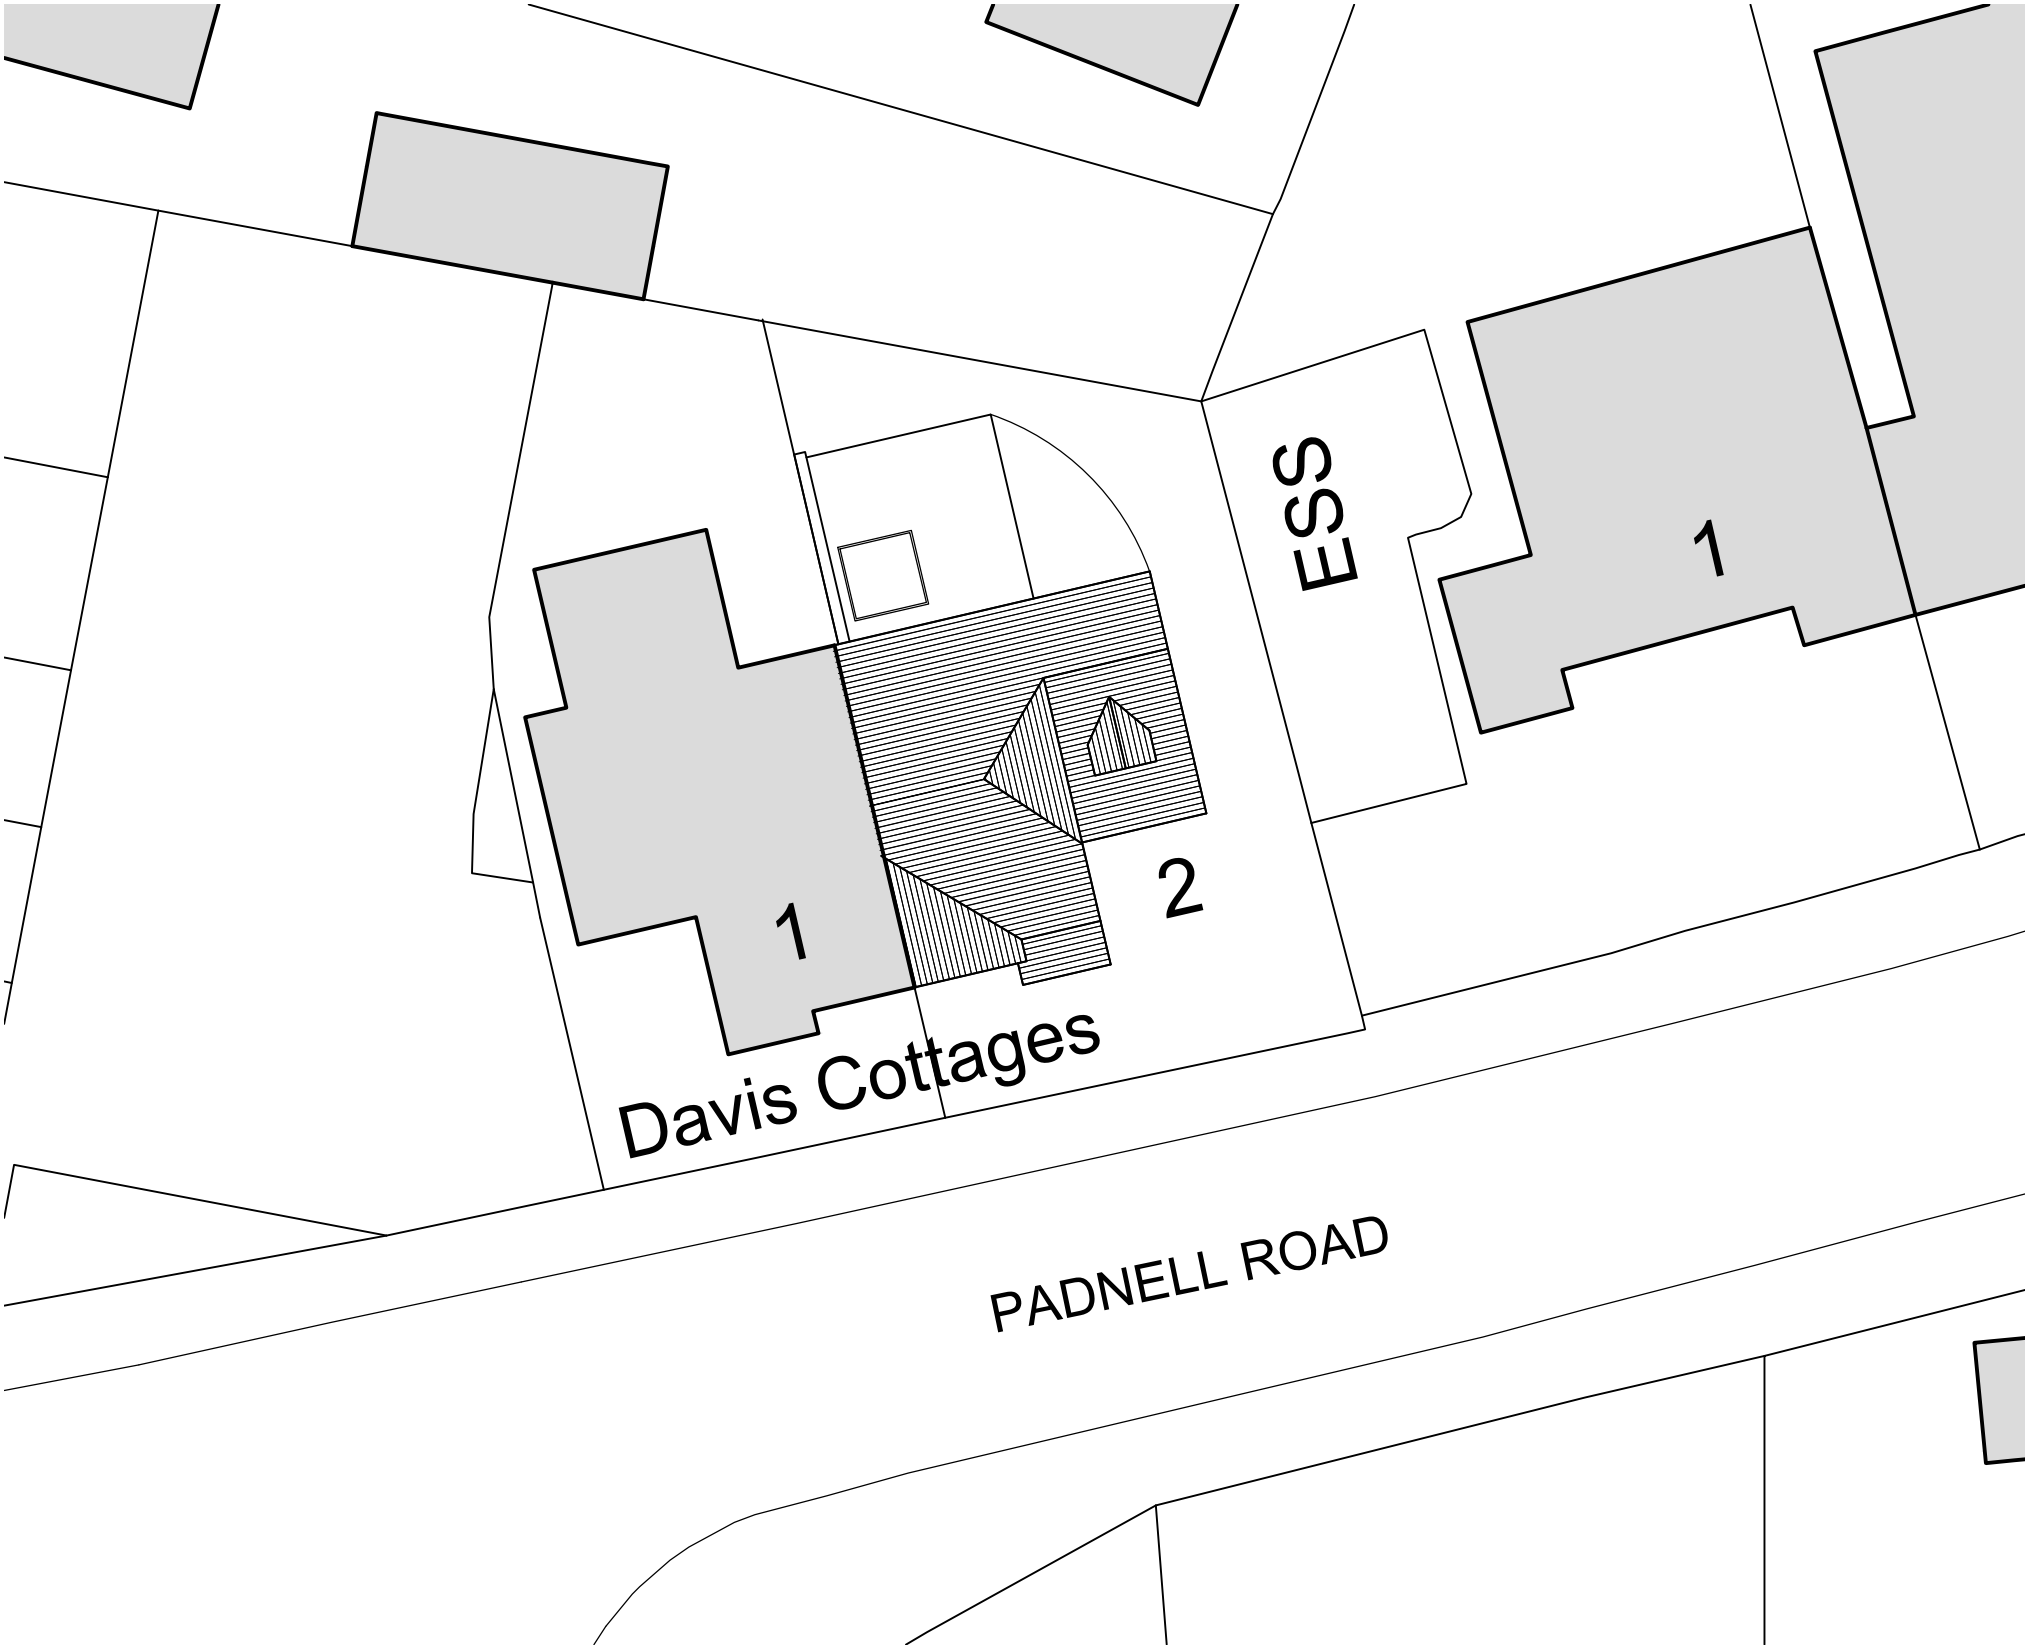


BLOCK PLAN
SCALE 1:200

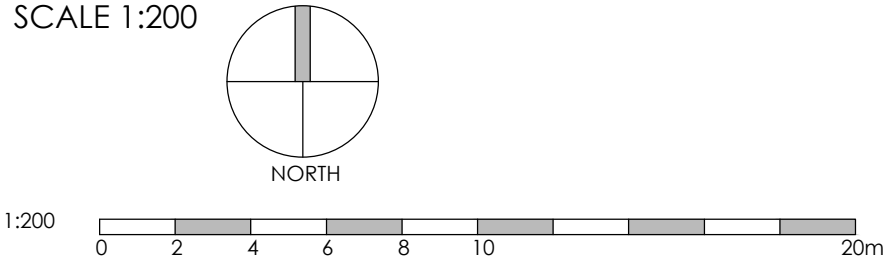


Project	SINGLE STOREY REAR EXTENSION 1B PADNELL ROAD, 2 DAVIS COTTAGES WATERLOOVILLE PO8 8DZ					Drawing	BLOCK AND LOCATION PLAN			
						Job-Dwg Number	18062-PL-001		Rev.	-
Client	MR & MRS WILLIAMS					 JAMES POTTER ASSOCIATES www.jpa.design JPA - PORTSMOUTH Suite 1, Winter Works, Rear of 119 Winter Road, SOUTHSEA, Portsmouth, PO4 8DS t. +44(0)2393 871 000				
Status	PLANNING									
Scale	1:200/1:1250		Sheet Size A3							
Author	RH	Checked	JP	Date	10/08/18					

This drawing may be scaled with reference to the scale bar for planning application purposes only. Do not scale for any other purpose, use only annotated dimensions. All dimensions are to be checked by parties using the drawing, and any errors or omissions are to be reported to James Potter Associates Ltd.

Rev.	Date	Note	Author	Checked
-	dd/mm/yy	Note	XXX	XXX

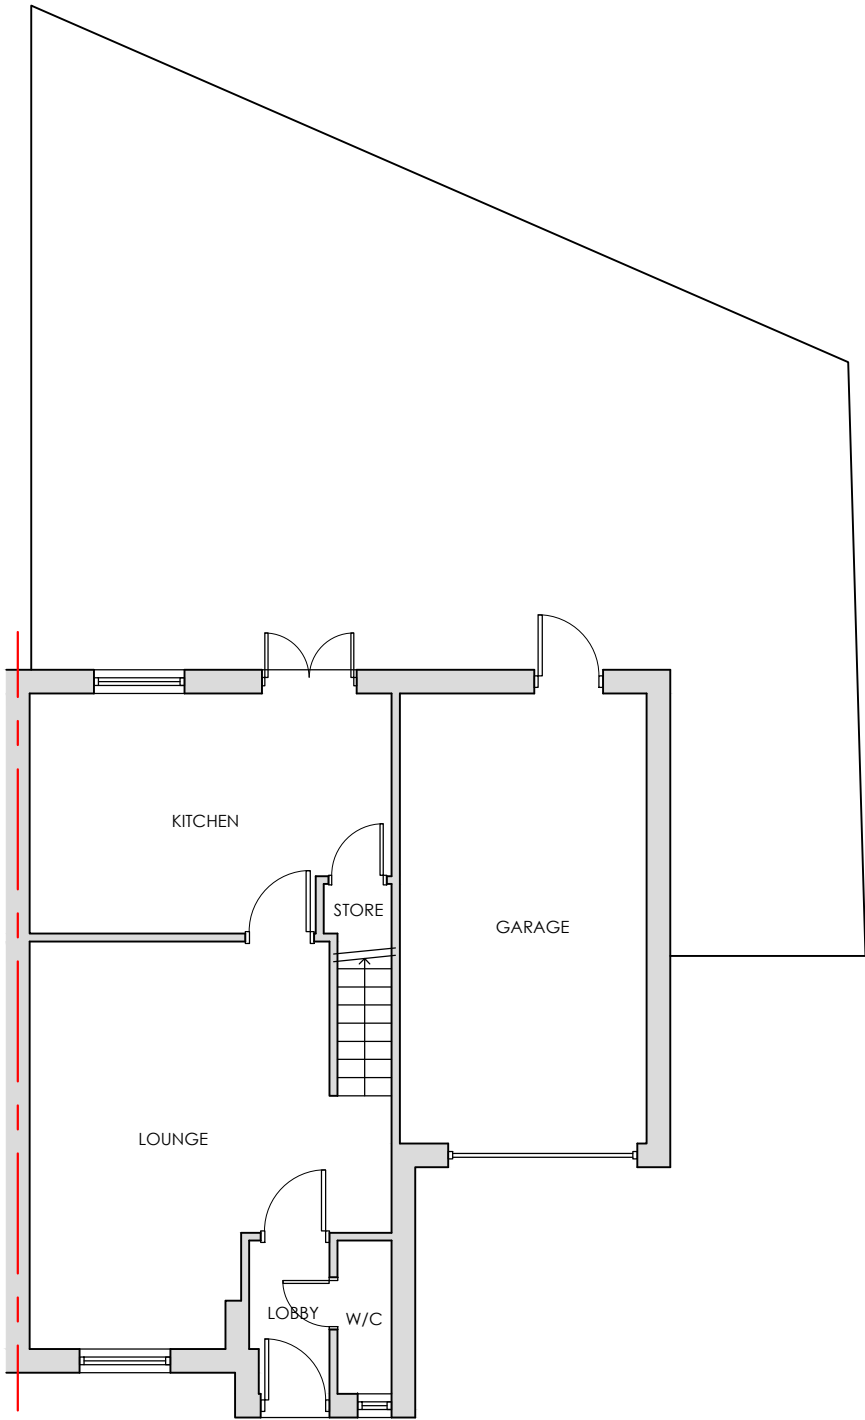


EXISTING GROUND FLOOR PLAN

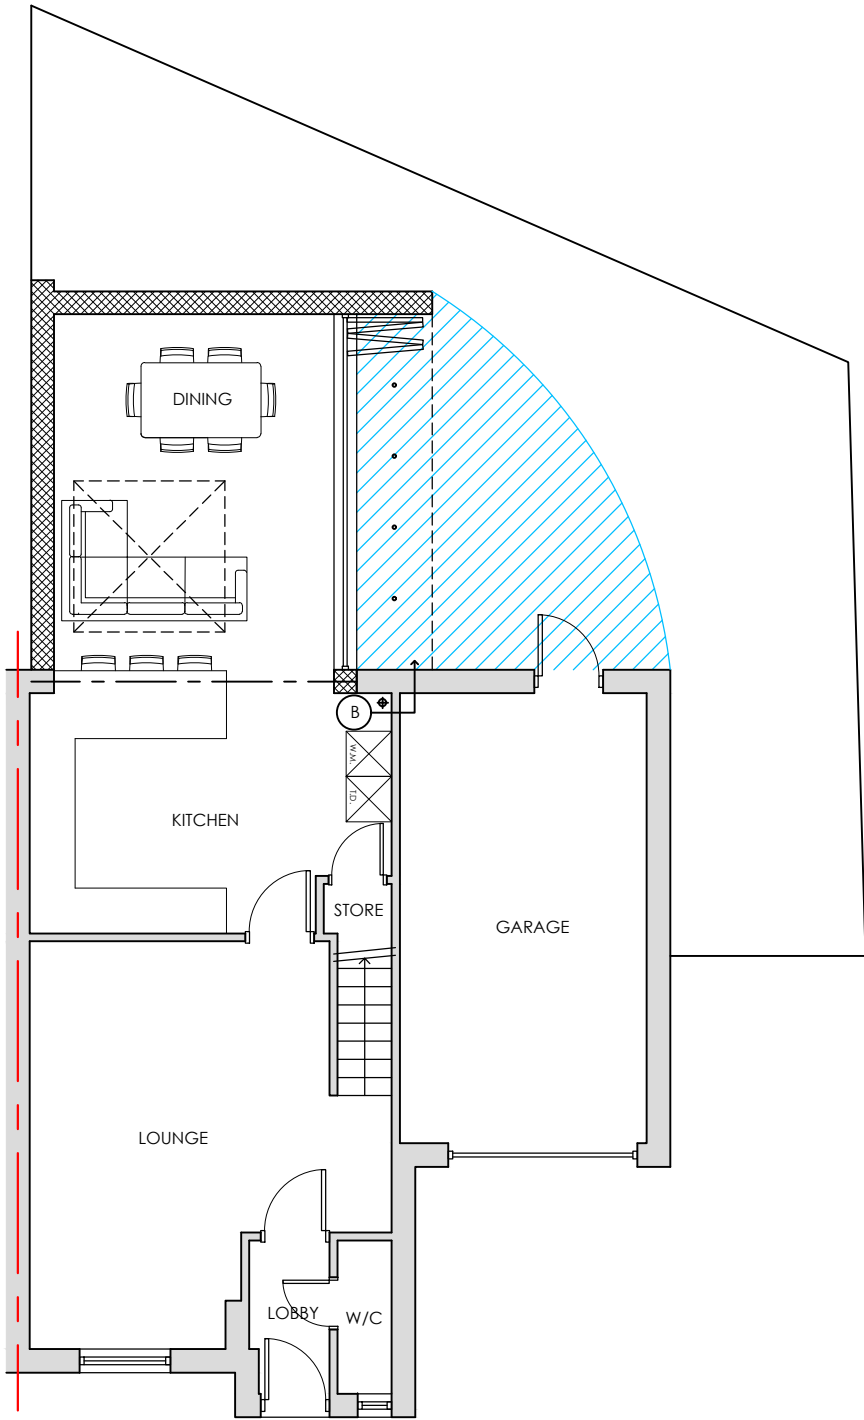

PROPOSED GROUND FLOOR PLAN

KEY


- Proposed new walls / partitions
- Proposed structural lintels & beams
- Existing walls / partitions
- Roof light above
- Level threshold
- Existing SVP

 


Project	SINGLE STOREY REAR EXTENSION 1B PADNELL ROAD, 2 DAVIS COTTAGES WATERLOOVILLE PO8 8DZ				Drawing	GROUND FLOOR PLANS			
					Job-Dwg Number	18062-PL-002		Rev.	-
Client	MR & MRS WILLIAMS				JPA JAMES POTTER ASSOCIATES www.jpa.design JPA - PORTSMOUTH Suite 1, Winter Works, Rear of 119 Winter Road, SOUTHSEA, Portsmouth, PO4 8DS t. +44(0)2393 871 000				
Status	PLANNING								
Scale	1:100		Sheet Size A3						
Author	RH	Checked	JP	Date	10/08/18				

This drawing may be scaled with reference to the scale bar for planning application purposes only. Do not scale for any other purpose, use only annotated dimensions. All dimensions are to be checked by parties using the drawing, and any errors or omissions are to be reported to James Potter Associates Ltd.

Rev.	Date	Note	Author	Checked
-	dd/mm/yy	Note	XXX	XXX

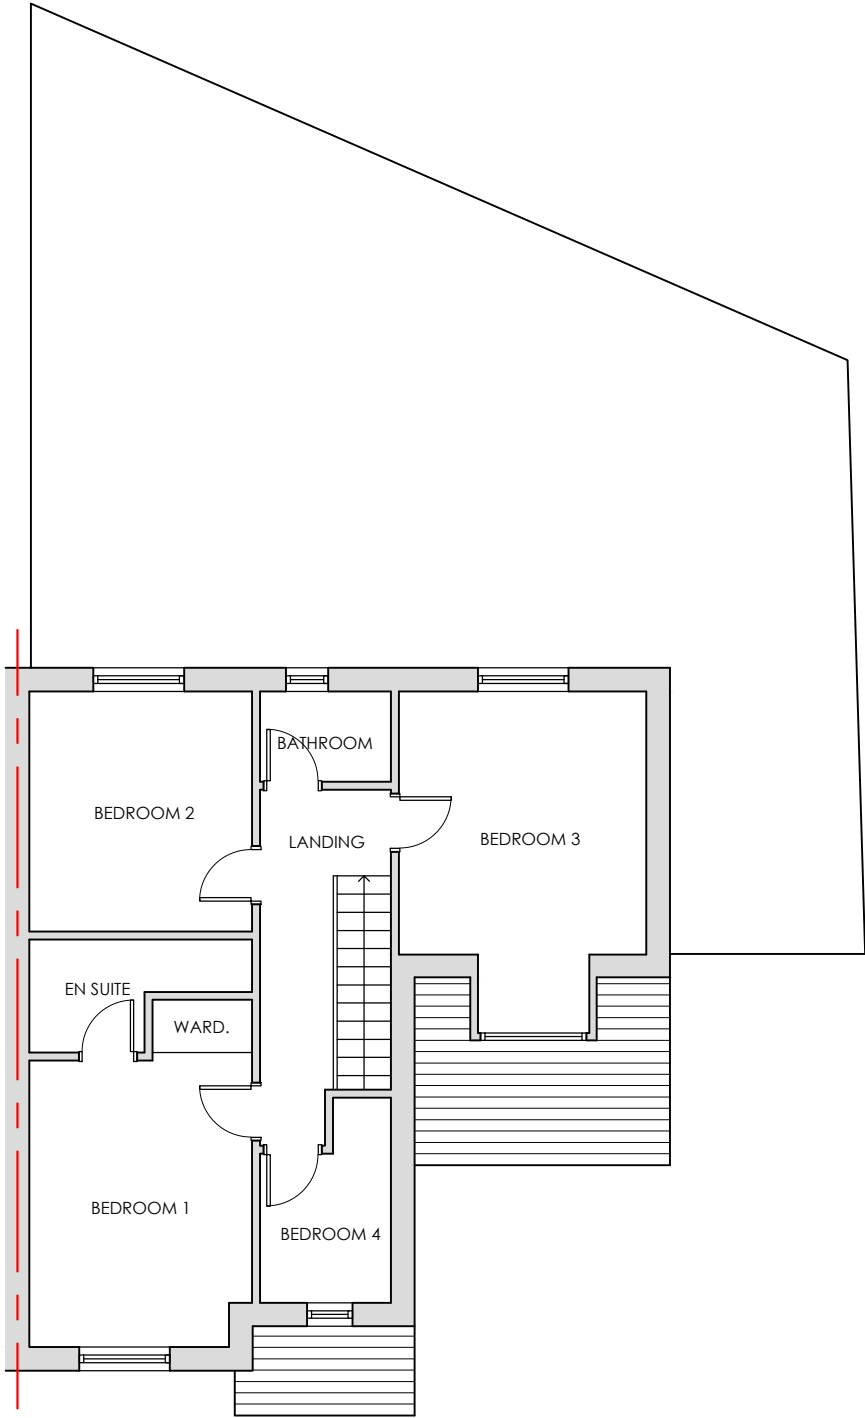


EXISTING FIRST FLOOR PLAN

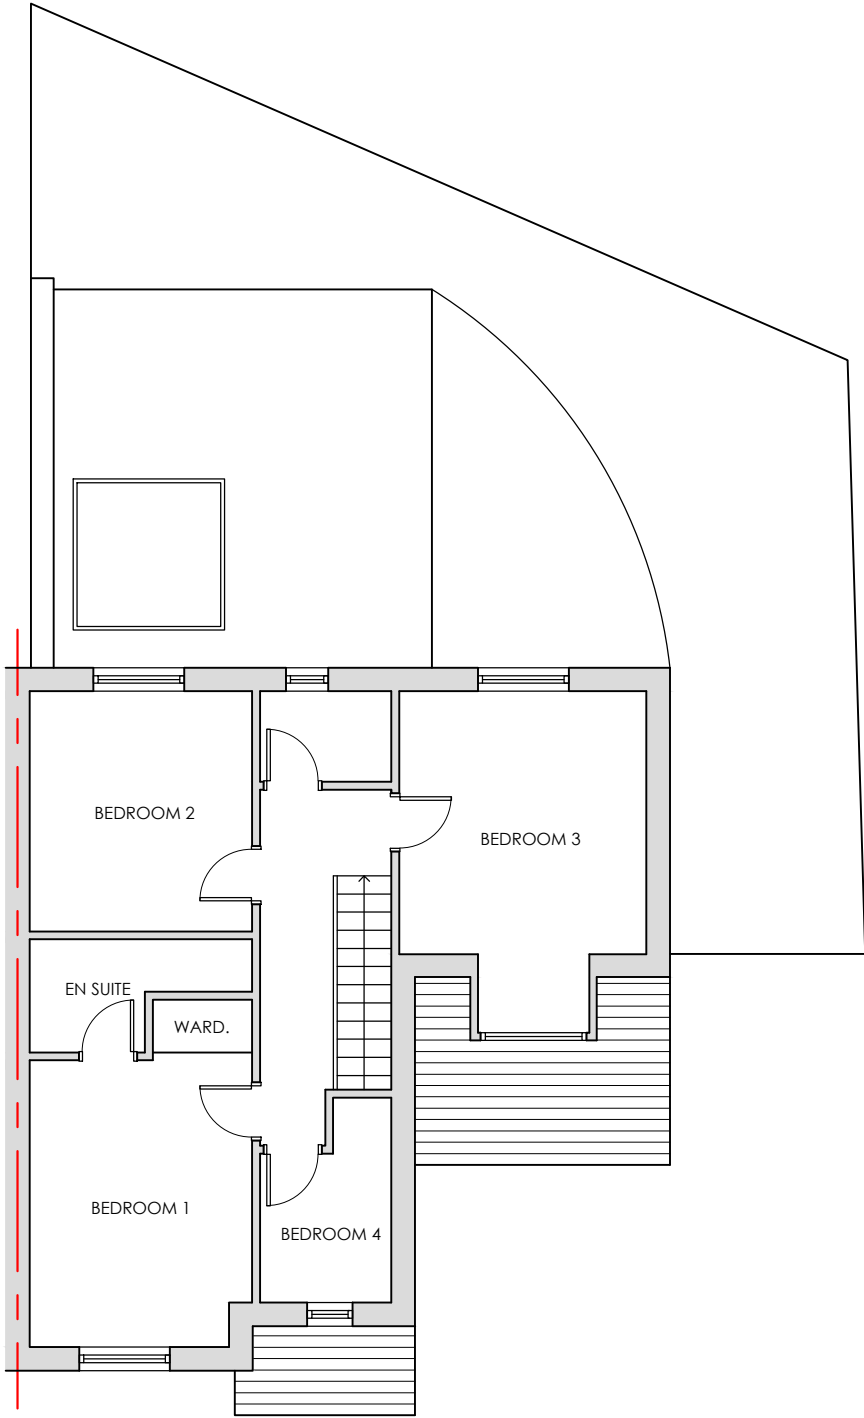

PROPOSED FIRST FLOOR PLAN

KEY


Existing walls / partitions

 


Project	SINGLE STOREY REAR EXTENSION 1B PADNELL ROAD, 2 DAVIS COTTAGES WATERLOOVILLE PO8 8DZ				Drawing	FIRST FLOOR PLANS			
					Job-Dwg Number	18062-PL-003		Rev.	-
Client	MR & MRS WILLIAMS					JPA JAMES POTTER ASSOCIATES www.jpa.design JPA - PORTSMOUTH Suite 1, Winter Works, Rear of 119 Winter Road, SOUTHSEA, Portsmouth, PO4 8DS t: +44(0)2393 871 000			
Status	PLANNING								
Scale	1:100		Sheet Size A3						
Author	RH	Checked	JP	Date	10/08/18				

This drawing may be scaled with reference to the scale bar for planning application purposes only. Do not scale for any other purpose, use only annotated dimensions. All dimensions are to be checked by parties using the drawing, and any errors or omissions are to be reported to James Potter Associates Ltd.

Rev.	Date	Note	Author	Checked
-	dd/mm/yy	Note	XXX	XXX

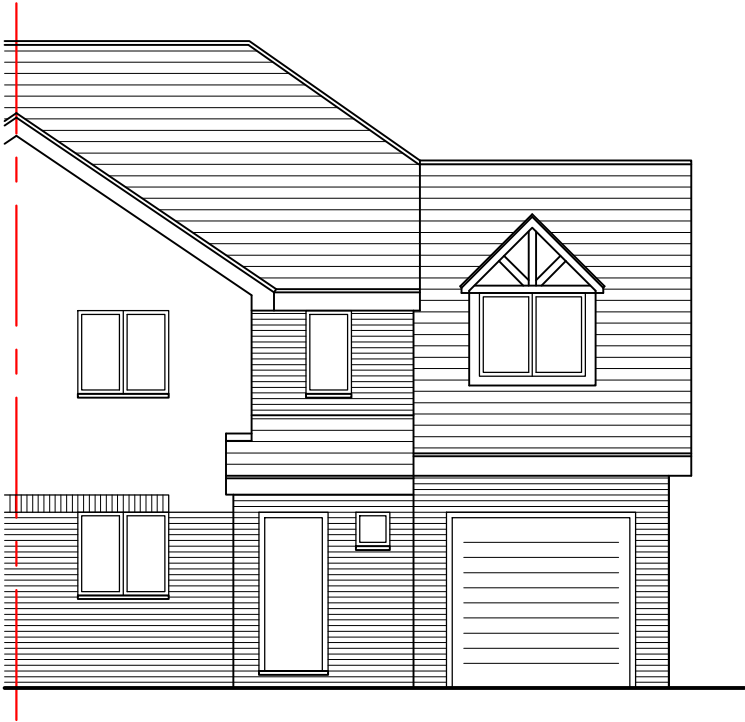


EXISTING SOUTH ELEVATION

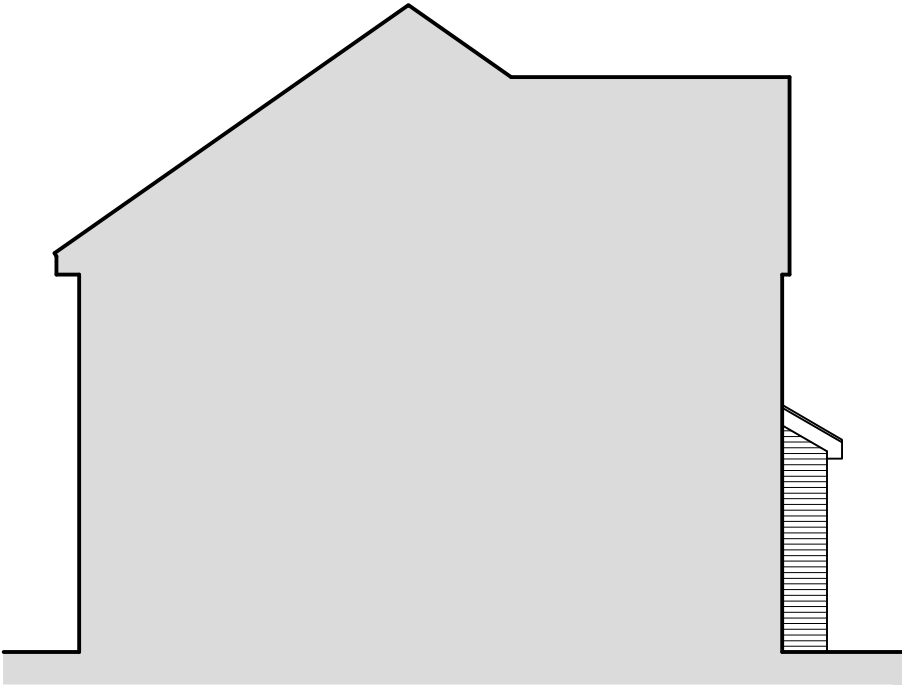


EXISTING WEST ELEVATION



EXISTING NORTH ELEVATION

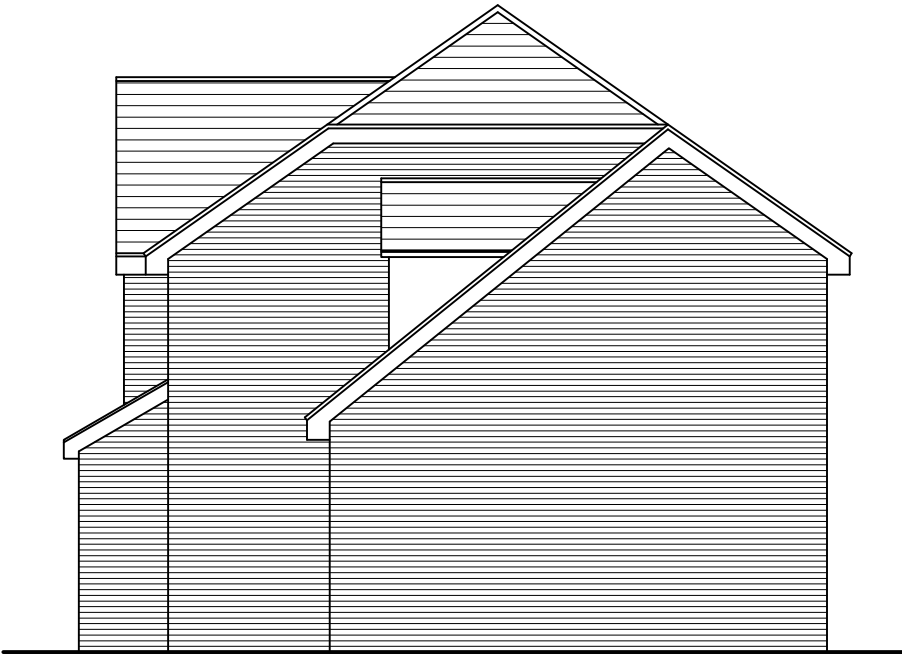

EXISTING EAST ELEVATION

 


Project	SINGLE STOREY REAR EXTENSION 1B PADNELL ROAD, 2 DAVIS COTTAGES WATERLOOVILLE PO8 8DZ				Drawing	EXISTING ELEVATIONS			
					Job-Dwg Number	18062-PL-004		Rev.	-
Client	MR & MRS WILLIAMS					 JAMES POTTER ASSOCIATES www.jpa.design JPA - PORTSMOUTH Suite 1, Winter Works, Rear of 119 Winter Road, SOUTHSEA, Portsmouth, PO4 8DS t. +44(0)2393 871 000			
Status	PLANNING								
Scale	1:100		Sheet Size A3						
Author	RH	Checked	JP	Date	10/08/18				

This drawing may be scaled with reference to the scale bar for planning application purposes only. Do not scale for any other purpose, use only annotated dimensions. All dimensions are to be checked by parties using the drawing, and any errors or omissions are to be reported to James Potter Associates Ltd.

Rev.	Date	Note	Author	Checked
-	dd/mm/yy	Note	XXX	XXX




PROPOSED SOUTH ELEVATION

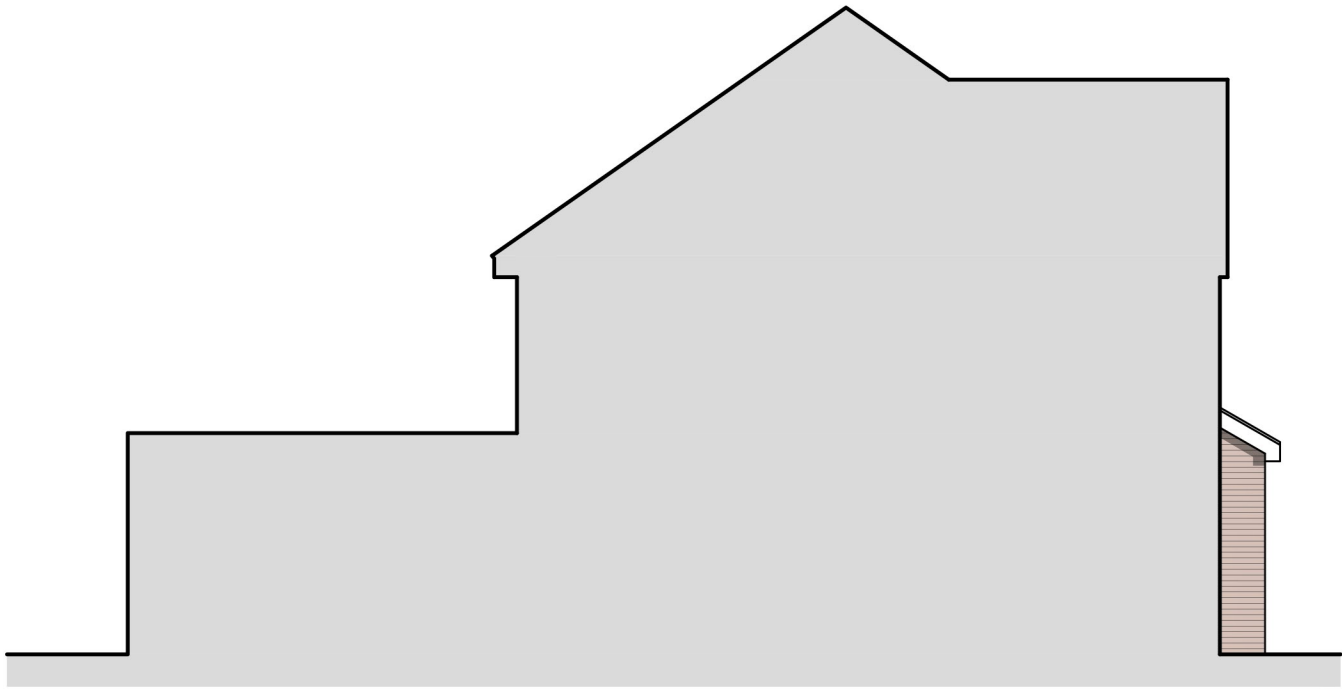


PROPOSED WEST ELEVATION



PROPOSED NORTH ELEVATION

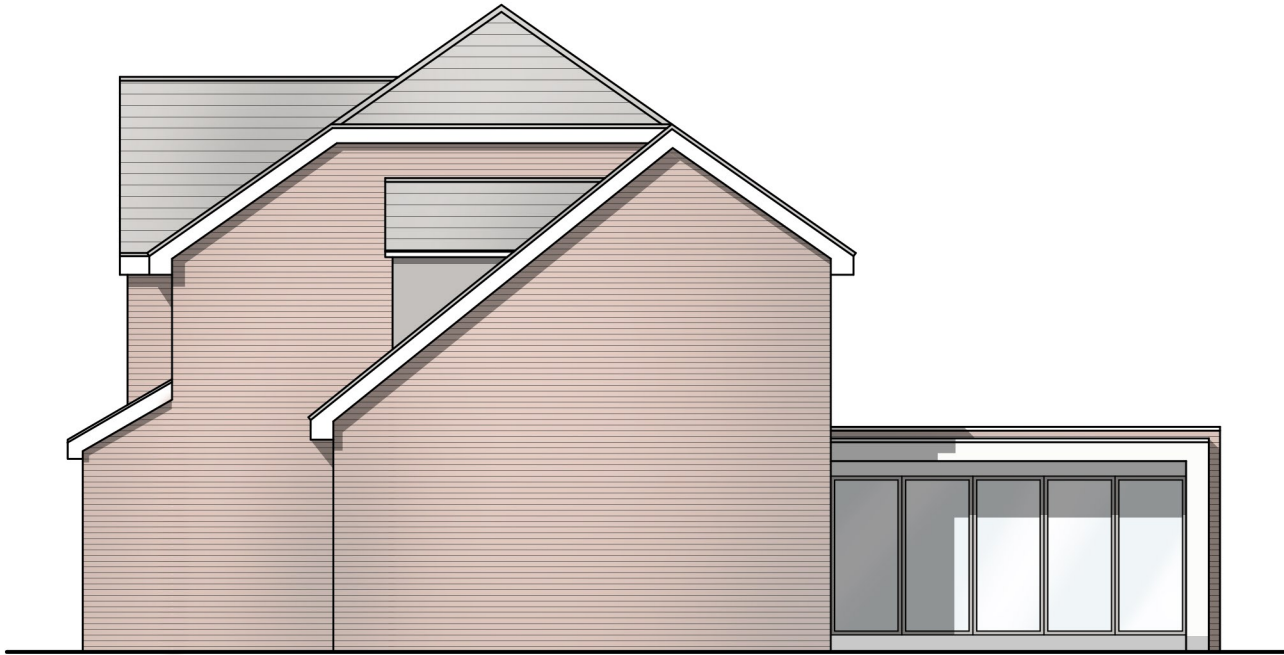

PROPOSED EAST ELEVATION

 

Project	SINGLE STOREY REAR EXTENSION 18 PADNELL ROAD, 2 DAVIS COTTAGES WATERLOOVILLE PO8 8DZ					Drawing	PROPOSED ELEVATIONS			
						Job-Dwg Number	18062-PL-005		Rev.	-
Client	MR & MRS WILLIAMS					 JAMES POTTER ASSOCIATES www.jpa.design JPA - PORTSMOUTH Suite 1, Winter Works, Rear of 119 Winter Road, SOUTHSEA, Portsmouth, PO4 8DS t. +44(0)2393 871 000				
Status	PLANNING									
Scale	1:100		Sheet Size A3							
Author	RH	Checked	JP	Date	10/08/18					

This drawing may be scaled with reference to the scale bar for planning application purposes only. Do not scale for any other purpose, use only annotated dimensions. All dimensions are to be checked by parties using the drawing, and any errors or omissions are to be reported to James Potter Associates Ltd.

Rev.	Date	Note	Author	Checked
-	dd/mm/yy	Note	XXX	XXX



Project	SINGLE STOREY REAR EXTENSION 1B PADNELL ROAD, 2 DAVIS COTTAGES WATERLOOVILLE PO8 8DZ					Drawing	3D VISUAL			
						Job-Dwg Number	18062-PL-006		Rev.	-
Client	MR & MRS WILLIAMS					JPA JAMES POTTER ASSOCIATES www.jpa.design JPA - PORTSMOUTH Suite 1, Winter Works, Rear of 119 Winter Road, SOUTHSEA, Portsmouth, PO4 8DS t. +44(0)2393 871 000				
Status	PLANNING									
Scale	1:100		Sheet Size A3							
Author	RH	Checked	JP	Date	31/07/18					