




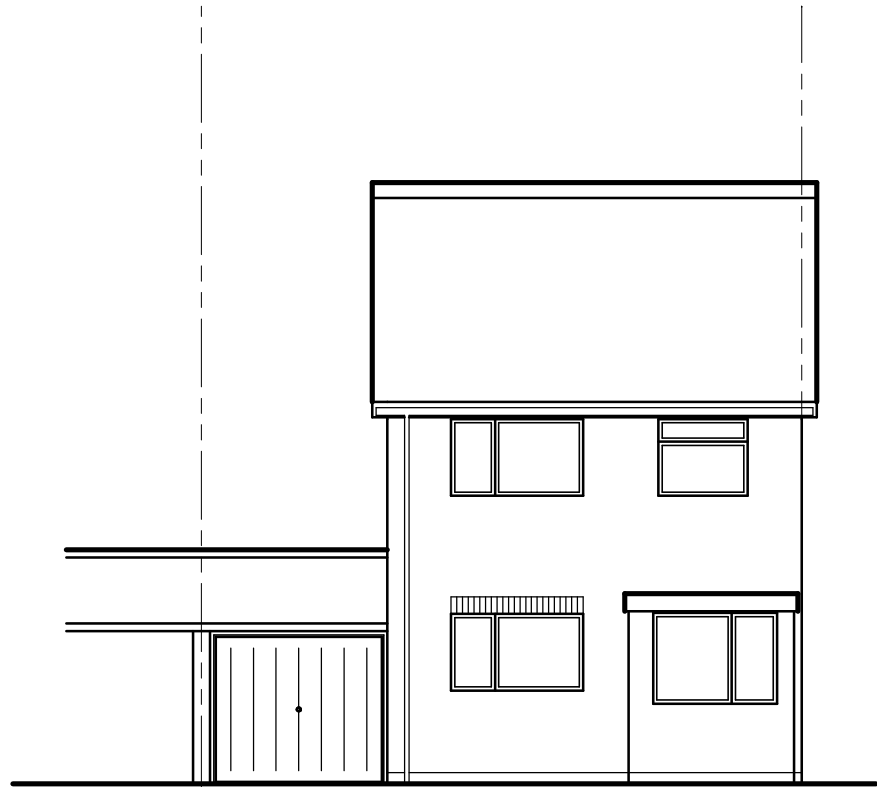


Front (N) Elevation

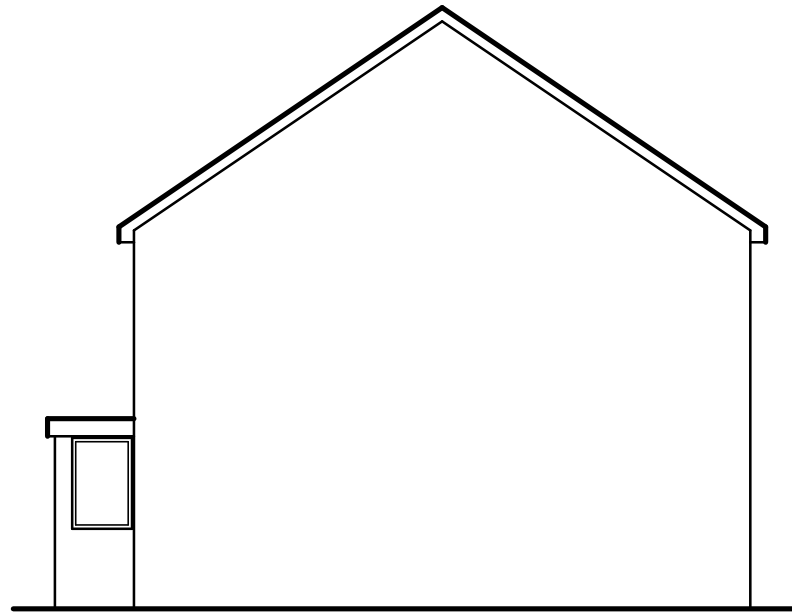


Side (W) Elevation

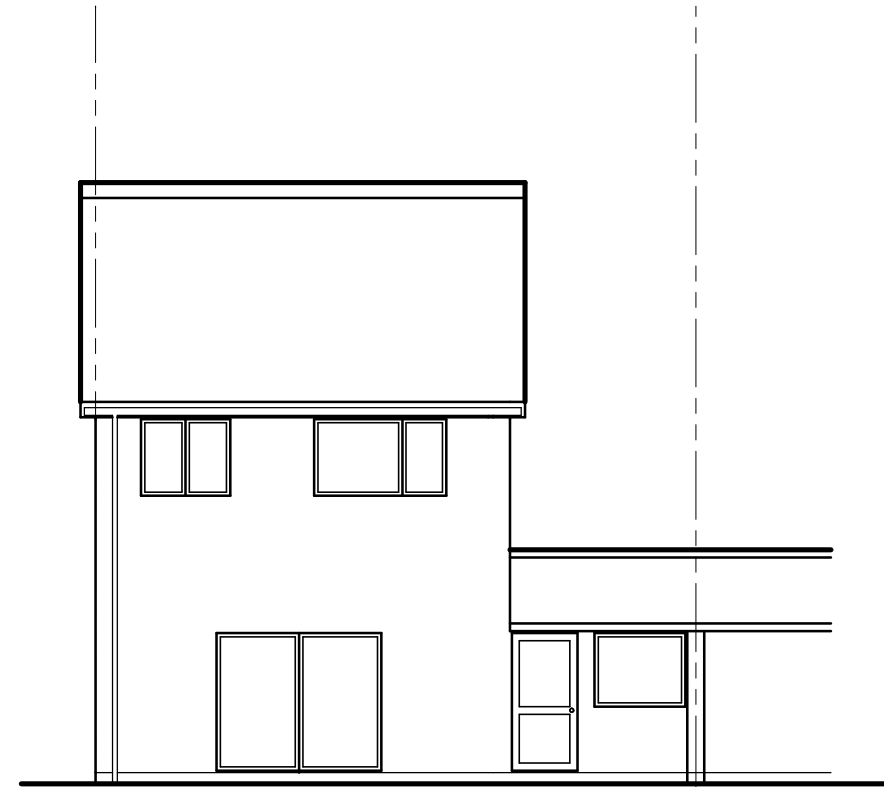


Front (S) Elevation

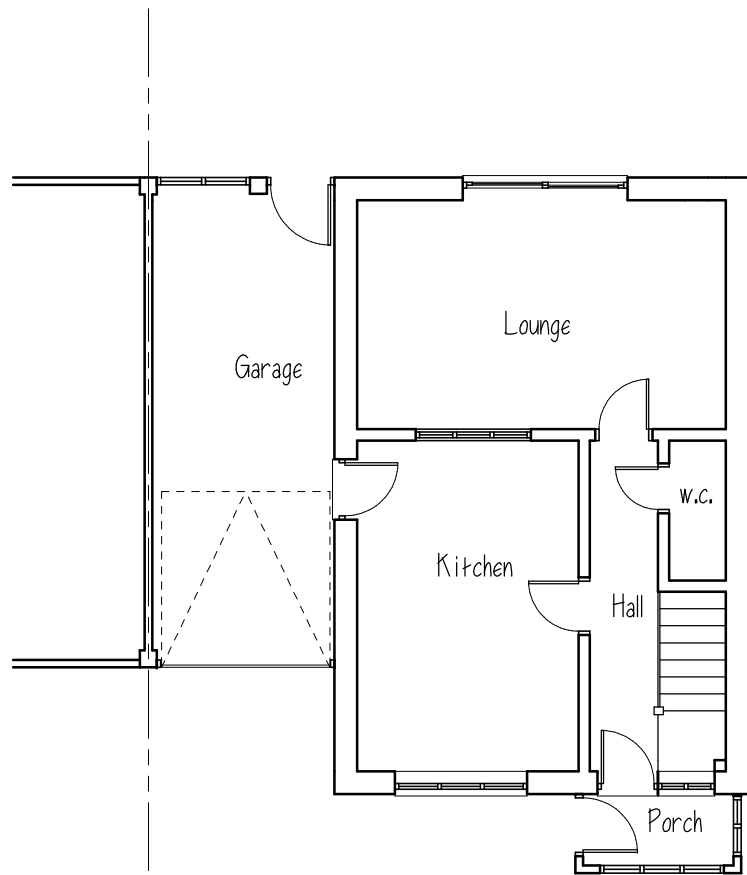

Existing Ground Floor Plan

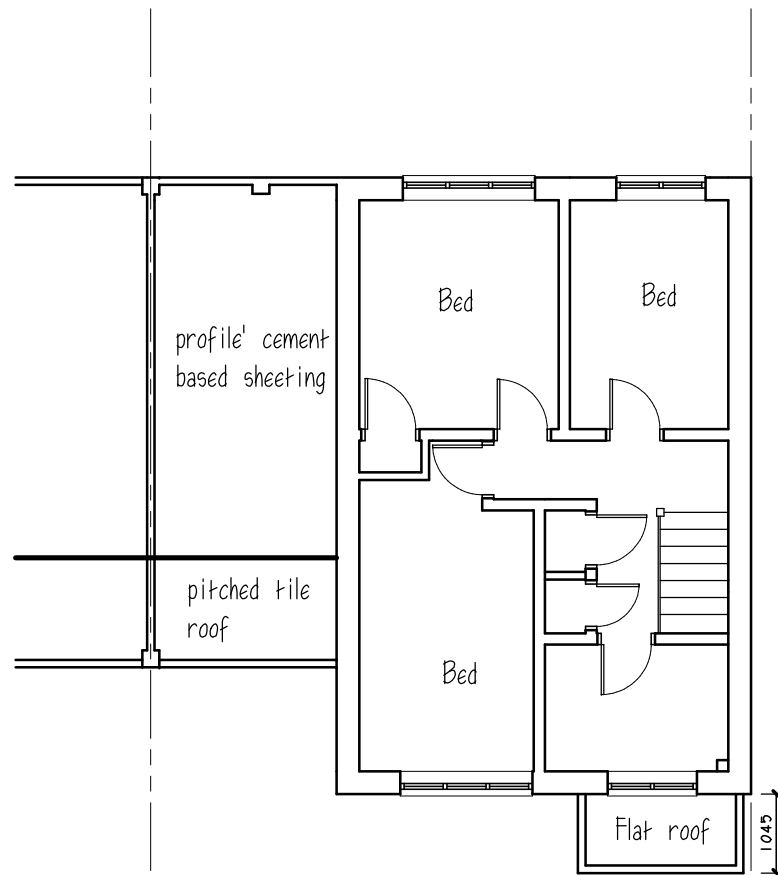

Existing First Floor Plan

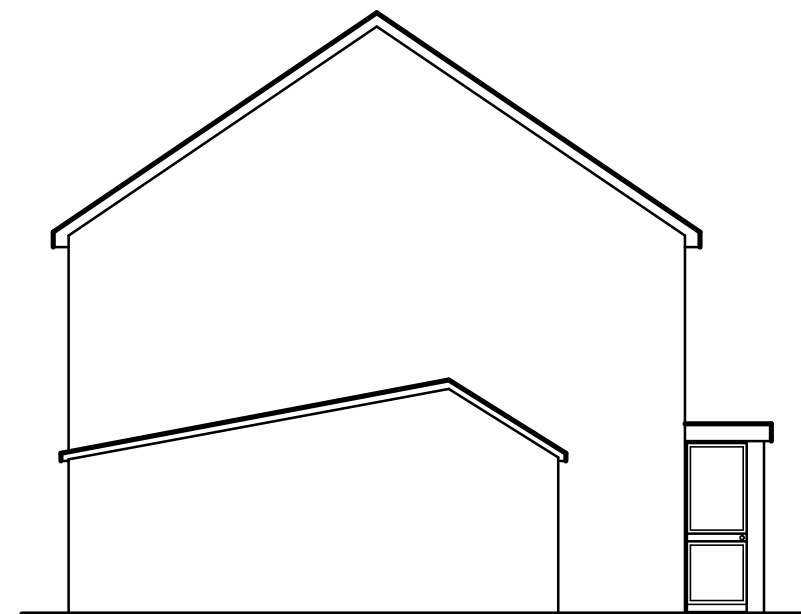

Side (E) Elevation

NOTES:

GENERAL NOTES:
ALL DRAWINGS TO BE PRINTED AT 1:100 SCALE. DO NOT AT TO PRINTED DRAWING SCALE.
1. The drawing is subject to BLOCK DESIGN LTD. Approval to sign the plan with author's signature.
5. All drawings are subject to BLOCK DESIGN LTD. Approval to sign the plan with author's signature.
CONSTRUCTION NOTES:
1. The drawing is subject to BLOCK DESIGN LTD. Approval to sign the plan with author's signature.
PLEASE NOTE: The drawing is subject to BLOCK DESIGN LTD. Approval to sign the plan with author's signature.

© COPYRIGHT EXISTS ON THE DESIGNS AND INFORMATION SHOWN ON THIS DRAWING. DO NOT SCALE FROM THIS DRAWING EXCEPT FOR PLANNING PURPOSES. THE CONTRACTOR MUST VERIFY ALL DIMENSIONS ON SITE BEFORE MAKING SHOP DRAWINGS OR COMMENCING WORK OF ANY KIND.

REV. DATE REVISIONS:

- - -

CLIENT: BRIAN HENNESSEY
17 GRANGE CLOSE DENVILLES PO9 2QT

PROJECT: SINGLE STOREY REAR
EXTENSION; GARAGE CONVERSION; PORCH

DRAWING:
EXISTING PLANS & ELEVATIONS

DATE: 18.03.19 DWG No. BDC 170 01

SCALE: 1:50 @ A1: 1:100 @ A3 (A1 ORIGINAL)

0 1 2 3 4m

BLOCK DESIGN LTD
ARCHITECTURAL & PLANNING
blockdesignltd@gmail.com
M: 07824 166462