


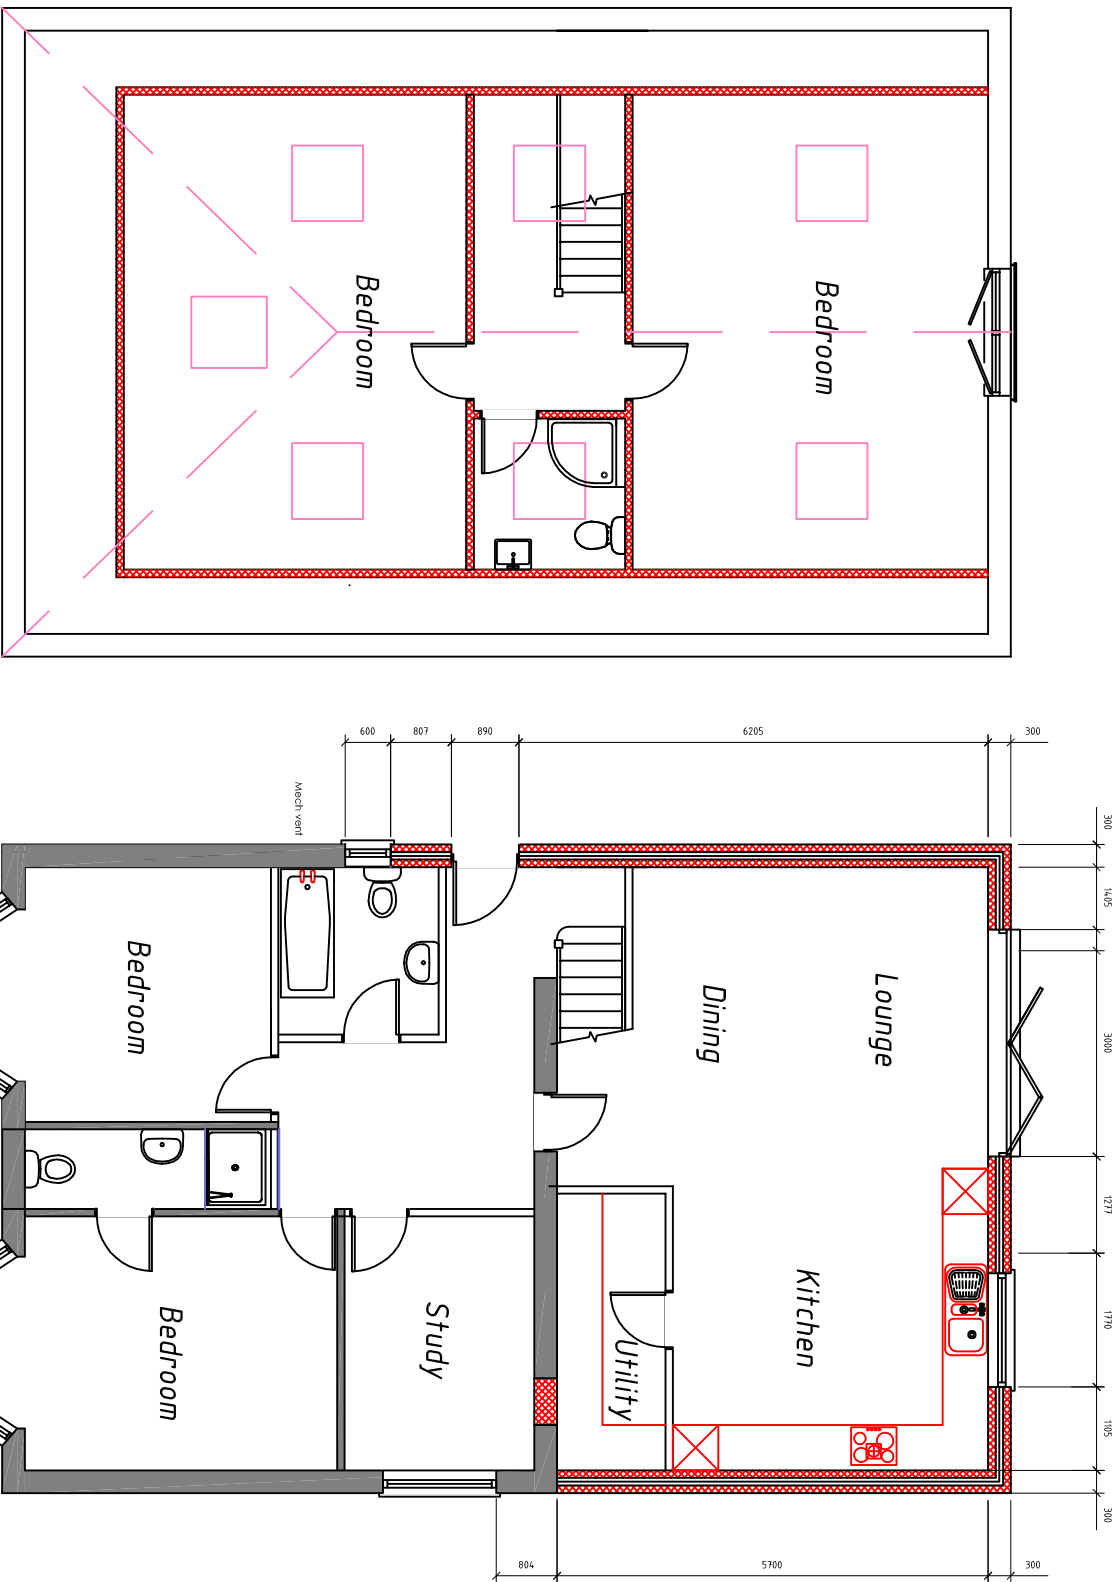


First Floor Plan

Ground Floor Plan


Materials Schedule

- 1 Interlocking concrete tile
- 2 Smooth render
- 3 Velux windows
- 4 upvc double glazed windows & doors
- 5 Composite cladding

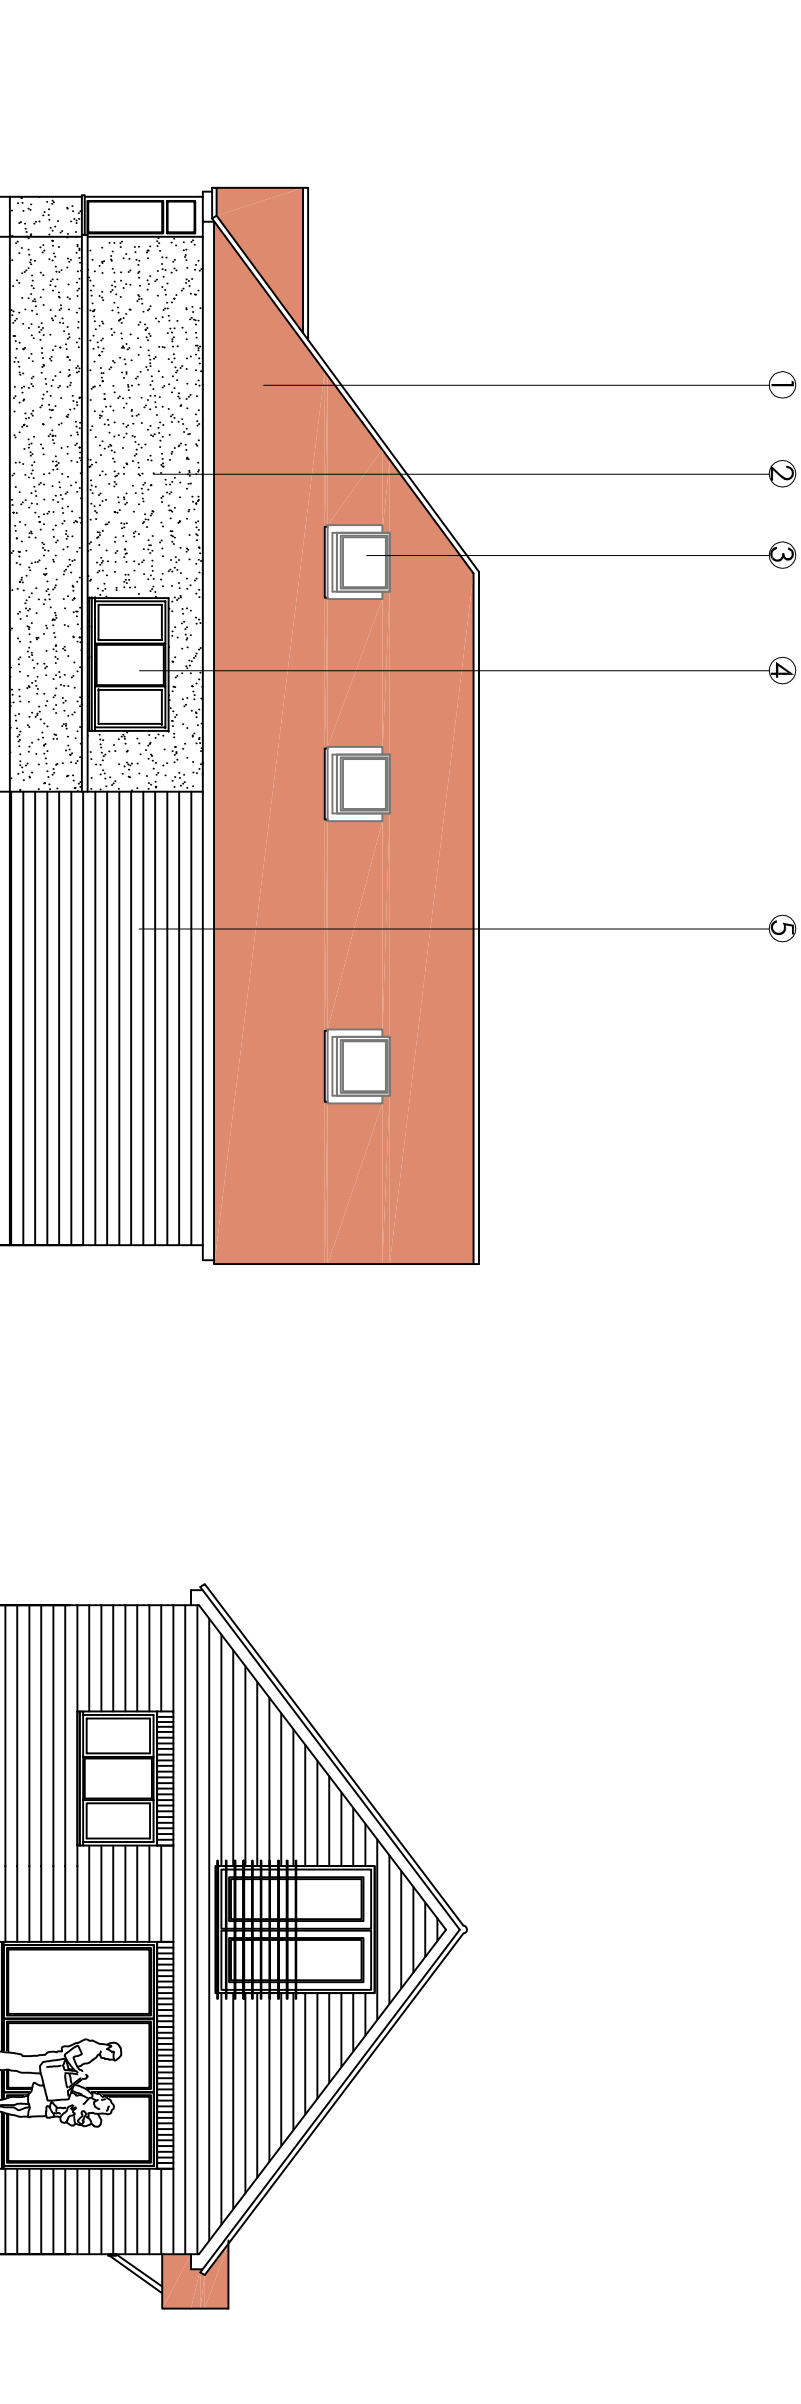


Proposed South Elevation

Proposed East Elevation

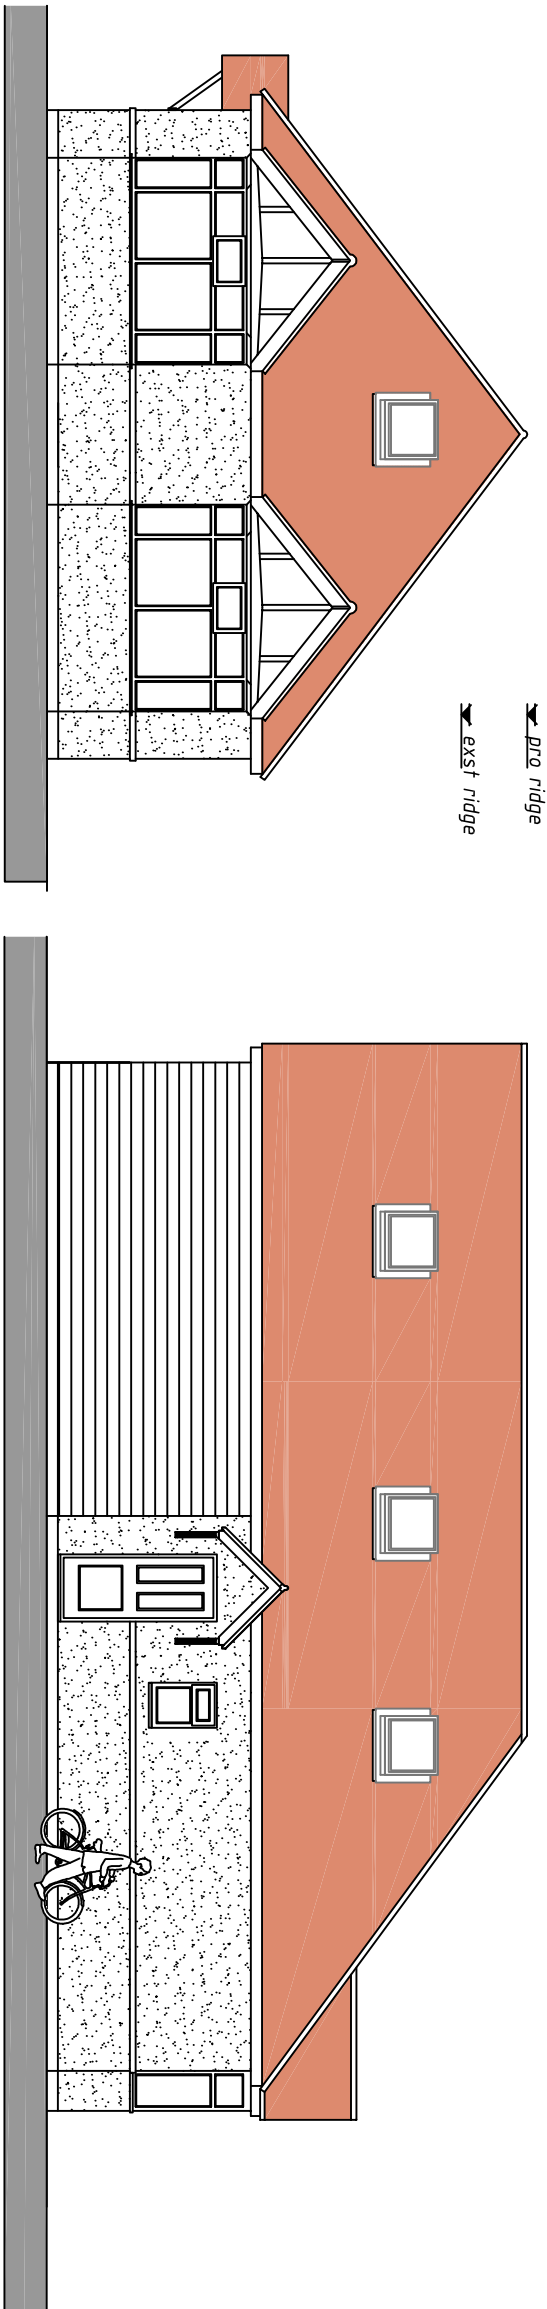

Proposed West Elevation

Proposed North Elevation

 

REVISION:

Drawing Title :

Proposed Floor Plans & Elevations

Project :

Samuel Troszok
50 Maylands Road
Beckhampton

Drawn By

CRF

Date

17/08/18

SHEET SIZE

A2

Approved By

Date

Drawing No.

CFA

FULL

BS

Revision:

01

Scale:

1/100

PLANNING

Chris Flint Associates Ltd

CHARTERED SURVEYORS - PROJECT MANAGERS

DEVELOPMENT CONSULTANTS

2 Emerald Close Watlington Hants PO7 8NZ
tel: 023 92 432484 fax: 023 92 355554
Email: chrisflintassociates@gmail.com