


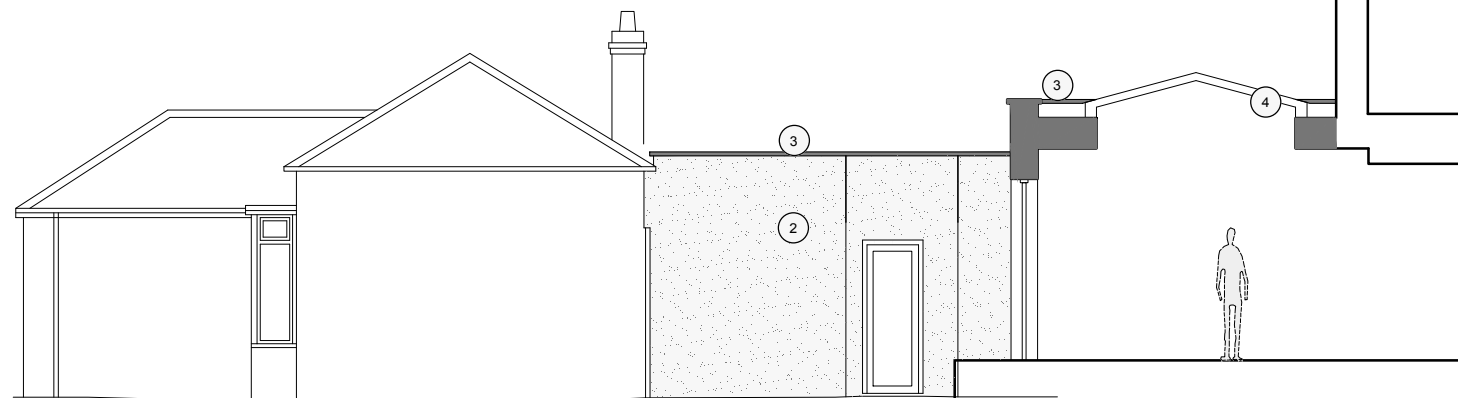

1 proposed north elevation
scale 1:100 @ A3




2 proposed east elevation
scale 1:100 @ A3

materials key:



1 new windows and doors

 


2 white-painted render




3 metal coping



4 roof window

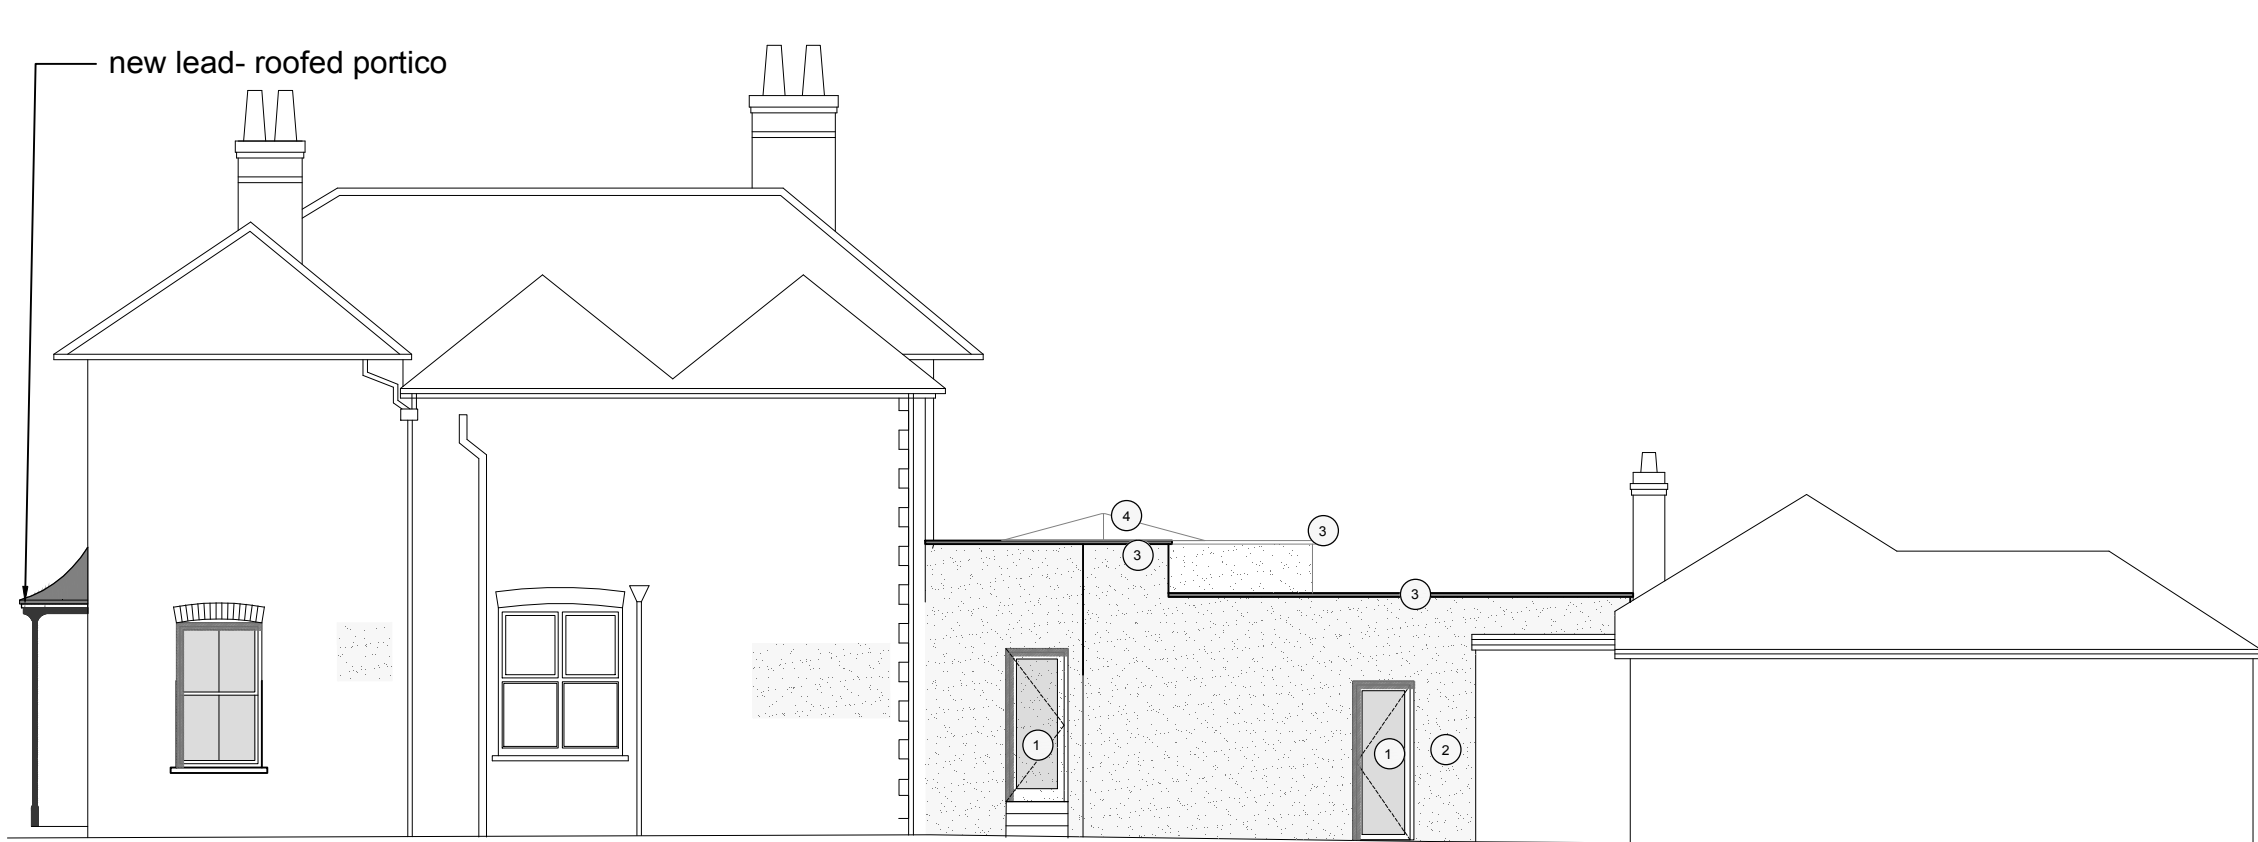

3 proposed west elevation
scale 1:100 @ A3

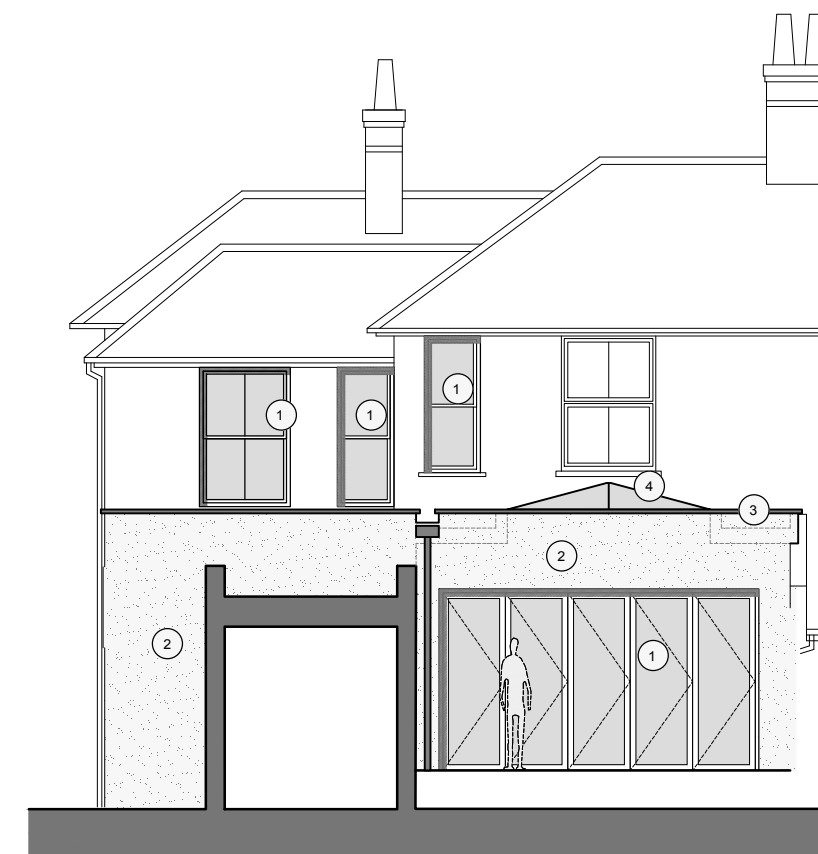

4 proposed south elevation
scale 1:100 @ A3 preliminary


this drawing is not for construction
this drawing is the property of:
dwell design
unit 8d,
funtley court,
funtley hill,
fareham,
po16 7uy

revisions

a/01.03.2019/minor graphical revision
b/25.04.2019/minor graphical revision

scale bars

1:100

 

scale

1:100 @ A3

job name

16 havant road

date

february 19

job number

18042

drawing number

(pl)08

drawing name

proposed elevations

status

preliminary

revision

b

dwell design ltd