




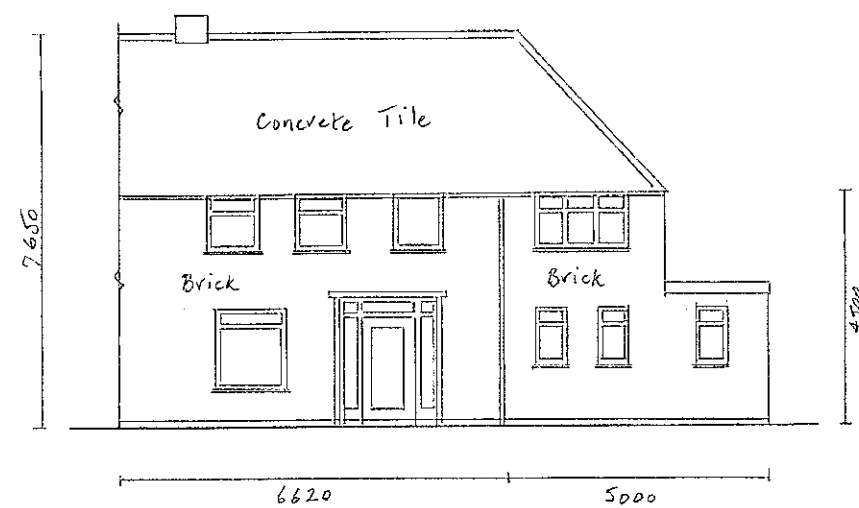


FRONT - PROPOSED SOUTH ELEVATION

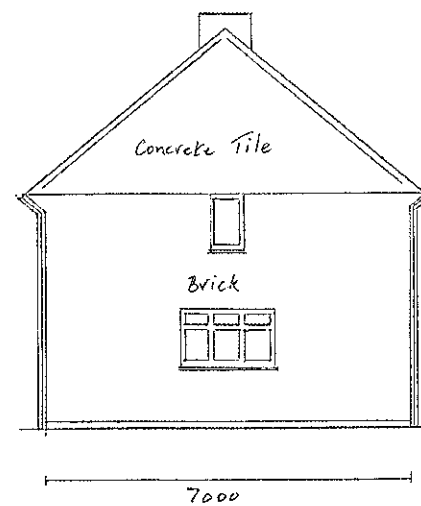


SIDE - PROPOSED EAST ELEVATION

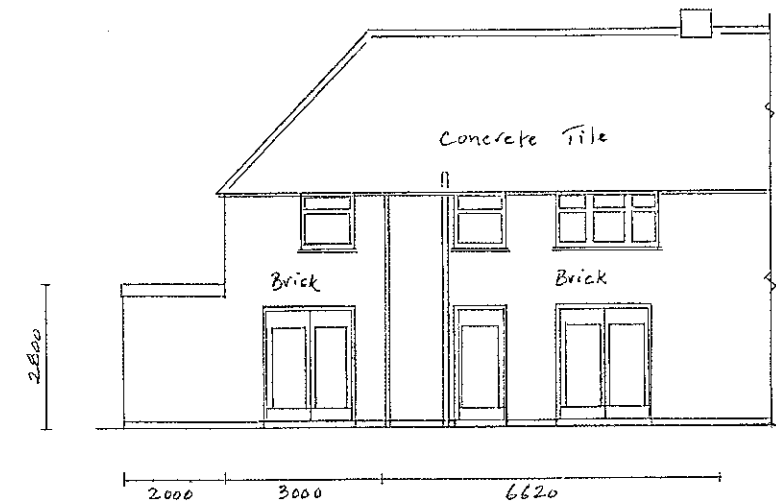

REAR - PROPOSED NORTH ELEVATION

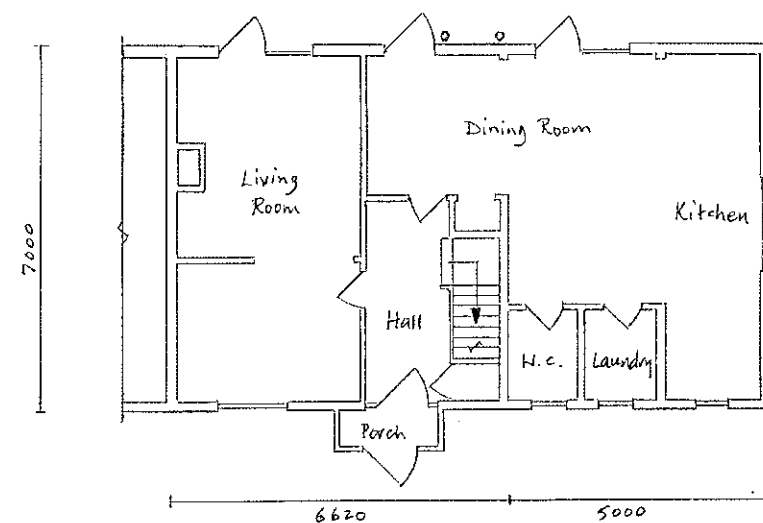

PROPOSED GROUND FLOOR PLAN

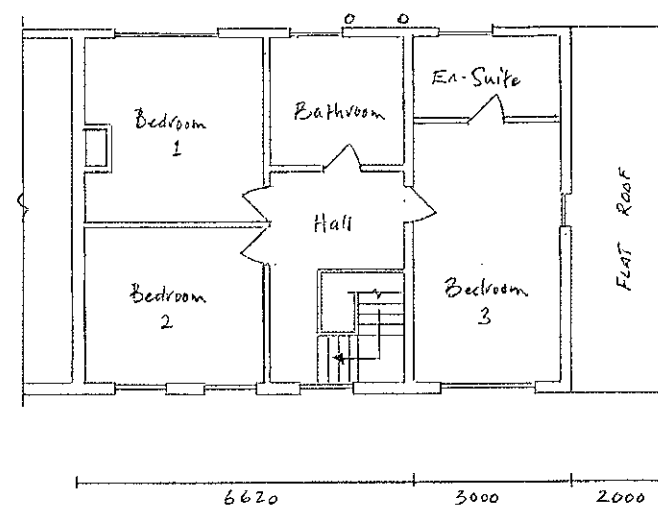

PROPOSED FIRST FLOOR PLAN



NOTES

- Existing single-storey extension brought up to existing front elevation.
- Two-storey extension limited to 3m wide with hipped roof to meet planning office requirements for subservience and neighbour objections.
- Second-storey windows to rear and side elevations to be opaque glass.

TWO STOREY SIDE EXTENSION

90 KINGS ROAD
HAYLING ISLAND
HAMPSHIRE
PO11 0PE

SCALE 1:100

DATE: MARCH 2019

PROJECT No.: 90KR-EXTN-SIDE

DRAWING No.: 90KR-EXTN-SIDE-P02