


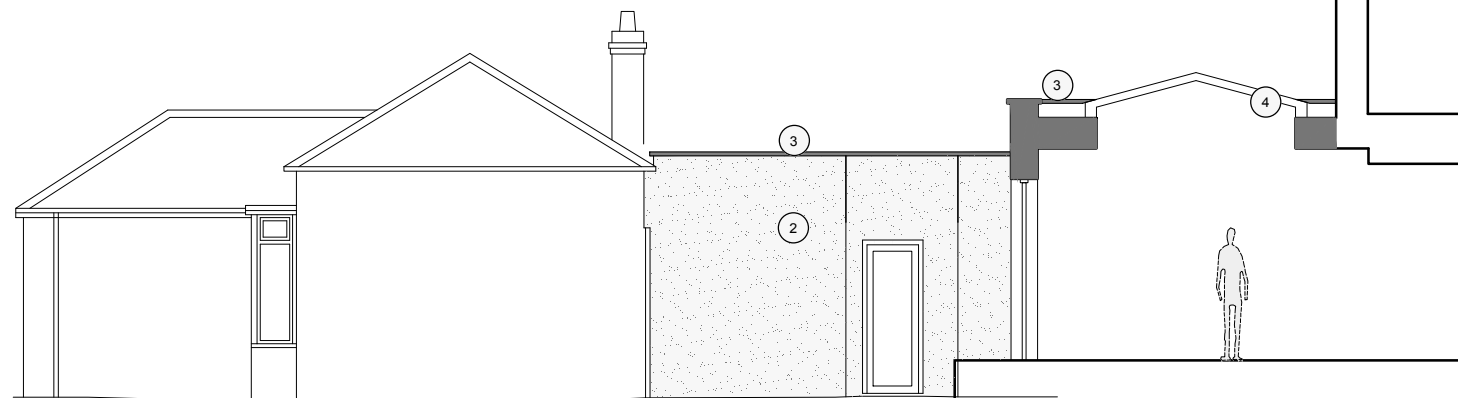

1 proposed north elevation
scale 1:100 @ A3




2 proposed east elevation
scale 1:100 @ A3

materials key:



1 new windows and doors

 


2 white-painted render




3 metal coping



4 roof window

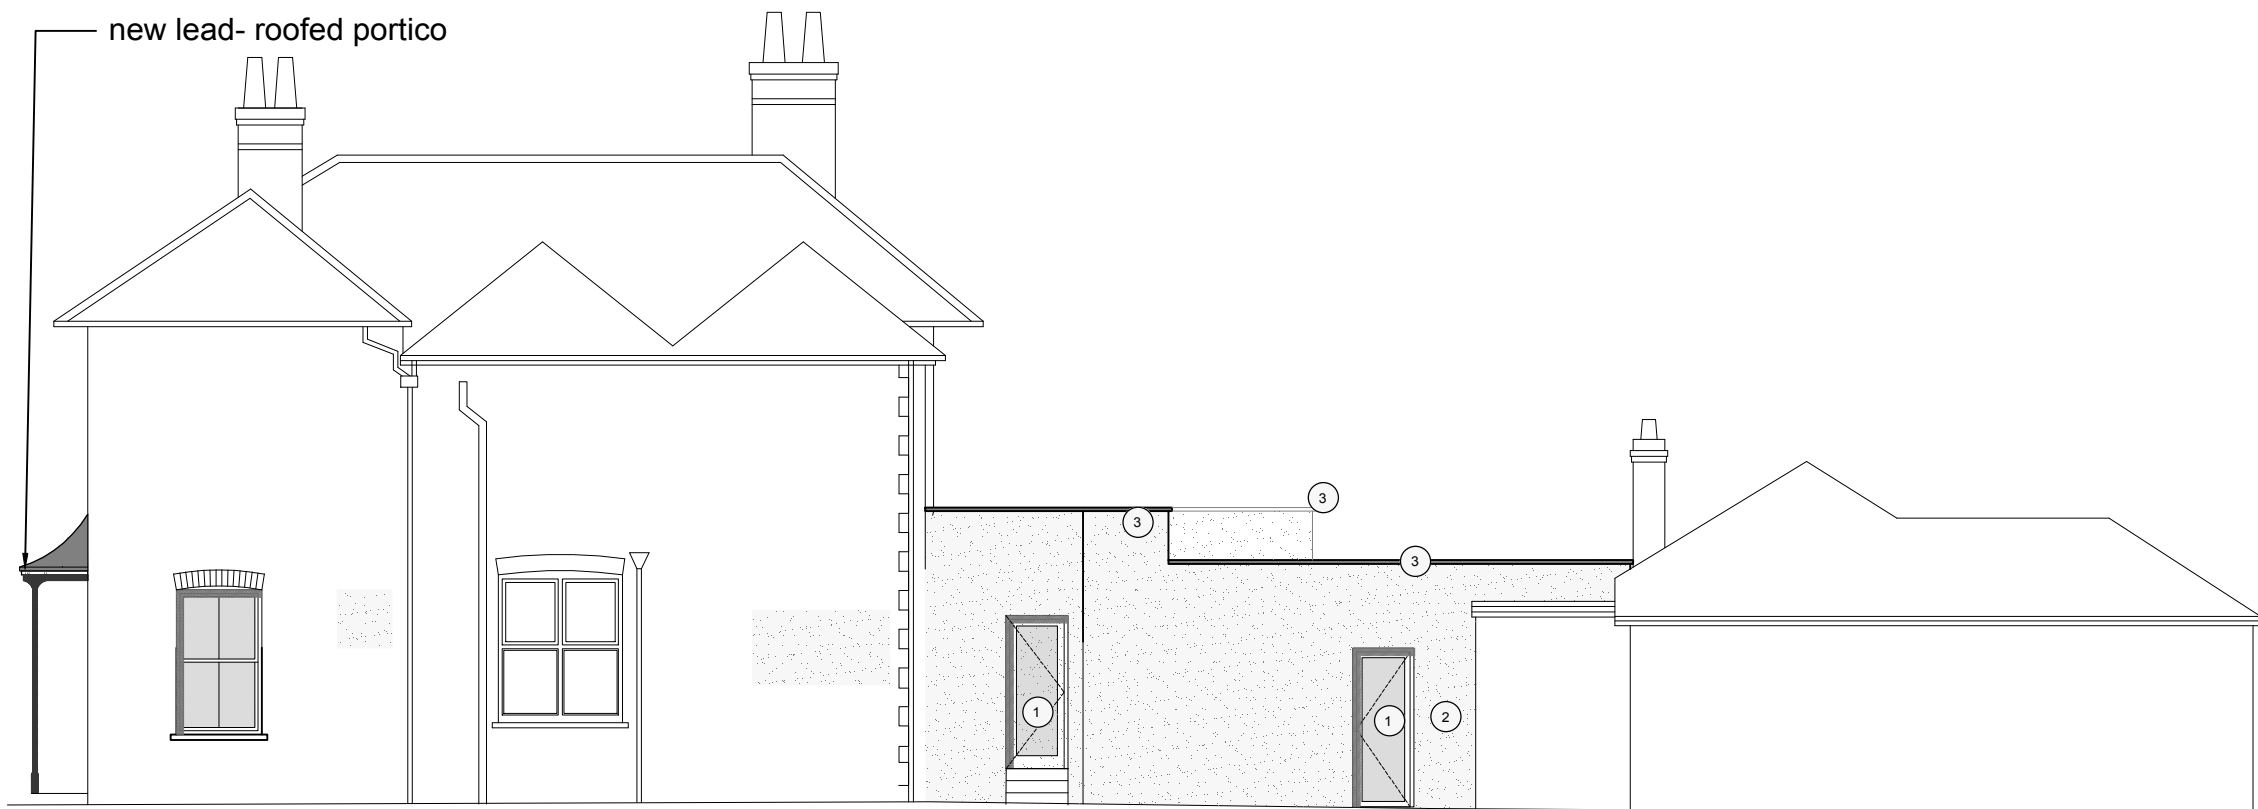

3 proposed west elevation
scale 1:100 @ A3

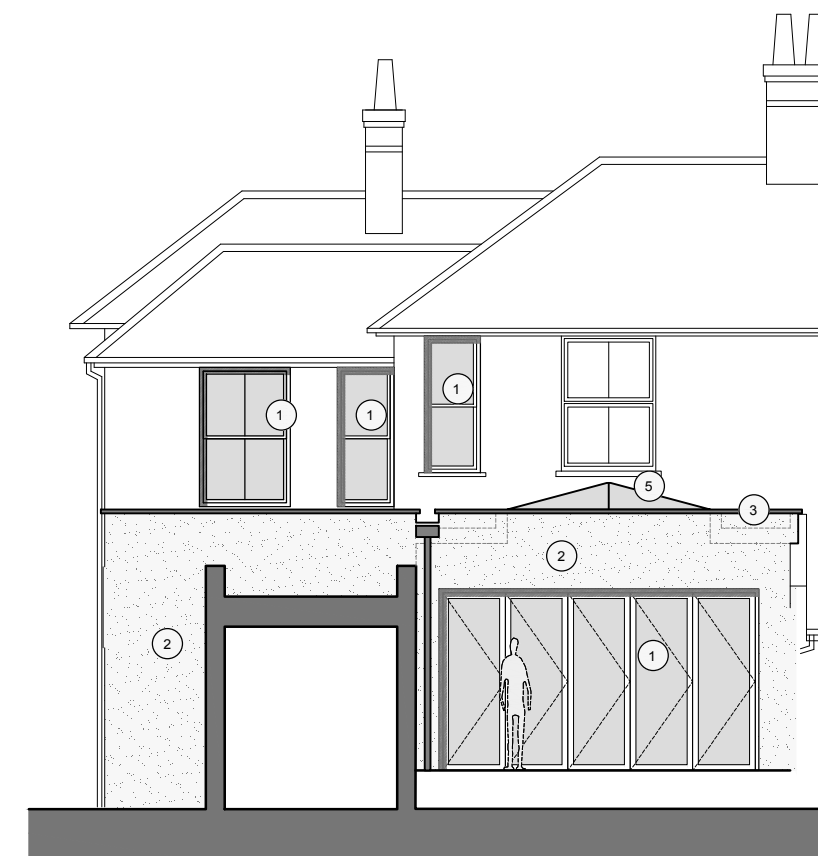

4 proposed south elevation
scale 1:100 @ A3 preliminary

this drawing is not for construction
this drawing is the property of:
dwell design
unit 8d,
funtley court,
funtley hill,
fareham,
po16 7uy

revisions
a/01.03.2019/minor graphical revision

scale bars
1:100
0 1 2 5

scale
1:100 @ A3

job name
16 havant road

date
february 19

job number
18042

drawing number
(pl)08

dwell design ltd

drawing name
proposed elevations

status
preliminary

revision
a