
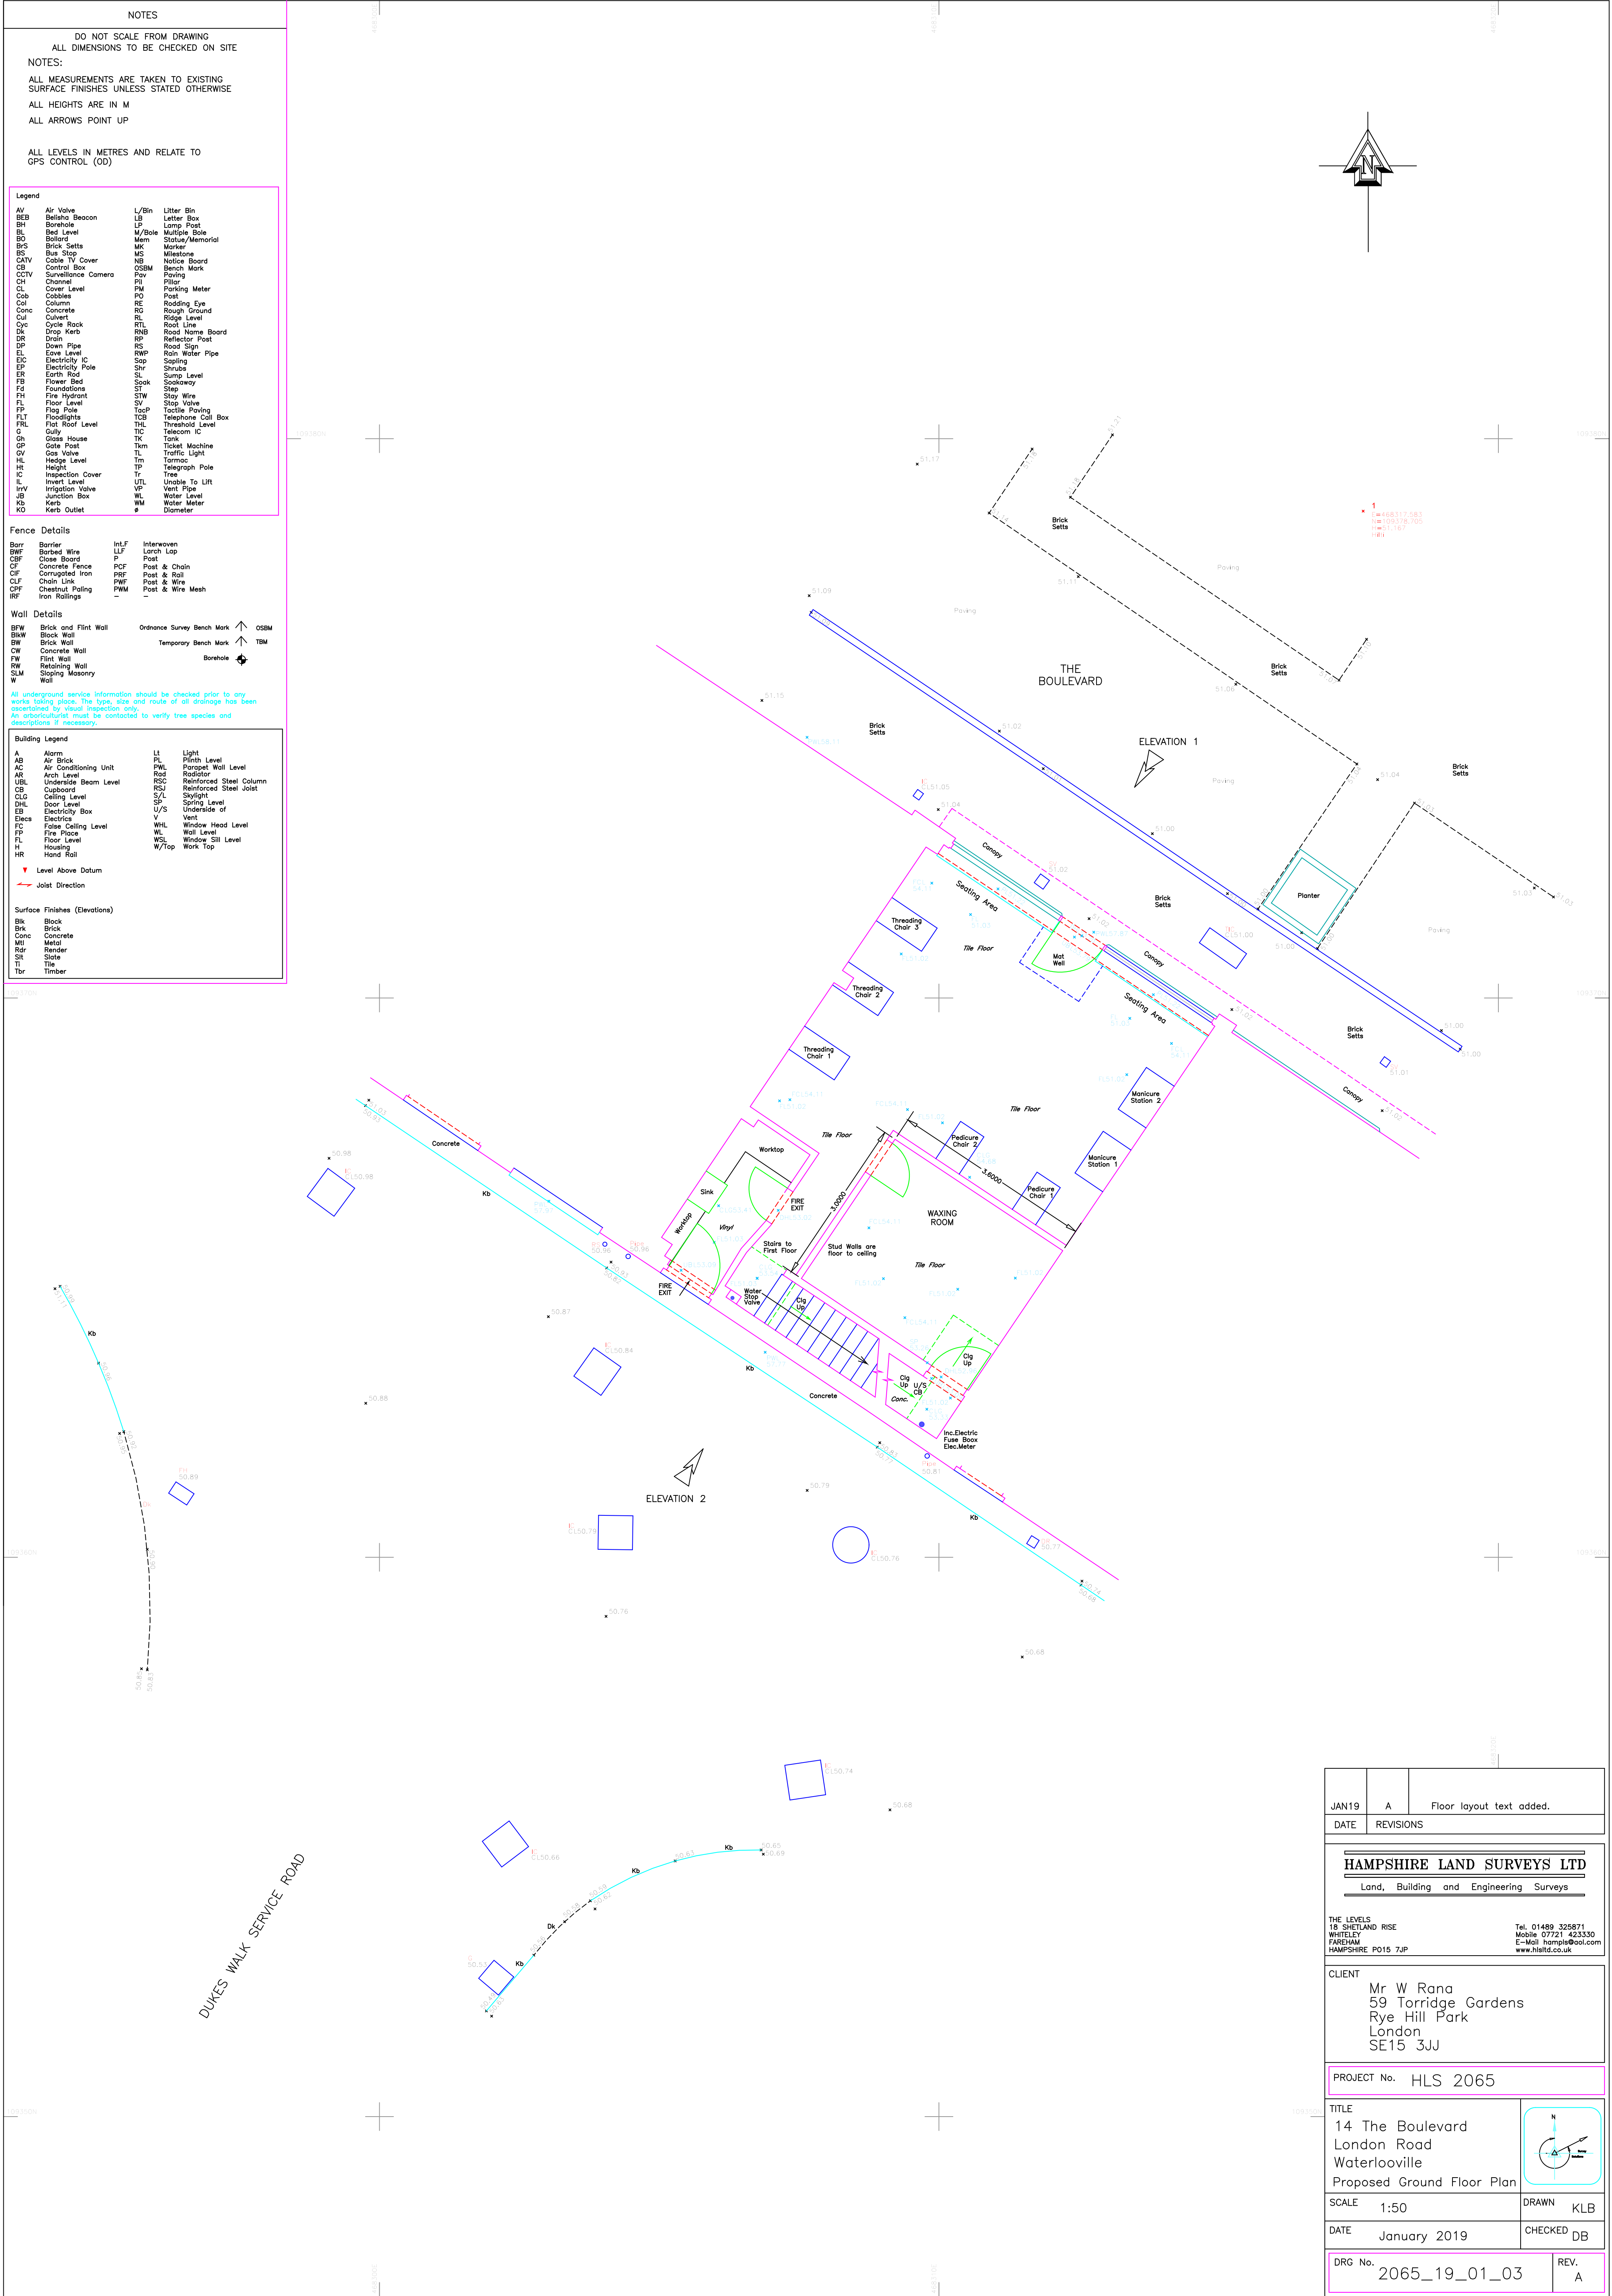


NOTES			
DO NOT SCALE FROM DRAWING ALL DIMENSIONS TO BE CHECKED ON SITE			
NOTES:			
ALL MEASUREMENTS ARE CLOSE TO EXISTING SURFACE FINISHES UNLESS STATED OTHERWISE			
ALL HEIGHTS ARE IN M			
ALL ARROWS POINT UP			
ALL LEVELS IN METRES AND RELATE TO GPS CONTROL (OD)			
Legend			
AV	Air Valve	L/Bin	Litter Bin
BEB	Bellidae Beacon	LB	Letter Box
BH	Borehole	LP	Lamp Post
BL	Bed Level	M/Bolt	Multiple Bolt
BoL	Bollard	Mem	Statue/Memorial
B-S	Brick Setts	MR	Mortar
BS	Bus Stop	MS	Milestone
CATV	Cable TV Cover	NB	Notice Board
CCTV	Control Box	NBM	North Bench Mark
CH	Channel	OSBM	Oversight Benchmark
CL	Cable	Pav	Paving
ColP	Column	PM	Parking Meter
CoP	Cop	PII	Pillar
ColC	Column	PO	Roughing Eye
Conc	Concrete	RO	Rough Ground
Cul	Culvert	RL	Ridge Line
Cyc	Cycle Rack	RTL	Road Line
DK	Drop Kerb	RNB	Road Name Board
DR	Drain	RSP	Reflector Post
DP	Down Pipe	RSD	Road Sign
EL	Eave Level	RWP	Rain Water Pipe
EC	Electricity IC	S	Sump
EP	Electricity Pole	Shr	Shrub
ER	Earth Road	SL	Soil
FB	Flower Bed	Ssk	Skewway
Fd	Foundations	ST	Street
FH	Fire Hydrant	STW	Stow Way
FL	Flag Pole	SV	Stop Valve
FP	Filing Post	TcpP	Tactile Paving
FLT	Floodlights	TCC	Telephone Call Box
FR	Fire Roof Level	THL	Threshold Level
G	Gully	TICB	Telecom IC Bank
GH	Grass House	TJunk	Junk
GP	Gate Post	Tkm	Ticket Machine
Gv	Gas Valve	TL	Traffic Light
H	Hedge Level	TP	Tarmac
HC	Height	TP	Telephone Post
I/C	Inspection Chamber	TR	Tree
IL	Invert Level	UTL	Unable To Locate
IRV	Iron Valve	VF	Valve Pipe
JBU	Junction Box	WL	Water Level
Ka	Kerb	WM	Water Meter
KO	Kerb Outlet	ø	Diameter
Barrier Details			
Barr	Barrier	IntLF	Interweave
BWF	Barbed Wire	LLF	Larch Loop
CBF	Cable Board	P	Post
CF	Concrete Fence	PCF	Post & Chain
CPF	Corrugated Iron	PRM	Post & Rail
CLF	Chain Link Fence	PWF	Post & Wire
CPF	Chestnut Paling	PWF	Post & Wire Mesh
RF	Railings	-	-
Wall Details			
BFW	Brick and Flint Wall	Ordinance Survey Bench Mark	↑ OSBM
BWB	Block Wall	Temporary Bench Mark	↑ TBM
BW	Brick Wall		
CW	Concrete Wall		
FW	Flint Wall		
RW	Retaining Wall		
SLM	Slating Masonry		
W	Wall		
As underground service information should be checked prior to any works taking place. The type, size and route of all drainage has been ascertained by visual inspection only.			
An orbiculatormust be contacted to verify tree species and descriptions if necessary.			
Building Legend			
A	Alarm	LI	Light
AB	Air Brick	RL	Rinsh Level
AC	Air Conditioning Unit	PWL	Porpoet Wall Level
ARB	Architrave	Rod	Radiator
UBL	Underside Beam Level	RSC	Reinforced Steel Column
UB	Underneath	RSC	Reinforced Steel Joist
CLG	Ceiling Level	S/L	Skylight
DHL	Door Level	SP	Spring Level
DL	Down	U/S	Underside of
Decos	Decorative	V	Vent
ECB	Electrical Cabinet	WHL	Window Sill Level
FP	Fire Place	WL	Wall Level
FL	Flat	WSL	Window Sill Level
H	Holding	W/TOP	Work Top
HR	Hand Rail		
Level Above Datum			
Jost Direction			
Surface Finishes (Elevations)			
Black	Block		
Bk	Brick		
MC	Concrete		
Mt	Metal		
Rnd	Render		
SH	Stone		
Tl	Tile		
Tbr	Timber		

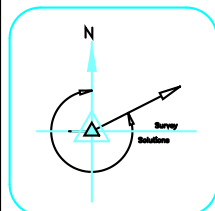

JAN19	A	Flour layout text added.
DATE	REVISIONS	
HAMPSHIRE LAND SURVEYS LTD Land, Building and Engineering Surveys		
THE LEVELS 18 SHELTON RISE WHITELEY FAREHAM HAMPSHIRE PO15 7JP		Tel. 01489 325871 Mobile 07721 423330 E-Mail hampsltd@aol.com www.hsltd.co.uk
CLIENT Mr W Rana 59 Torrridge Gardens Rye Hill Park London SE15 3JJ		
PROJECT No. HLS 2065		
TITLE 14 The Boulevard London Road Waterloooville Proposed Ground Floor Plan		
SCALE	1:50	DRAWN KLB
DATE	January 1999	CHECKED DB
DRG No. 2065_19_01_03		REV. A