





FRONT ELEVATION

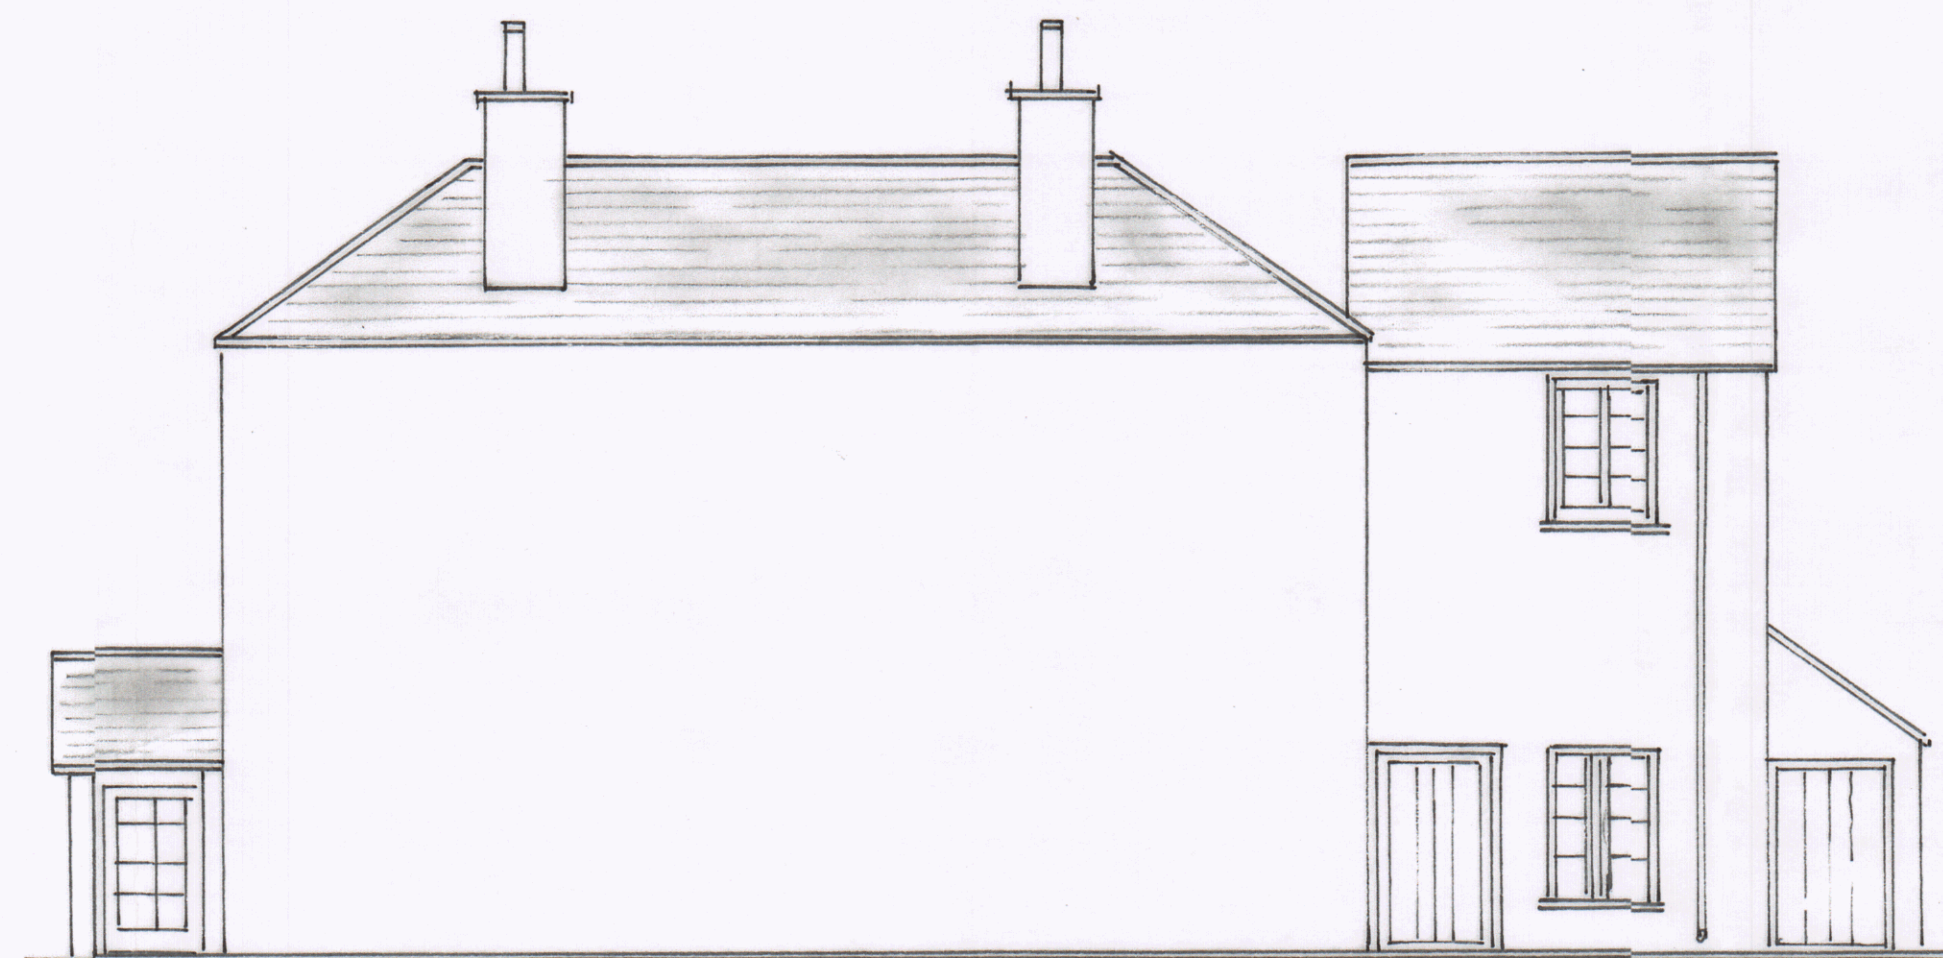


SIDE ELEVATION



REAR ELEVATION

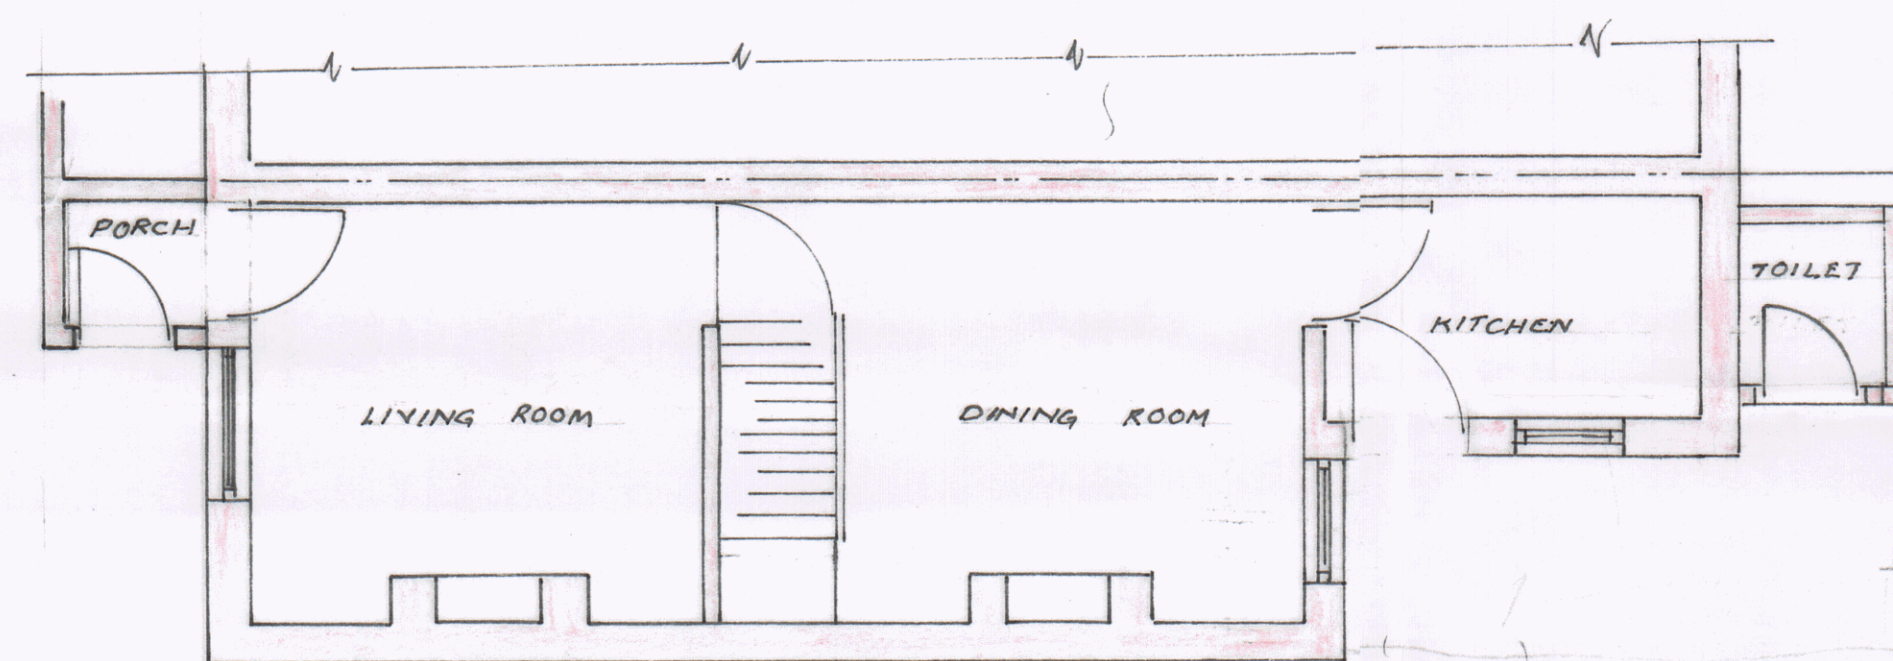

GROUND FLOOR PLAN

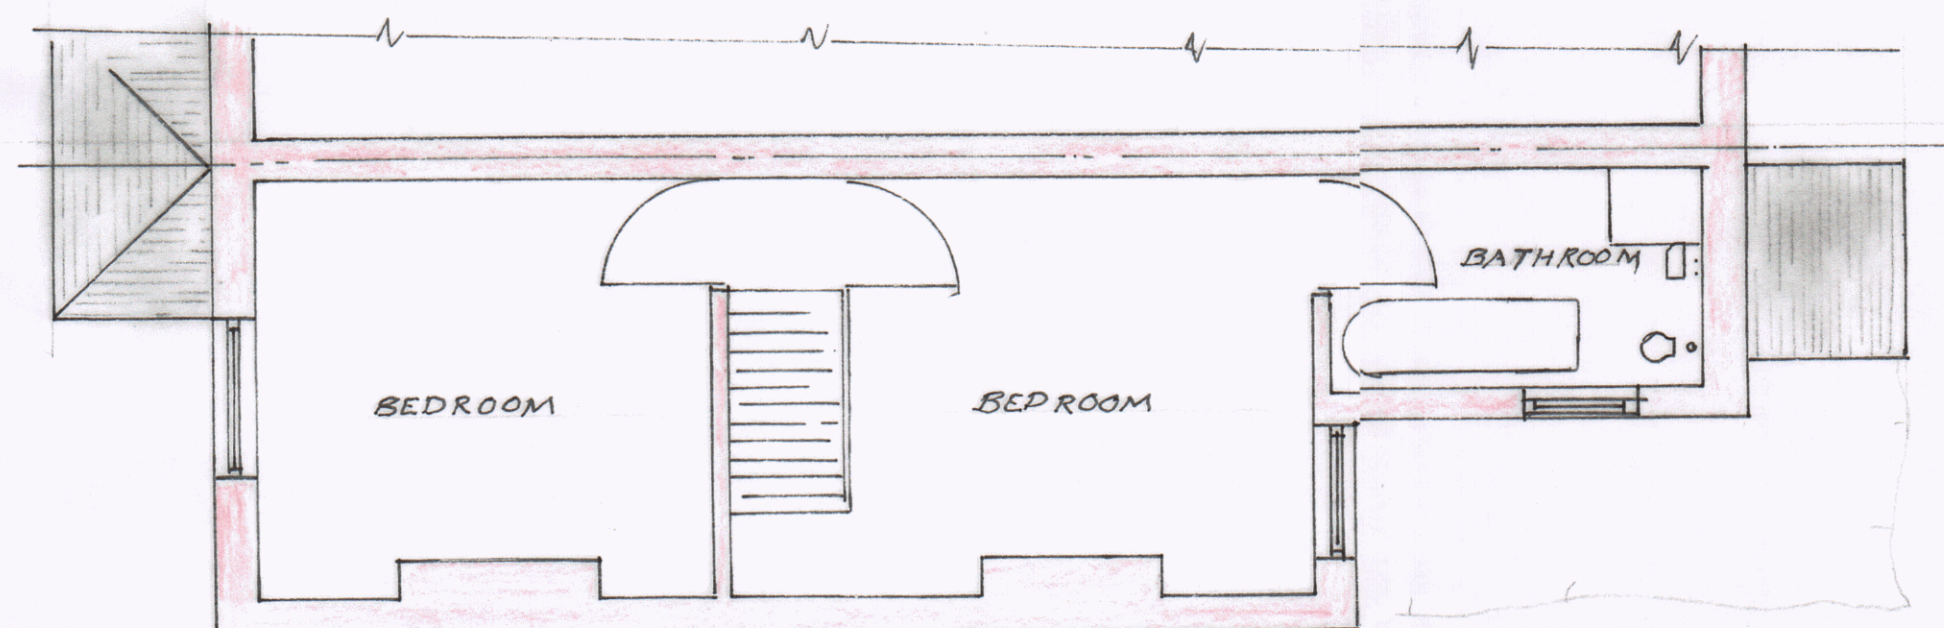

FIRST FLOOR PLAN



LOCATION PLAN

SCALE 1:1250

Title number SH44819
O.S. map reference SUT100SE

DWG Title: Plans and Elevations of Existing Building

Scale: 1:50

Owner: Mr M. D. Swenson
23 Brights Lane
Hoyling Island

Drawing No: BL23-DS-001

Drawn by: DLSwenson B.Sc. C.Eng. M.I.C.E. etc.

