



This drawing may be scaled with reference to the scale bar for planning application purposes only. Do not scale for any other purpose, use only annotated dimensions. All dimensions are to be checked by parties using the drawing, and any errors or omissions are to be reported to James Potter Associates Ltd.

Rev.	Date	Note	Author	Checked

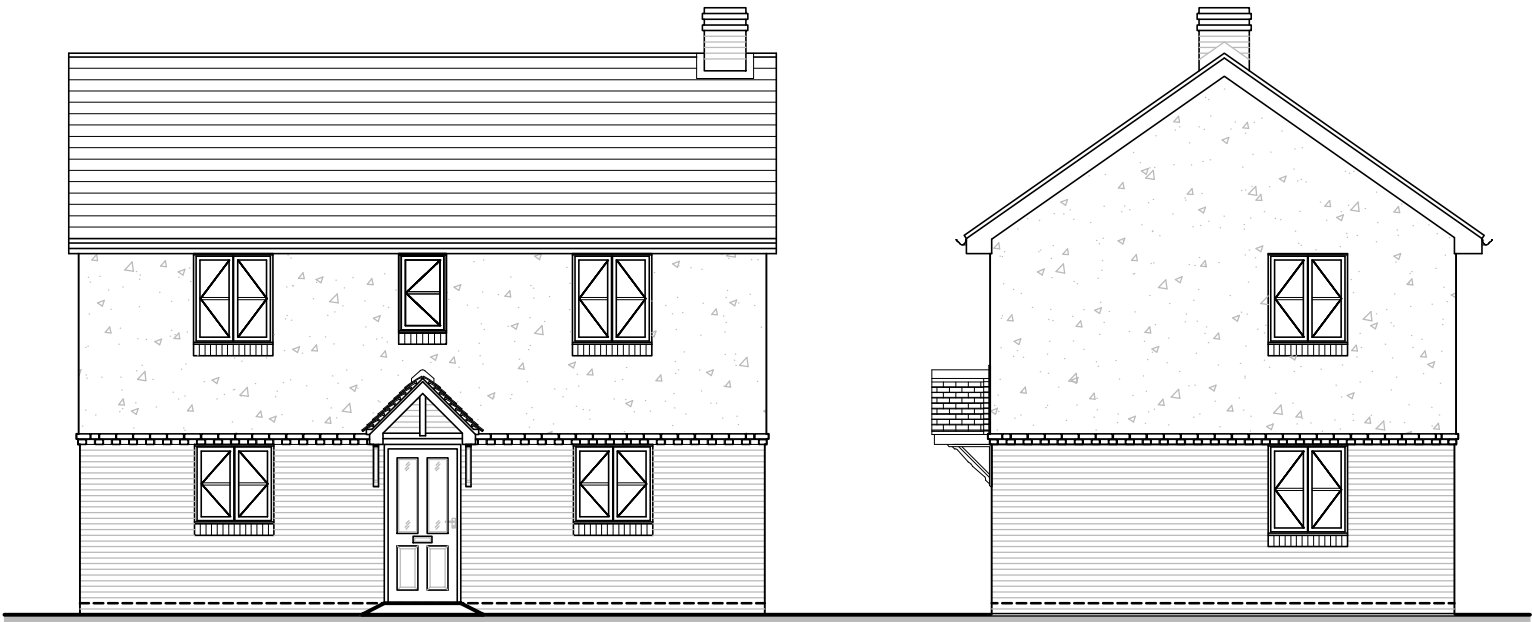

FRONT ELEVATION


SIDE ELEVATION

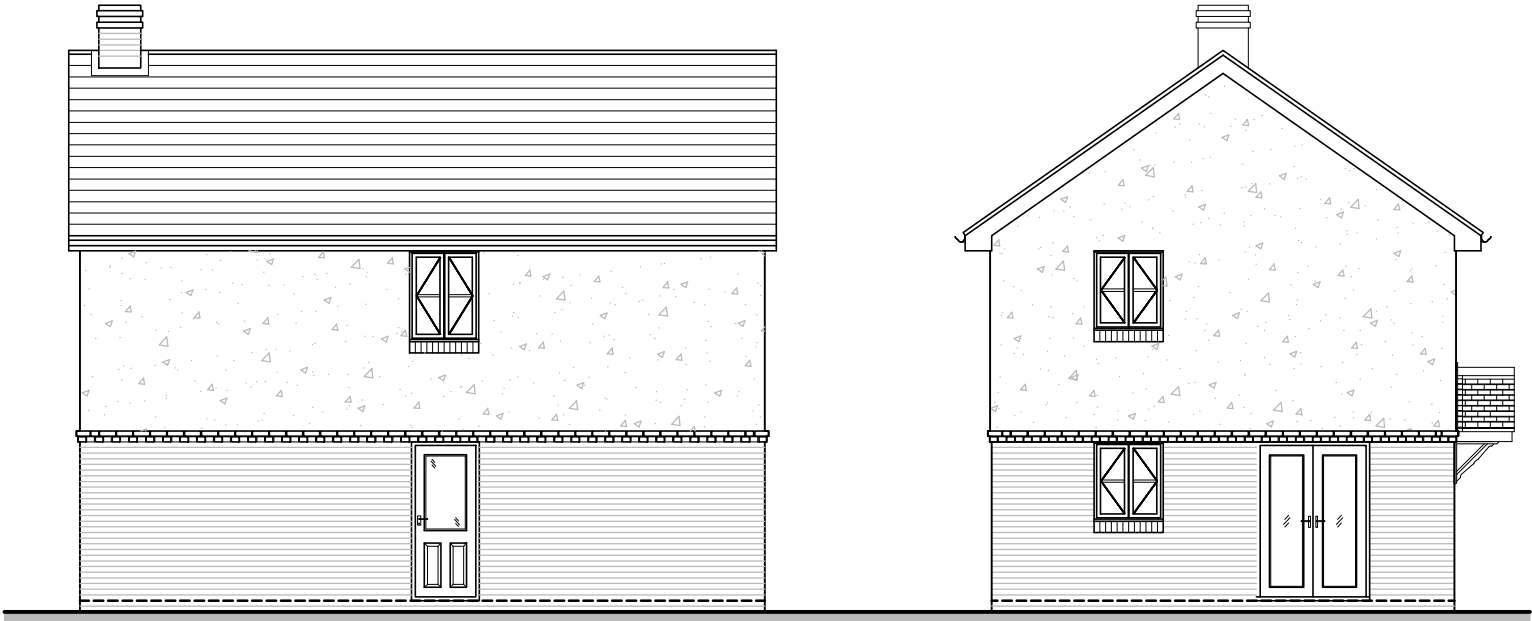

REAR ELEVATION

SIDE ELEVATION

Plots
As -
Opp - 2

 

Project	NEW DWELLINGS EMS WALK EMSWORTH PO10 7QL				Drawing	TURNER - CORNER - 1/2 RENDER - ELEVATIONS				
					Job-Dwg Number	17017B-PL-3-07		Rev.		
Client	HAMPSHIRE HOMES					 JAMES POTTER ASSOCIATES www.jpa.design JPA - PORTSMOUTH Suite 1, Winter Works, Rear of 119 Winter Road, Southsea, Portsmouth, PO4 8DS t. +44(0)2393 871 000				
Status	PLANNING									
Scale	1:100		Sheet Size A3							
Author	PW	Checked	JP	Date	06/12/18					