


EXISTING

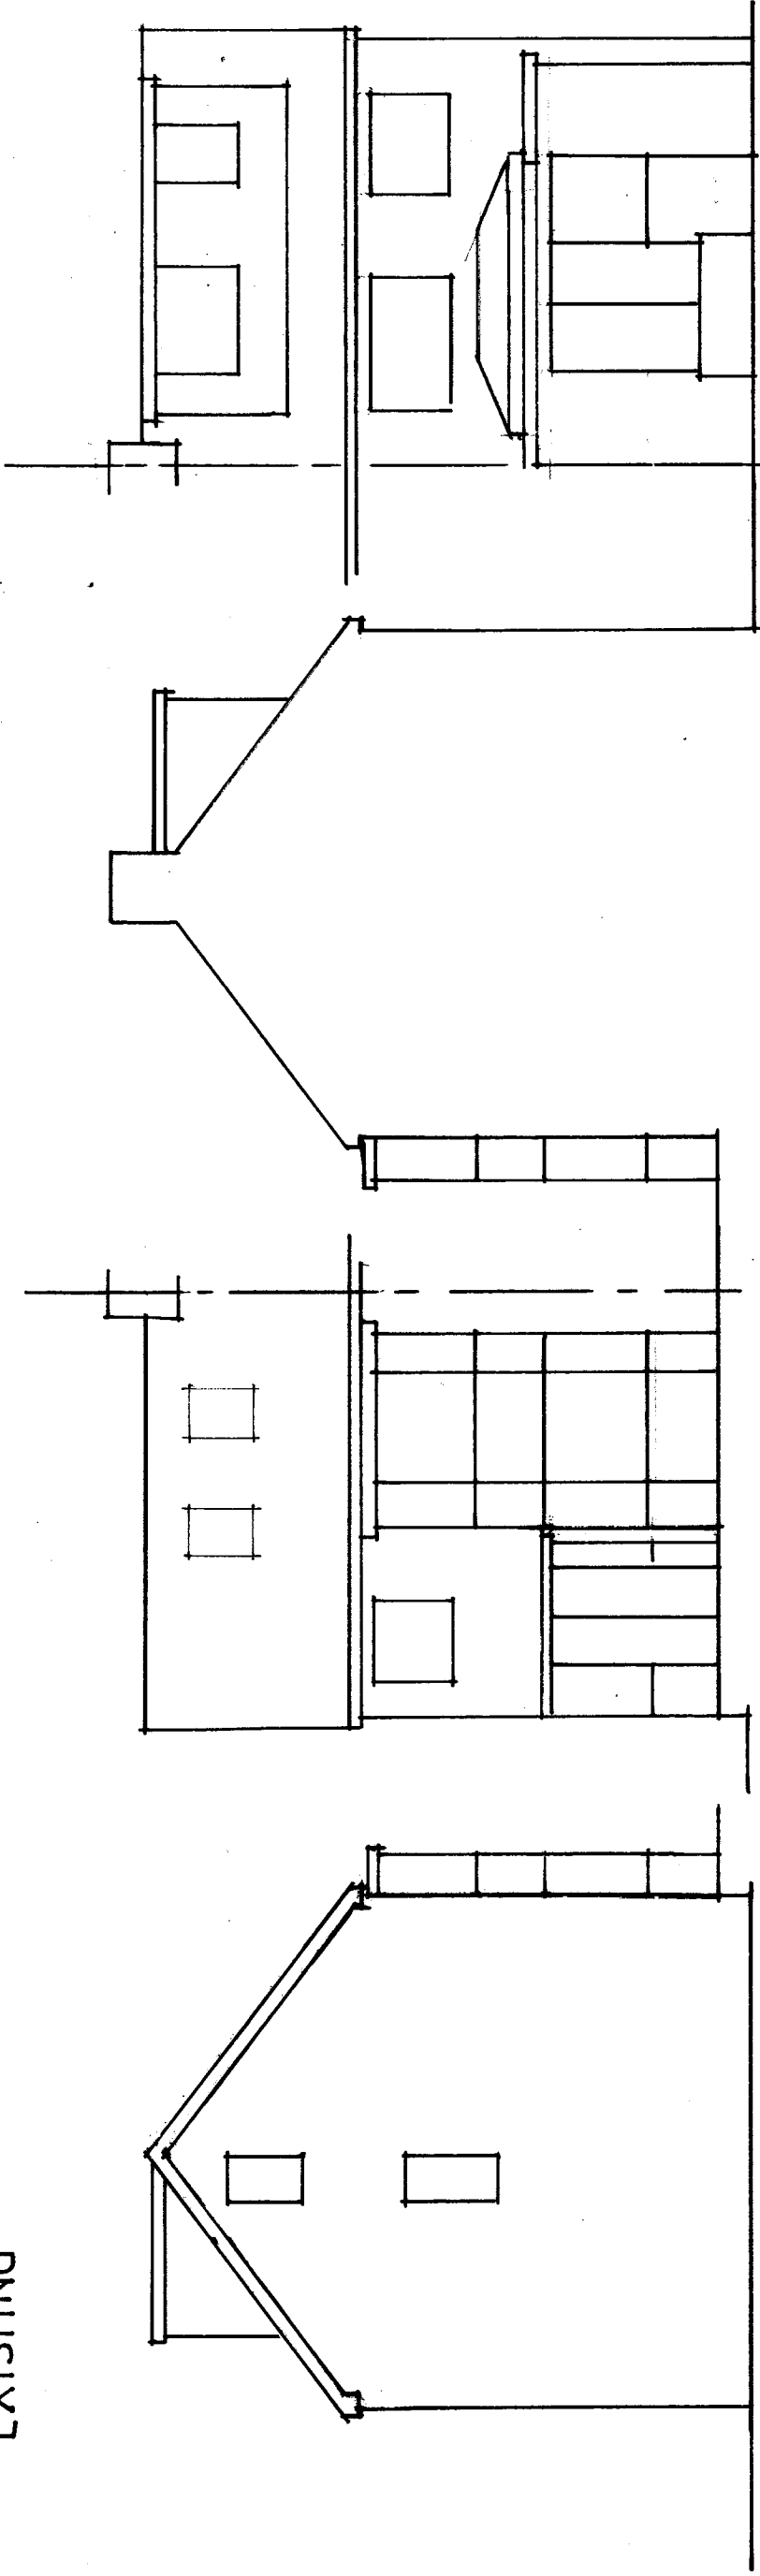


Side Elevation

Front Elevation

Side Elevation

Rear Elevation

PROPOSED

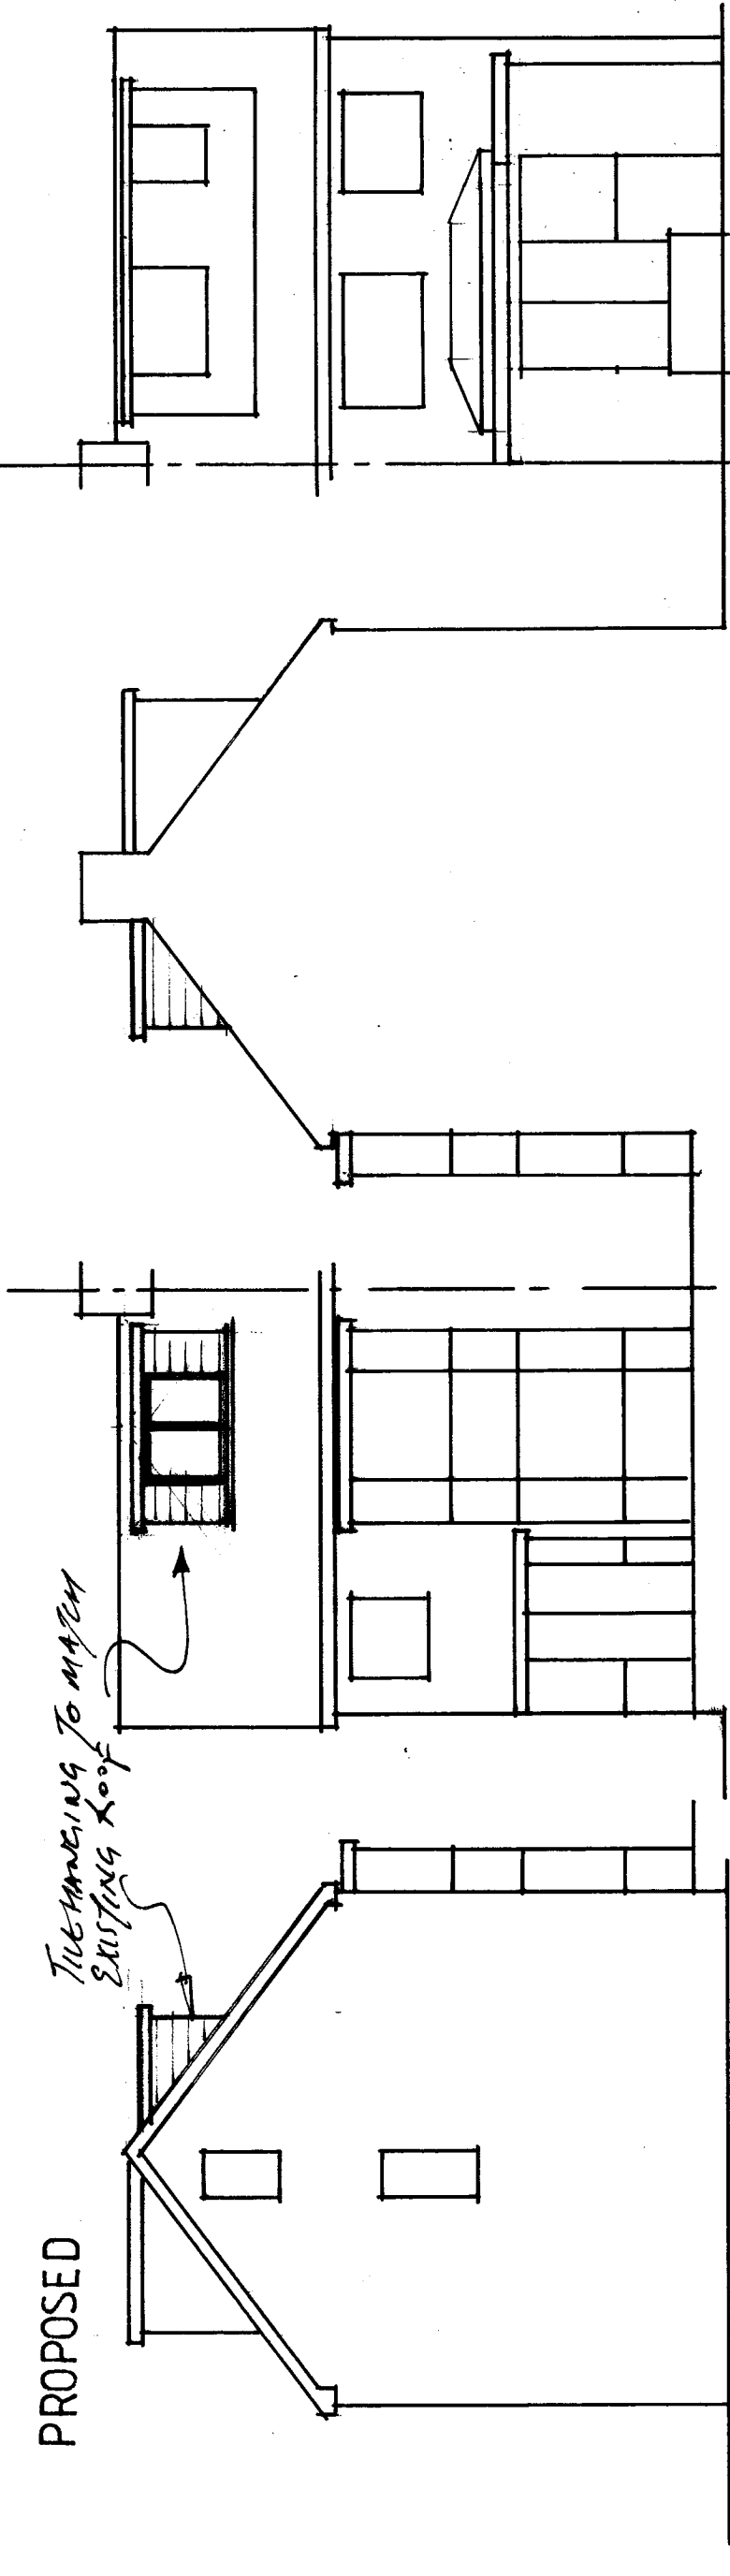

Side Elevation

Front Elevation

Side Elevation

Rear Elevation

0 500 1000 2000 3000 4000 5000

SCALE 1"=100'

34 Alderbrook Road

Purbrook

SCALE 1:100

A. Dormer Roof To
Terminate Below
Ridge Line Dec 18
November 2018 03 A