



HAVANT BOROUGH
COUNCIL
19 JUL 2012
RECEIVED

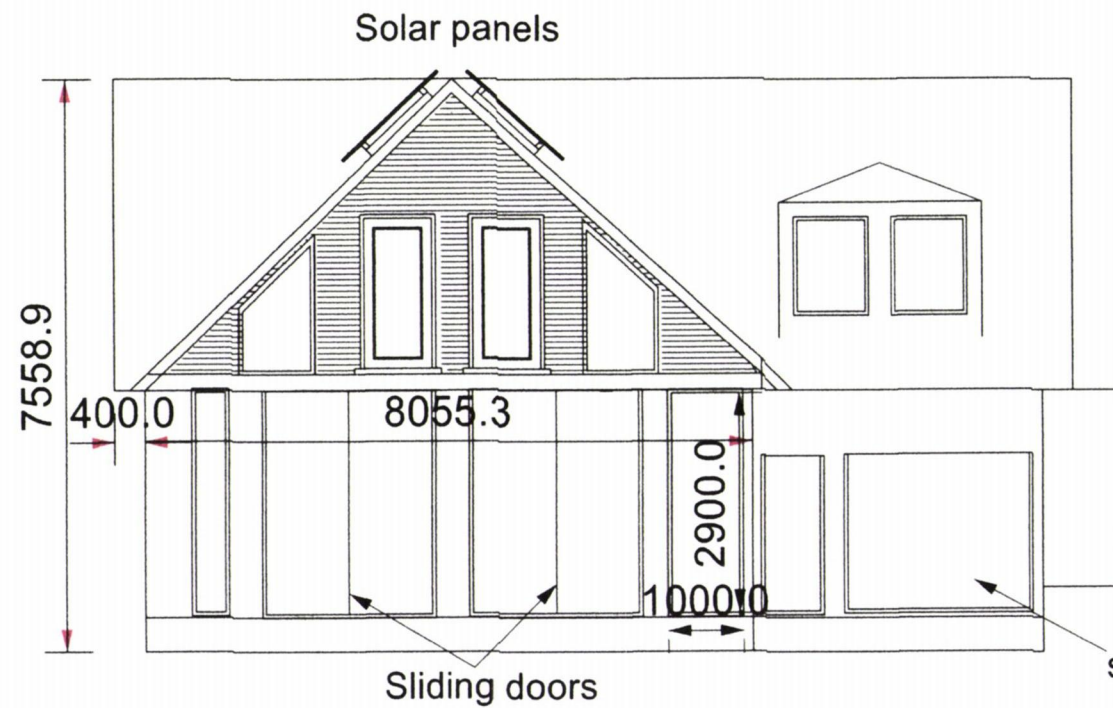


North Side

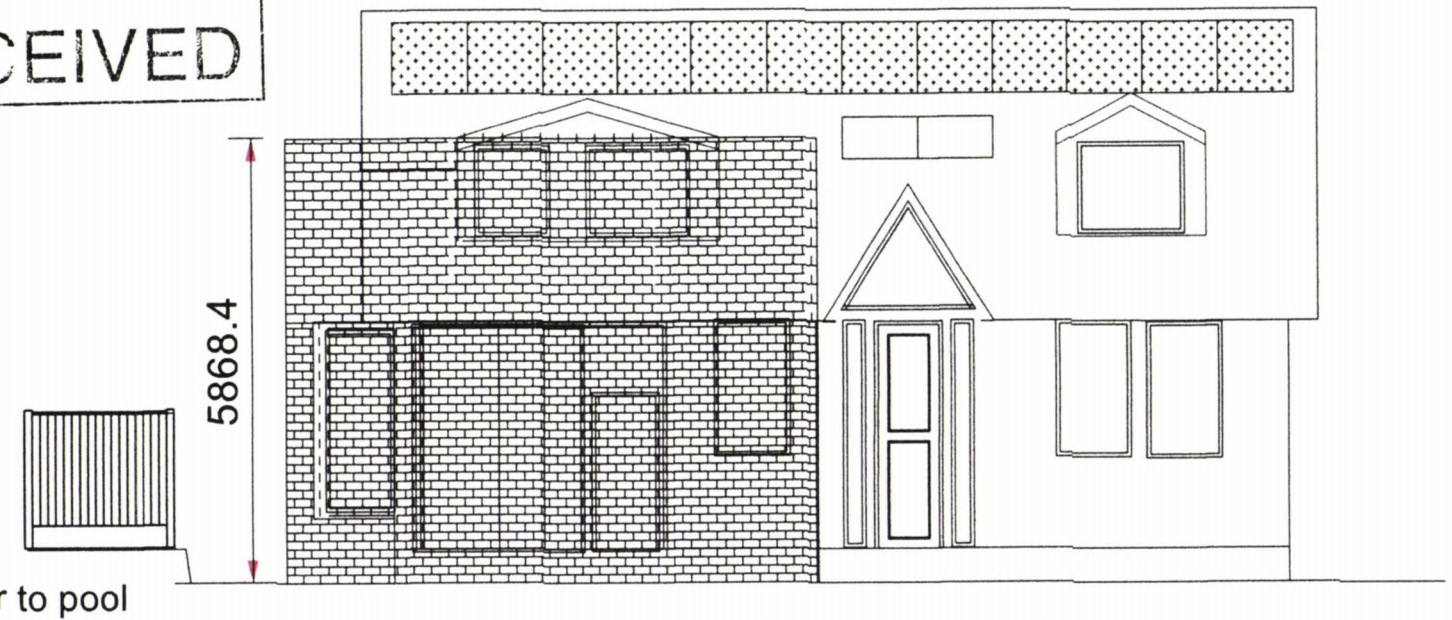

South side with garage in front

Updated to show datum point

North and South Elevations

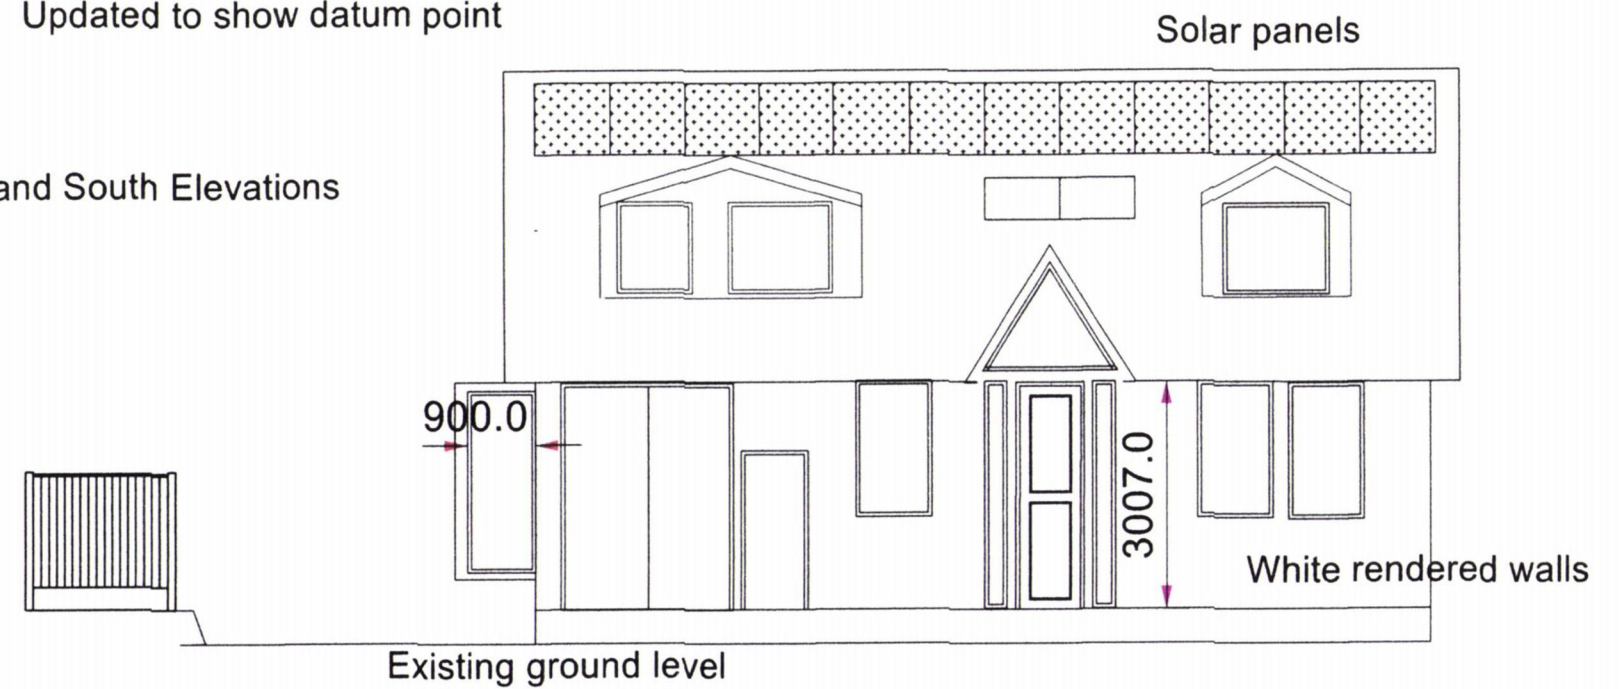

South Side

Garage Velux windows to have obscured glass and restricted opening

Amendment Showing New Entrance To Pool on Southside

Peter Milburn
Peter Hewlins Designs
128 Duke Road
London
W4 2DF
Mobile: 07973 814 108

Email: phewlins@aol.com

HEWLINS HOUSE

Scale 1:100
on A3

Site: Plot 1 next to the Retreat
Croft Lane
Hayling Island

Drawing No HHNESE3/1

0 .5 1 2 3 4 5 6 7 8 9 10m