



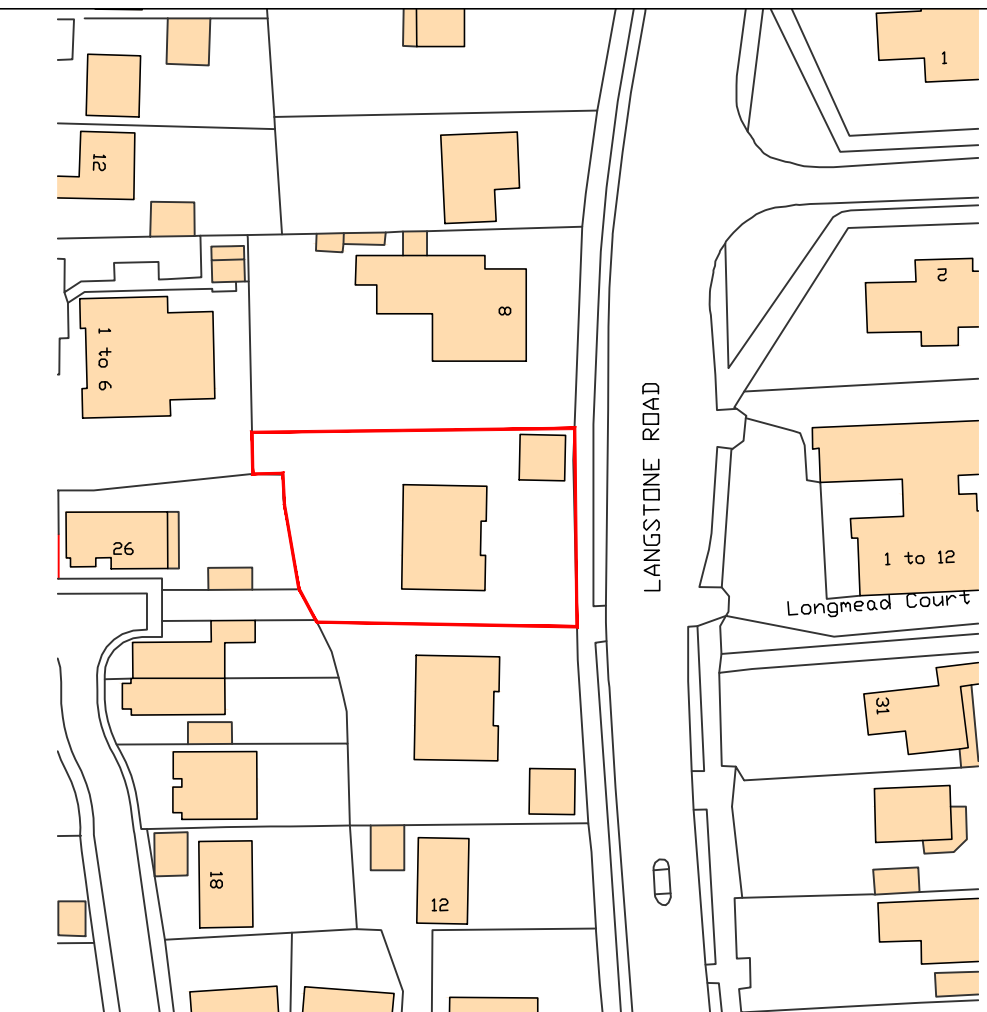

Location Plan
scale A1 1:1000, A3 1:2000

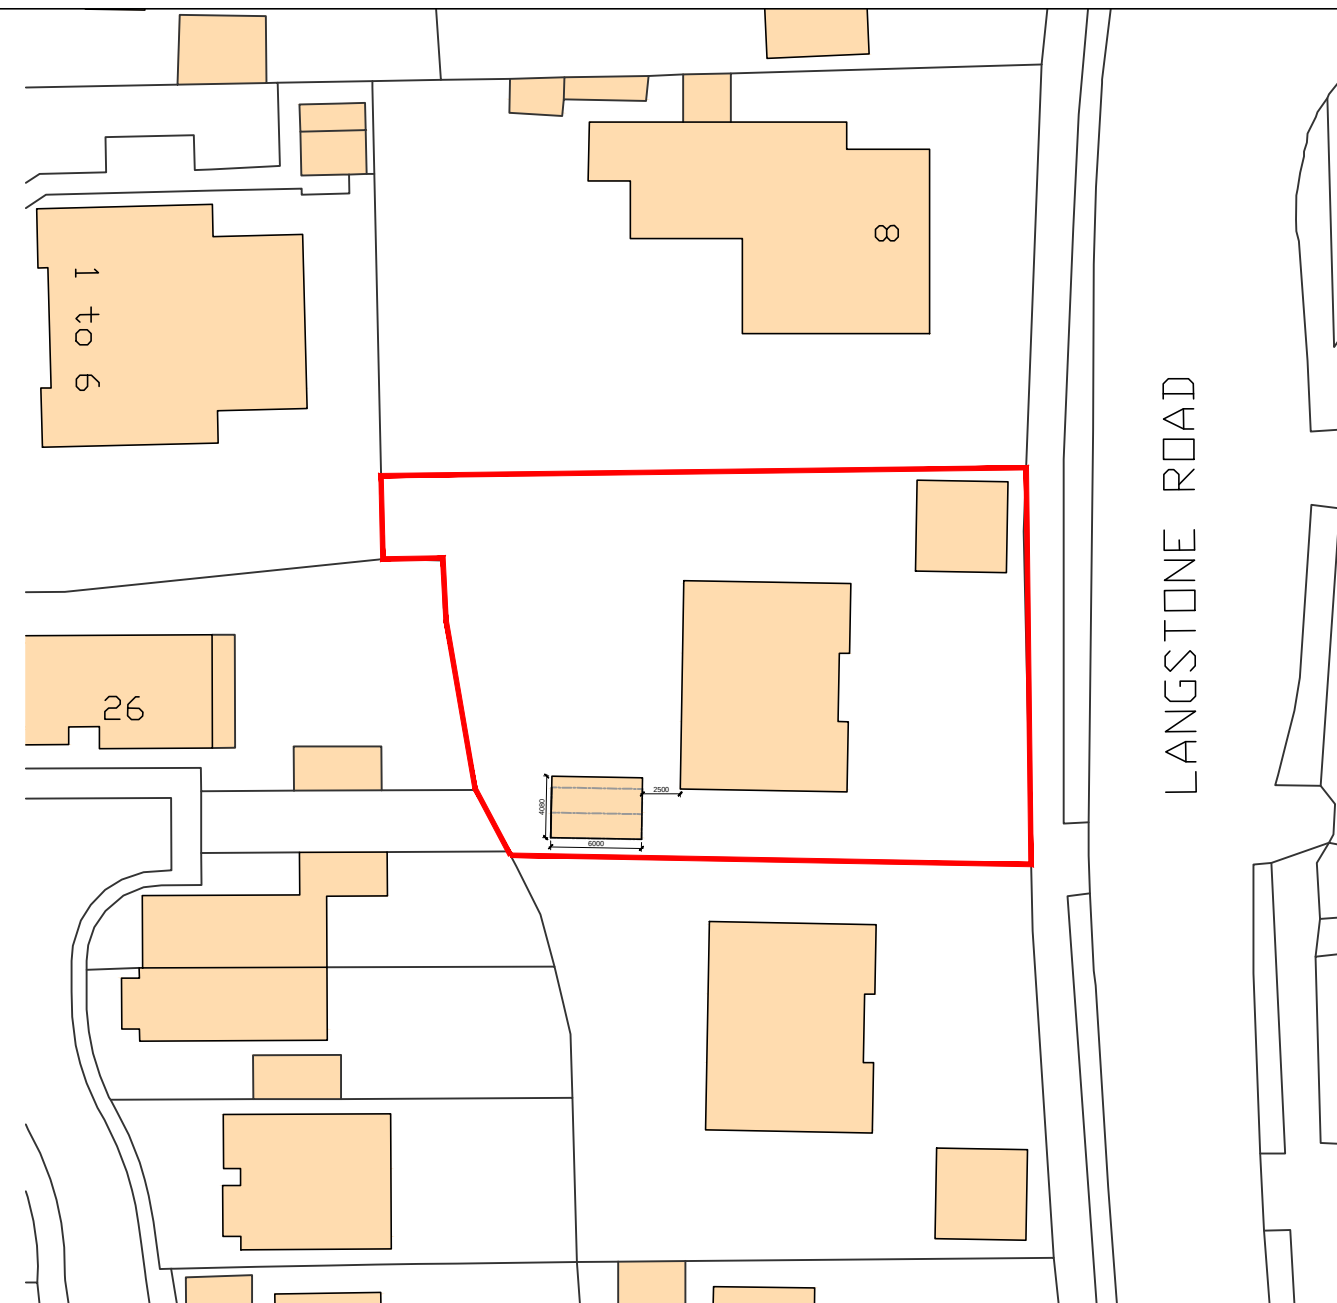

Proposed Block Plan
scale A1 1:500, A3 1:1000




Proposed Front Elevation
scale A1 1:50, A3 1:100




Existing Site




Existing Dwelling

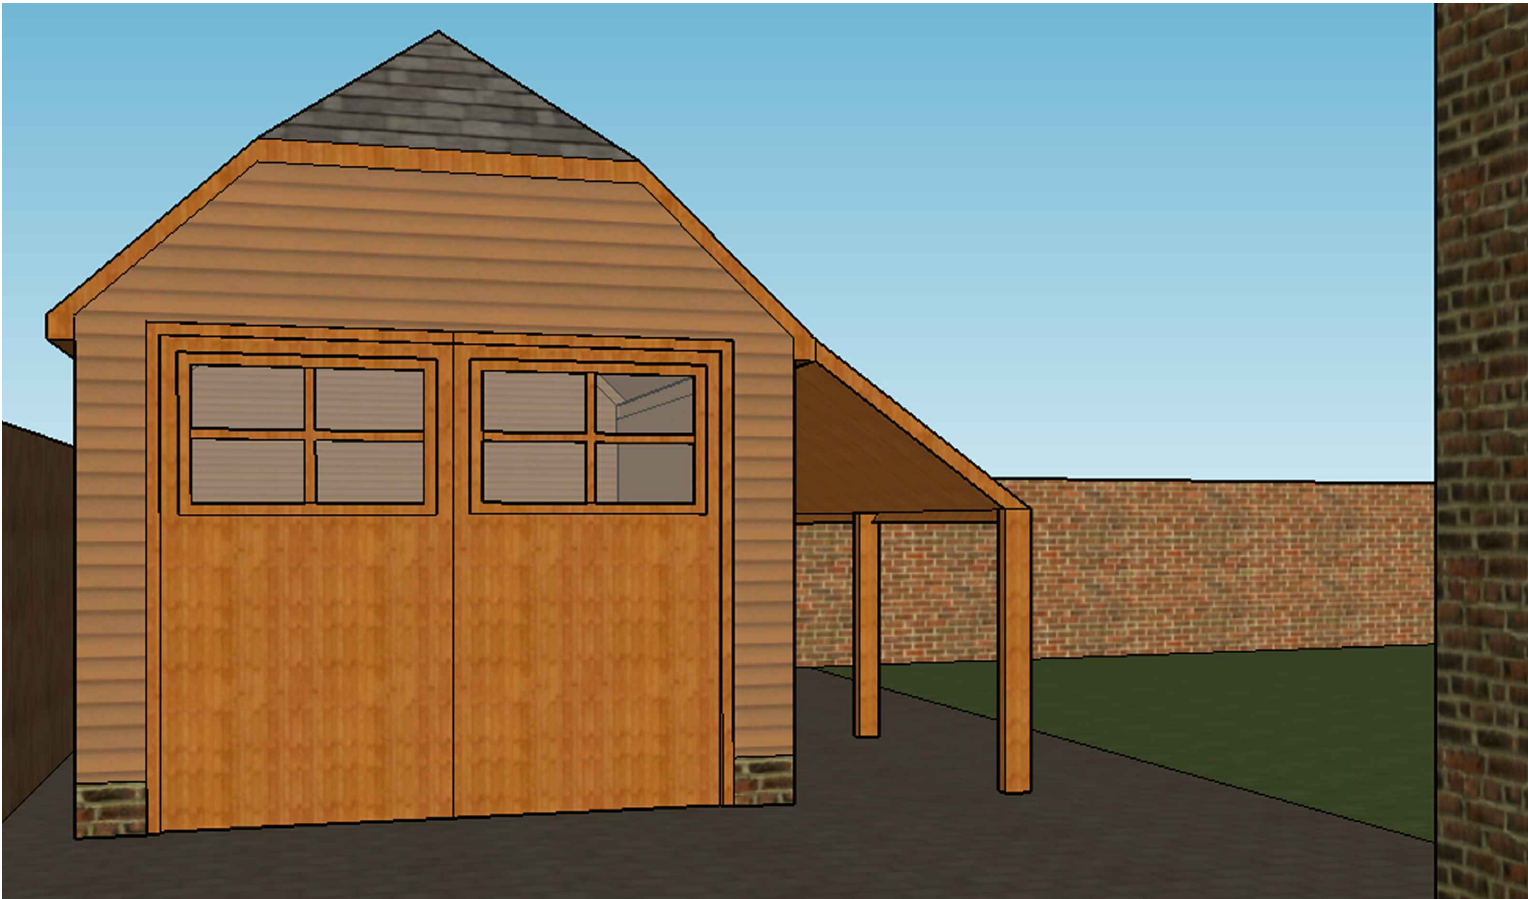


Proposed Car Port

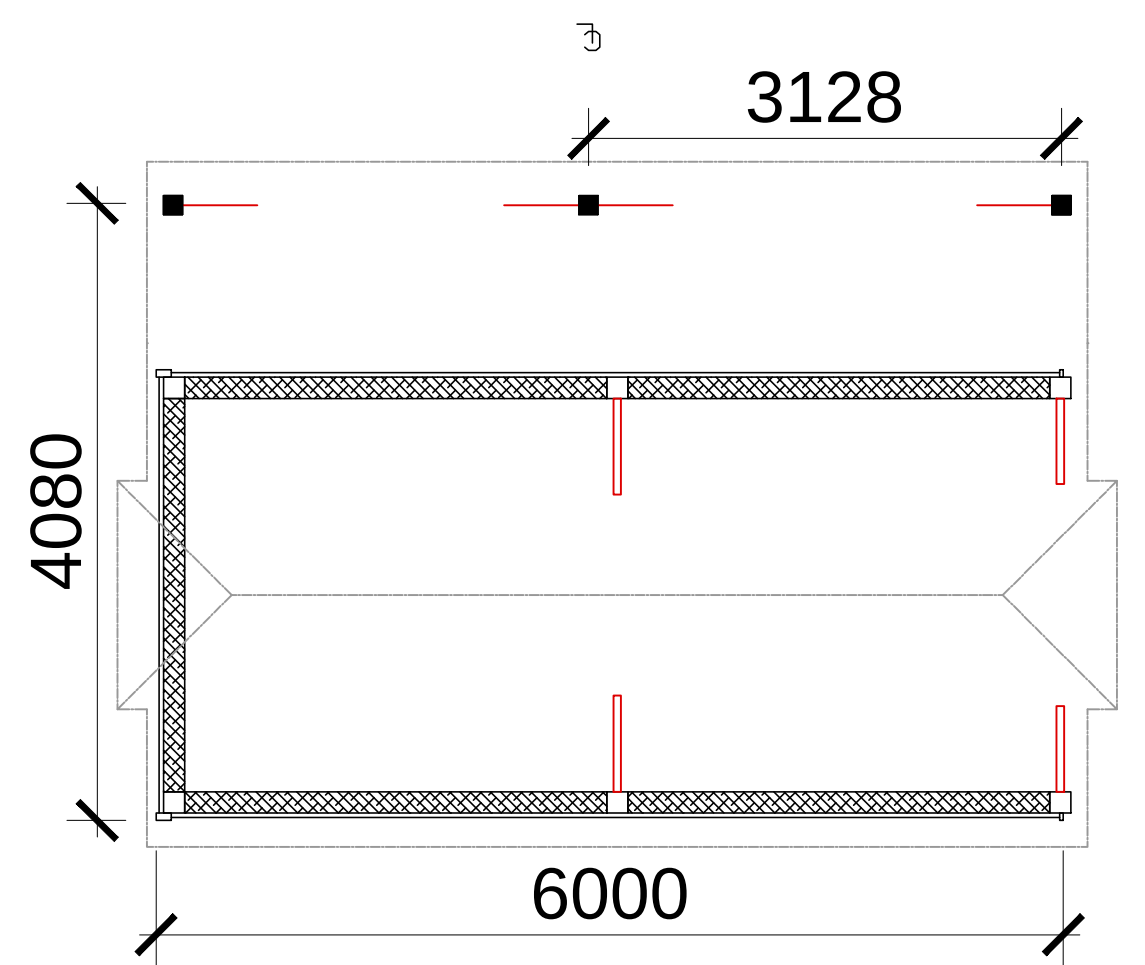


Proposed Car Port Floor Plan
scale A1 1:50, A3 1:100

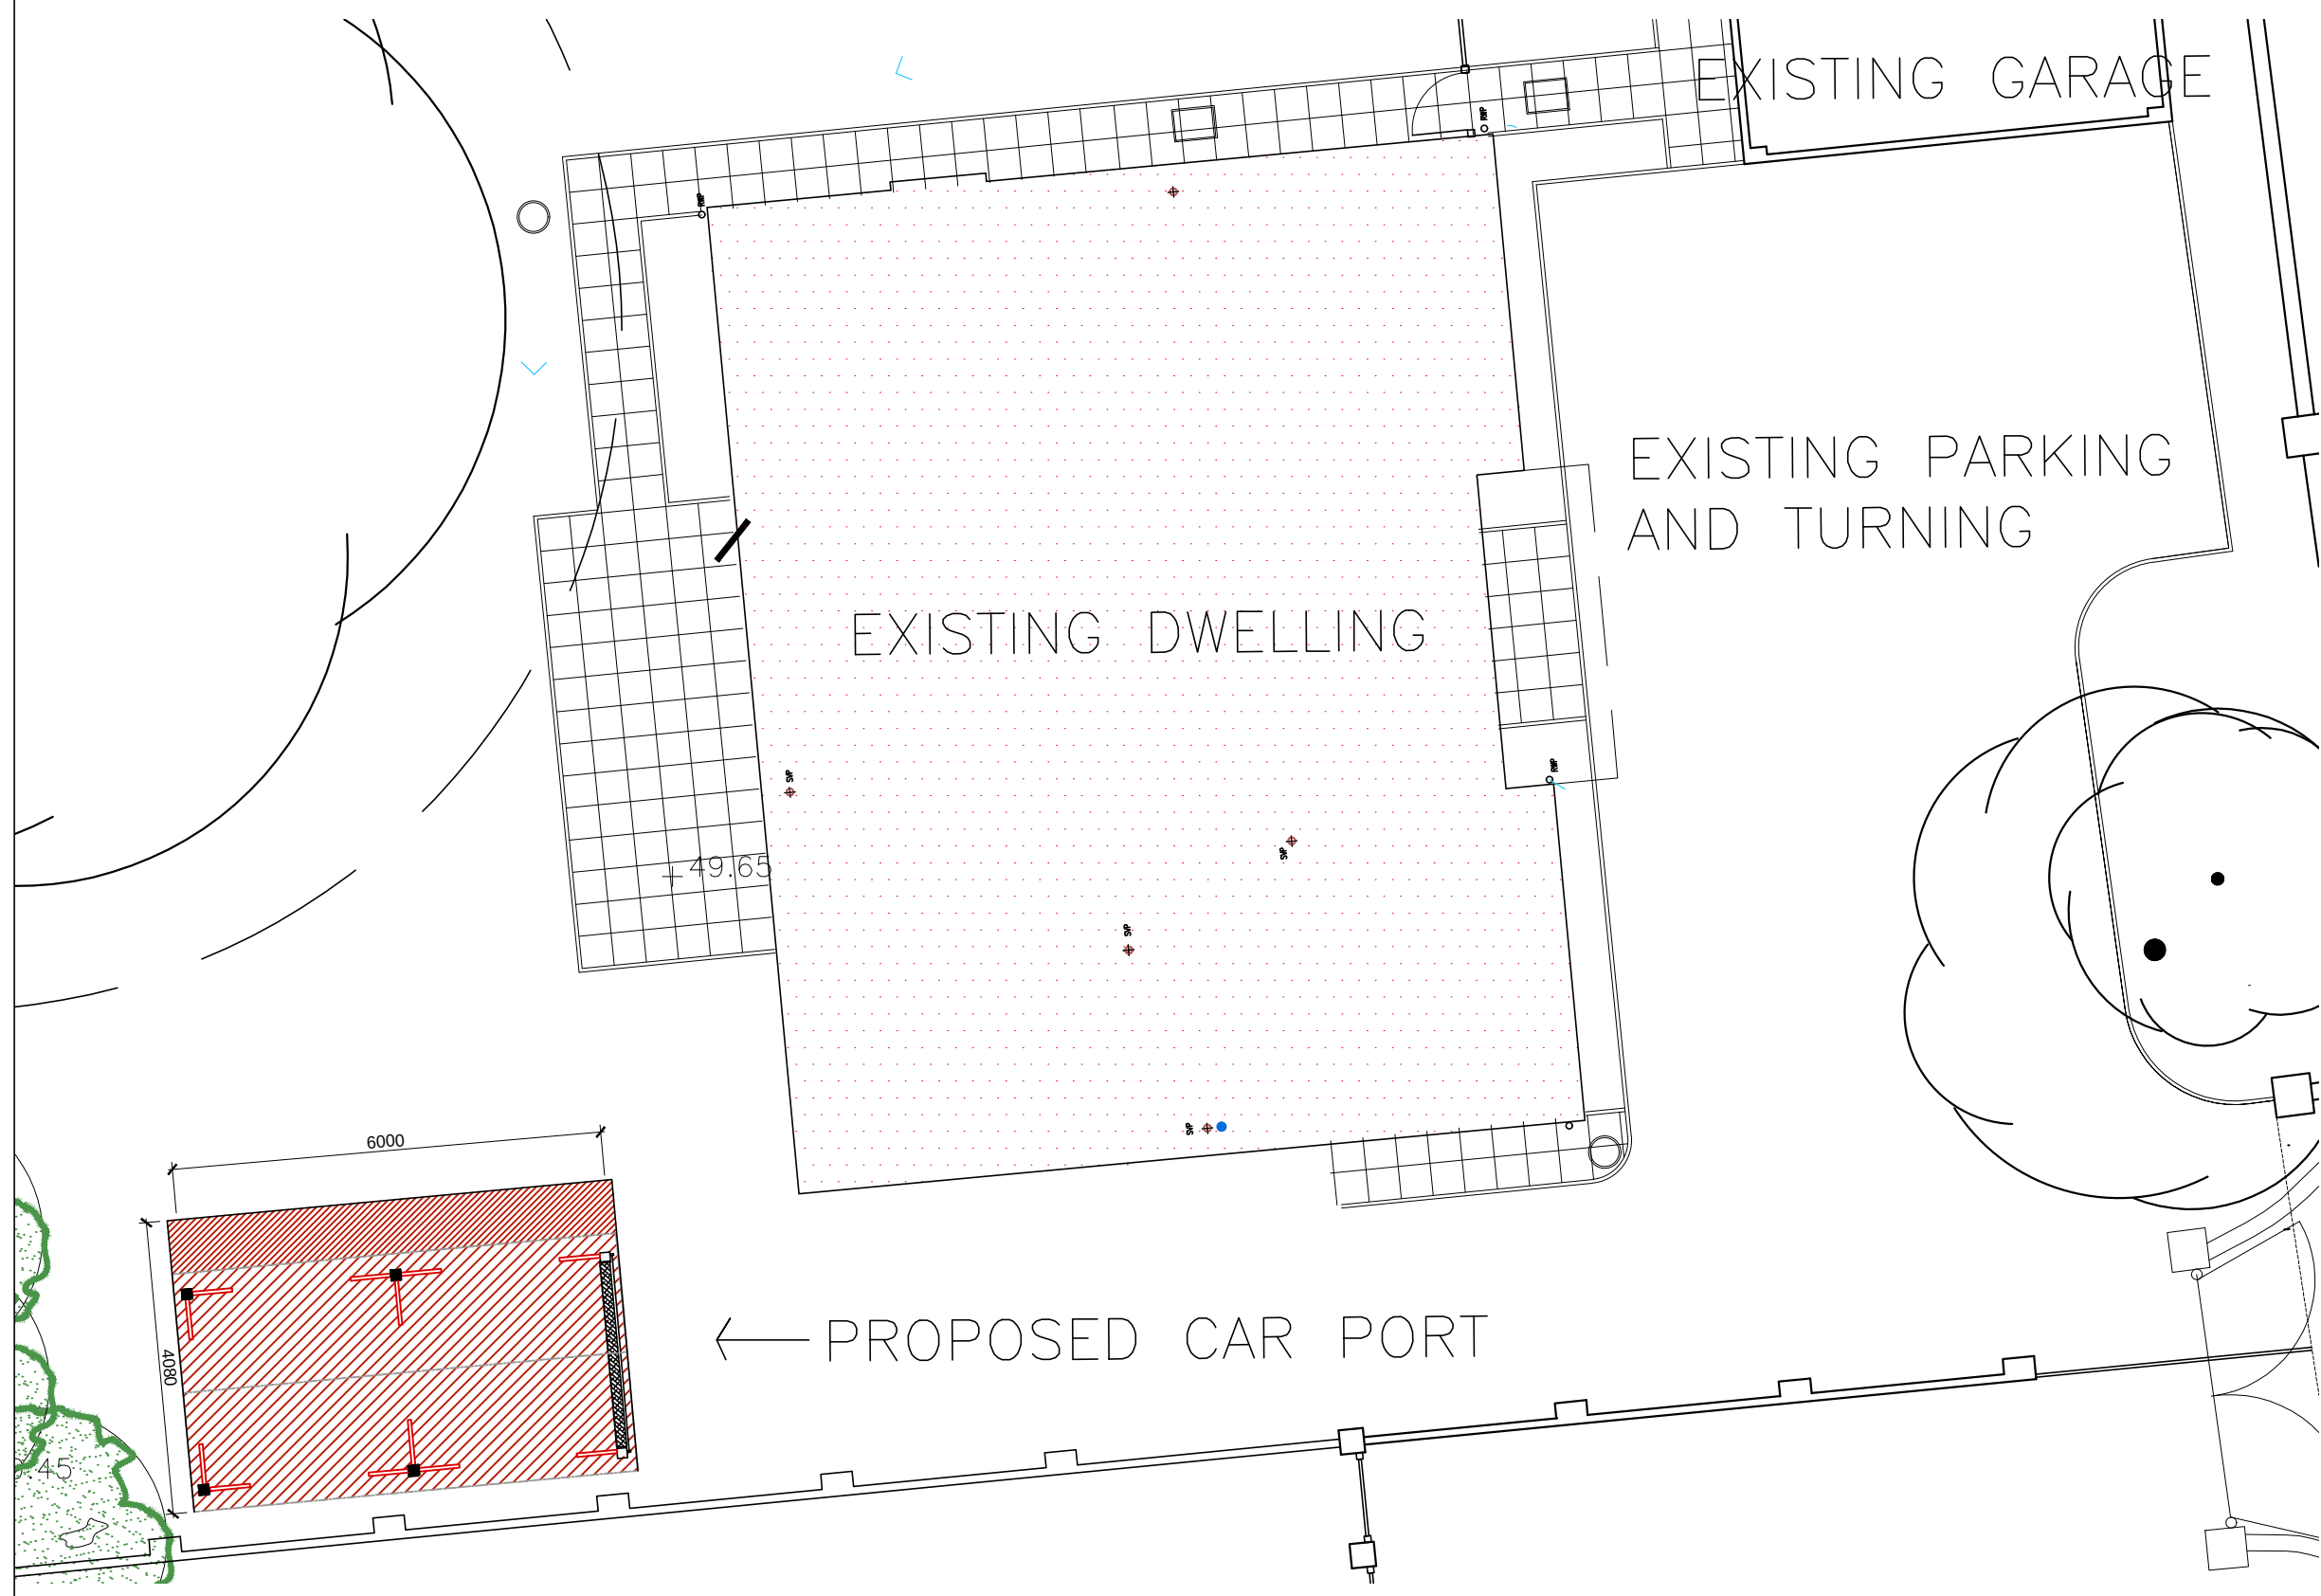


Proposed Ground Floor Plan
scale A1 1:100, A3 1:200

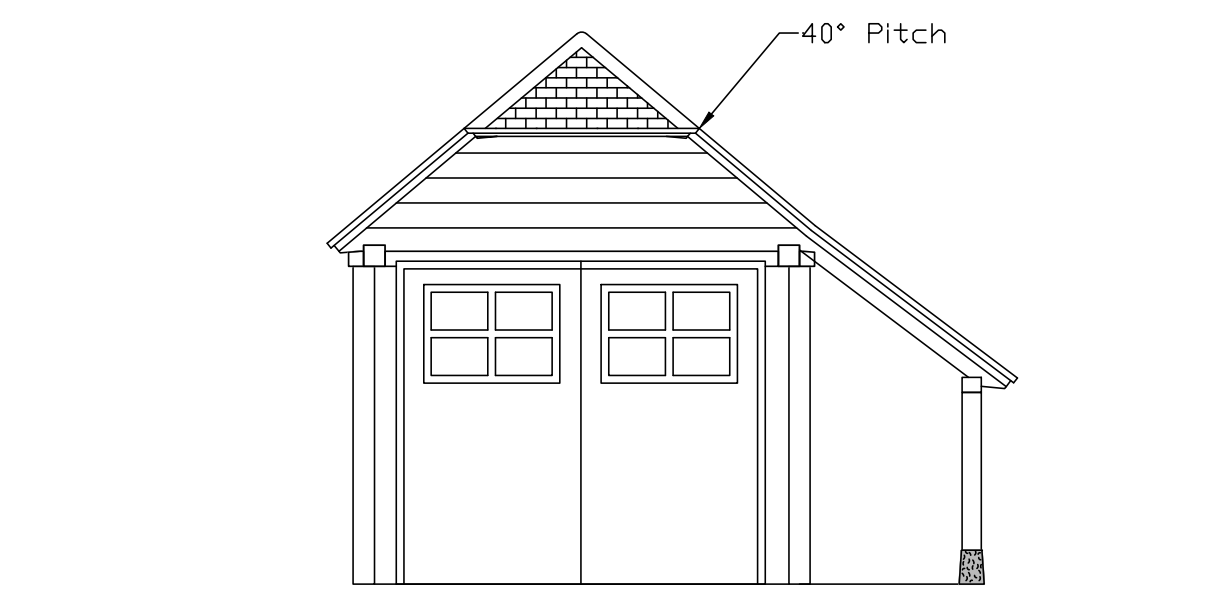


Proposed Front Elevation
scale A1 1:50, A3 1:100

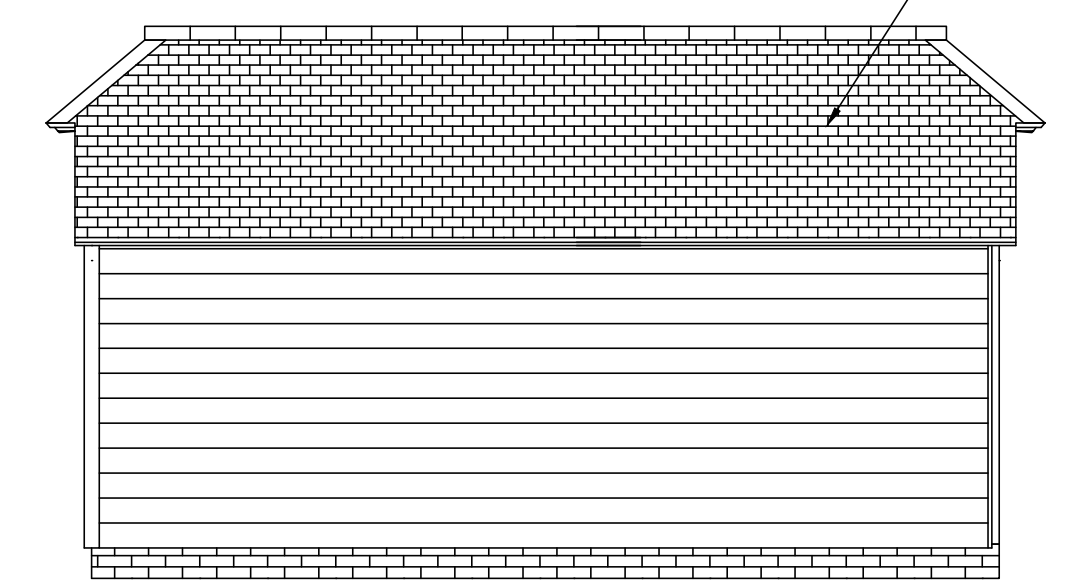

Proposed Left Side Elevation
scale A1 1:50, A3 1:100

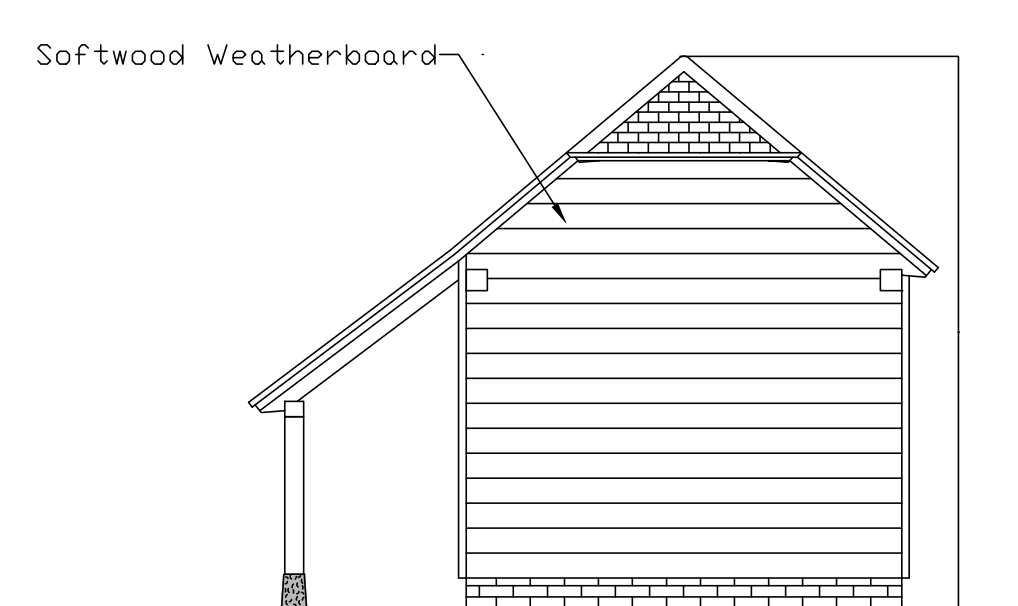

Proposed Rear Elevation
scale A1 1:50, A3 1:100

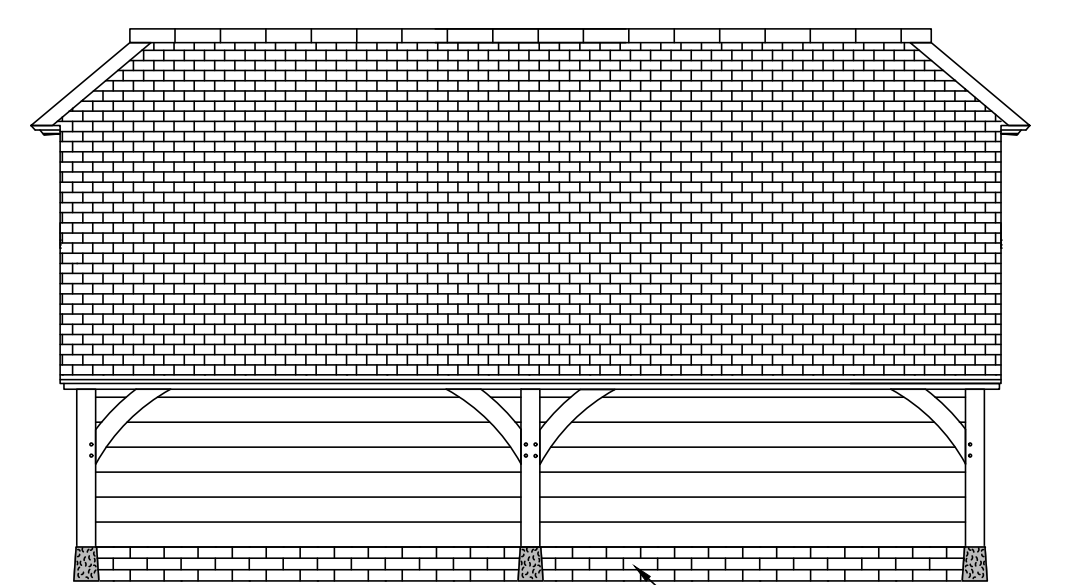

Proposed Right Side Elevation
scale A1 1:50, A3 1:100

notes

this drawing is the copyright of the HRP ARCHITECTS LTD and must not be reproduced in whole or part or used for the execution of works without their permission.

all dimensions to be checked on site prior to commencement of construction works and the architect notified of any discrepancy.

figured dimensions are to be used in preference to scaled dimensions.

no deviation from this drawing will be permitted without prior consent of the architect.

all drawings are prepared subject to a full measured and structural survey of the buildings and site.

all structural work is subject to the appointment of a structural engineer to confirm and agree the structural proposals.

os promap licence no. 100020449.

scale width 100mm @ a1 - 50mm @ a3

client

revision	notes	date	drawn	check

First Floor, 18 Limberline Spur
hilesea, portsmouth, hampshire, po3 5hj

tel: 023 9269 1843
fax: 023 9263 9722
email: info@hrp-architects.com
website: hrp-architects.com

project	8A Langstone Road Havant PO9 1RE		
detail	Plans, Elevations and Views Car Port		
drawn	checked	date	status
31/01/2019			
a1 scale	a3 scale	rev	8823 01